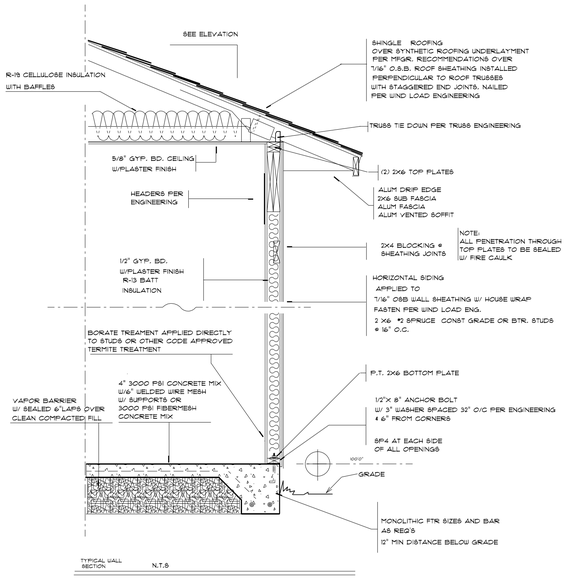

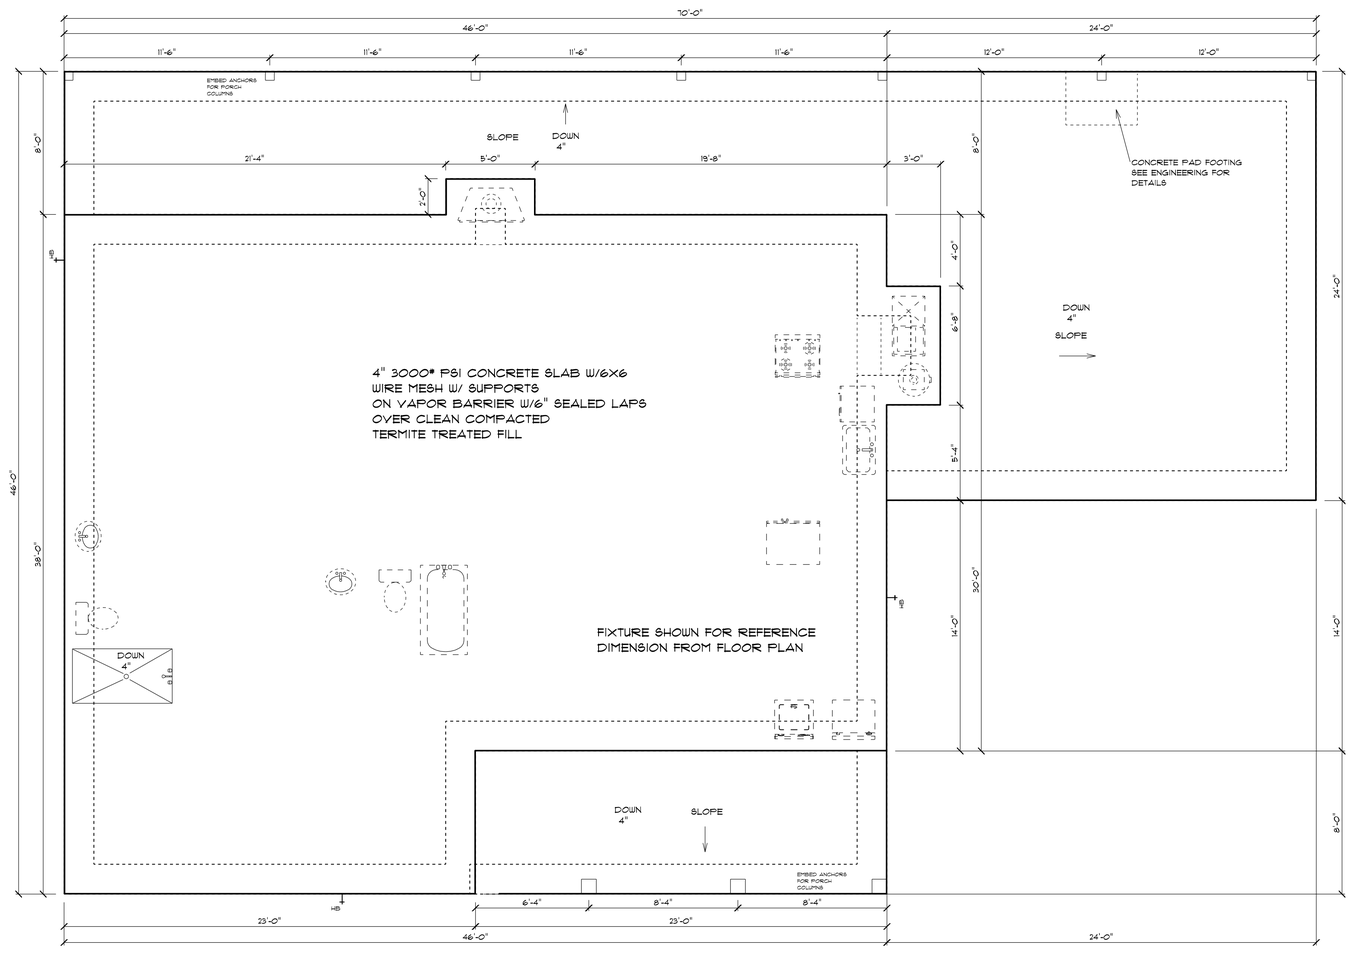

NOTE:
VERIFY INTERIOR BEARING WALLS WITH ROOF TRUSS COMPANY

FOUNDATION PLAN

MONOLITHIC FOUNDATION
SEE ENGINEERING DOCUMENTS FOR ALL FOUNDATION INFORMATION AND REQUIREMENTS

2

DATE 8/4/20
REVISED
REVISED

COLACINO DRAFTING&DESIGN
PH. 352-472-3462

AMIRA CUSTOM HOMES

SCALE 1/4" =1'
DRAWN BY P.A.C.
APPROVED

PONDER RESIDENCE