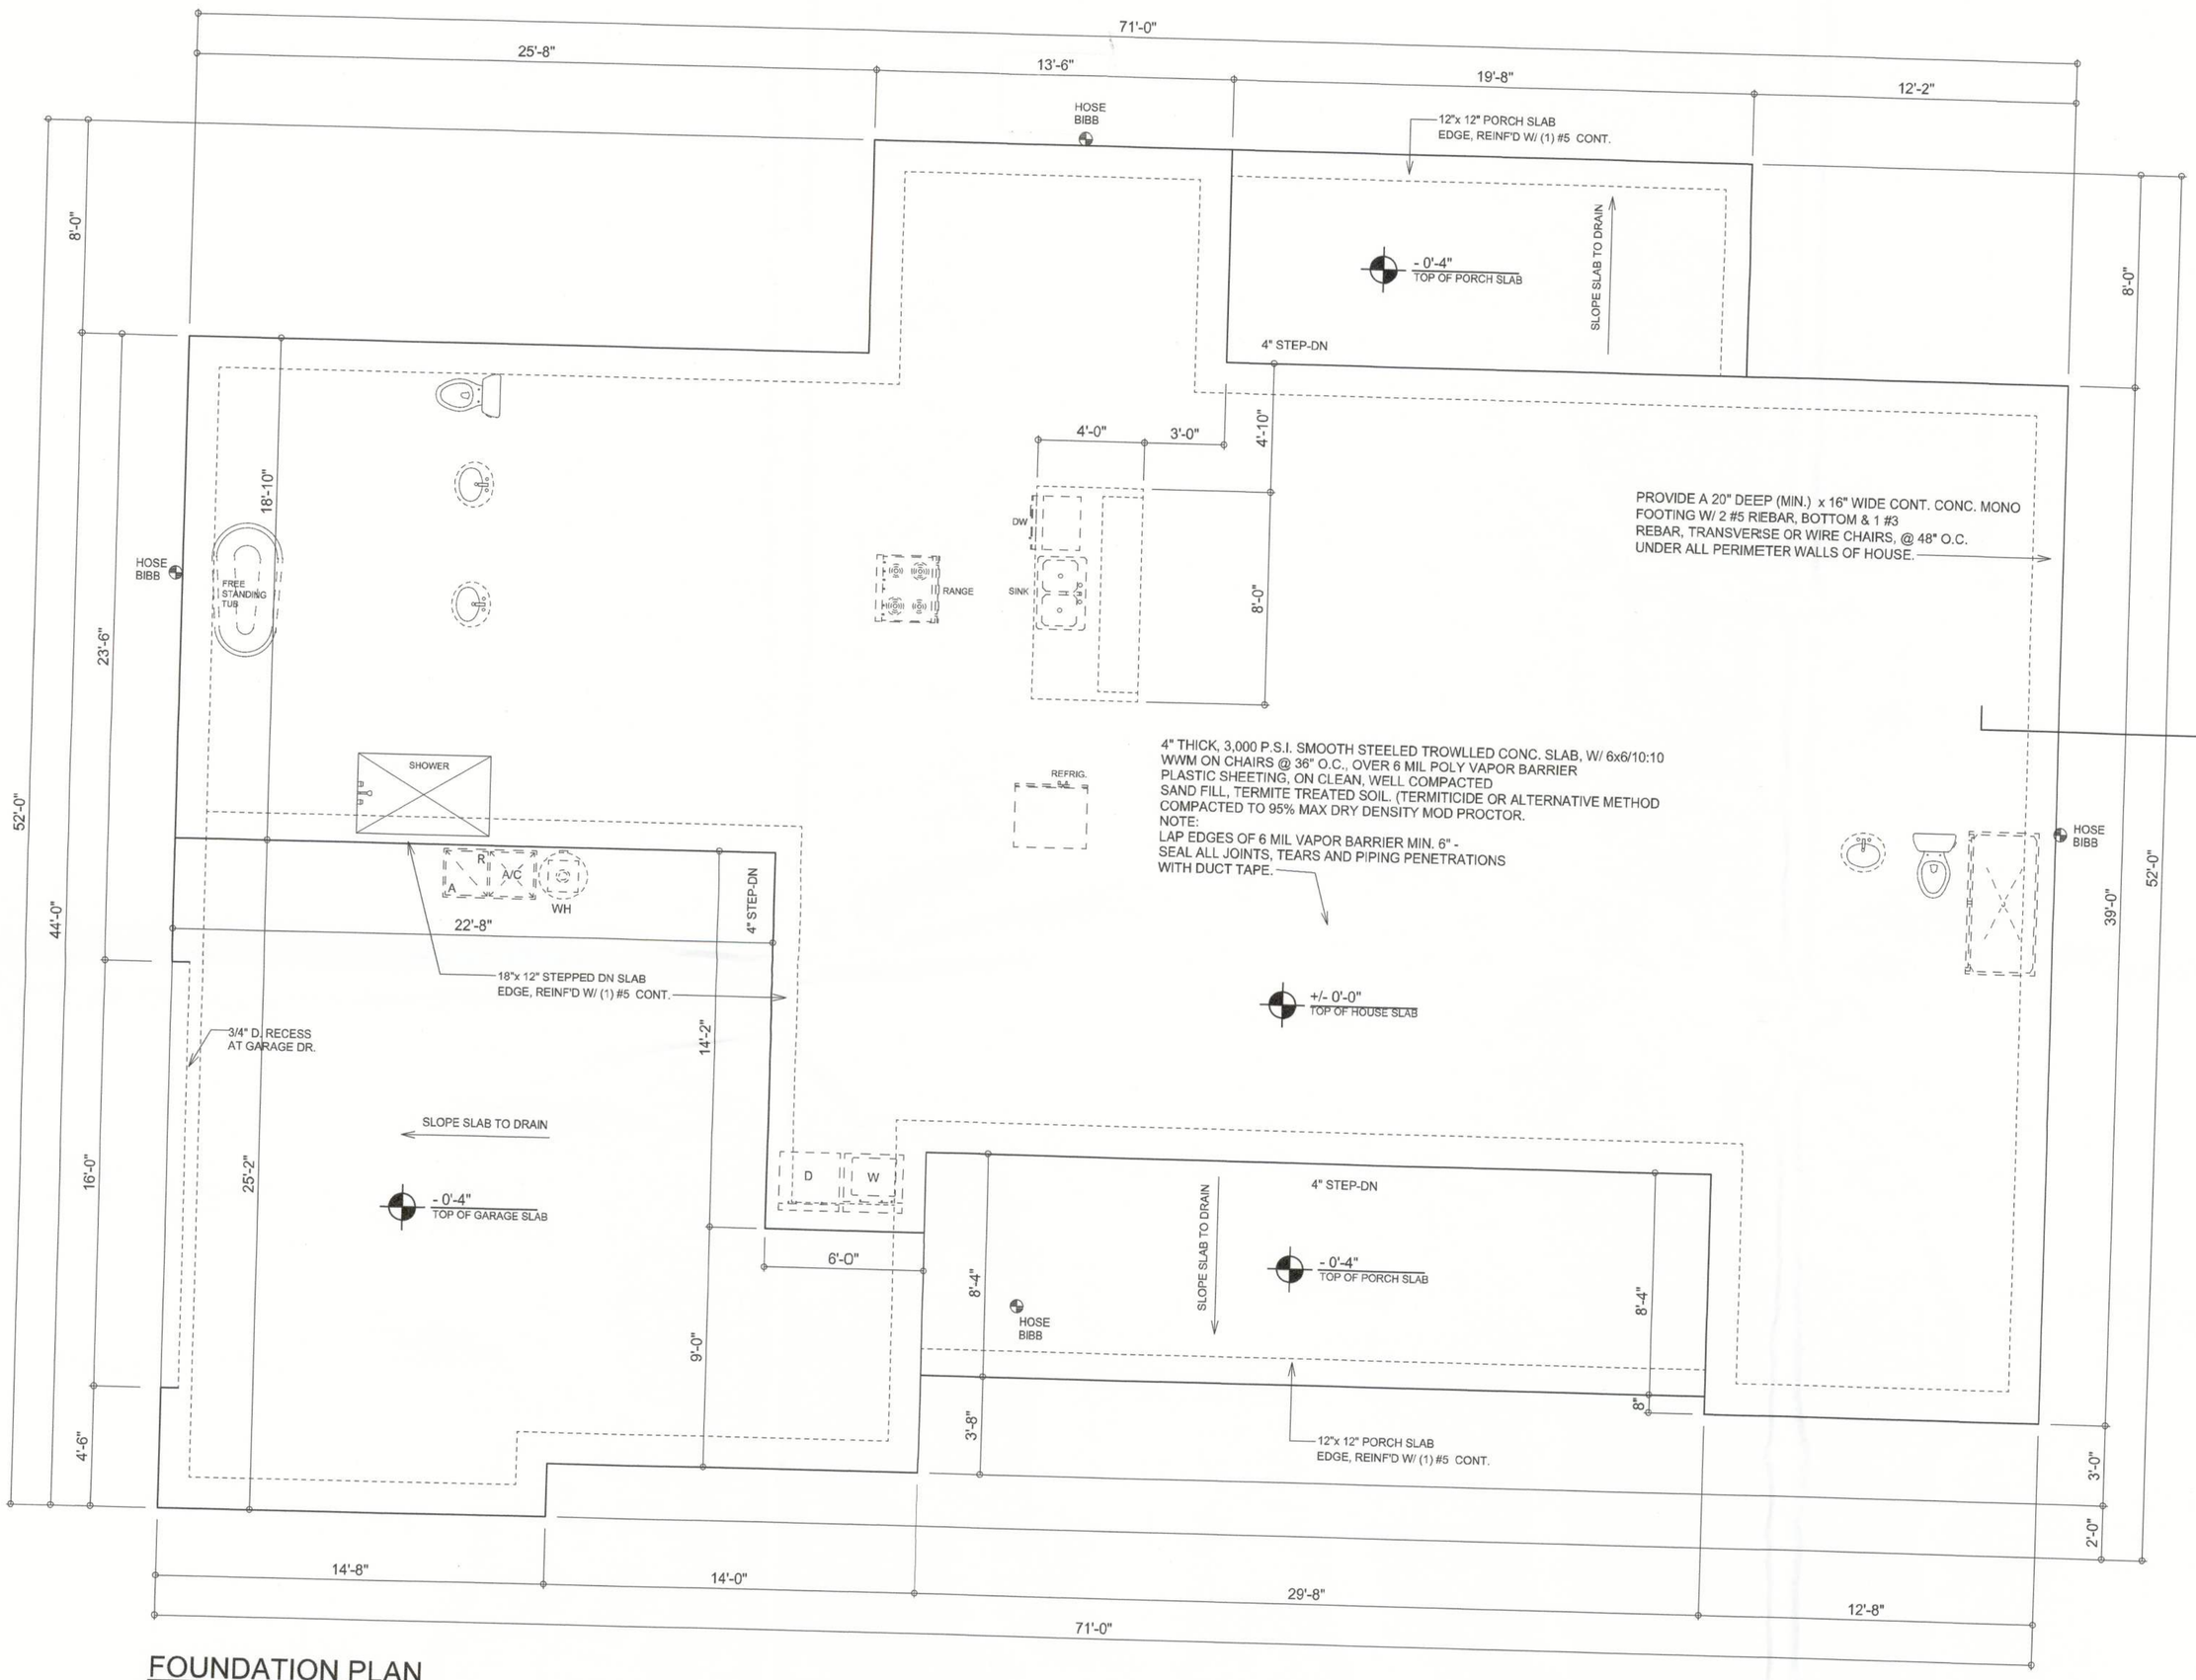


## FOUNDATION PLAN

SCALE: 1/4" = 1'-0"

NOTE!
PRIOR TO THE CONSTRUCT
THE CONTRACTOR SHALL
BEARING LOCATION COND
ENGINEERED SHOP DRAW
PLAN. ANY INTERIOR BEAR
POINT LOADS OF 4.0 K OR
SUPPORTED VIA A MODIFIE
TAKING THESE LOADS INTO
CONTRACTOR SHALL MAKE
SHOP DRAWINGS AVAILABL
THE PURPOSE OF RENDERI
PRIOR TO POURING ANY CO

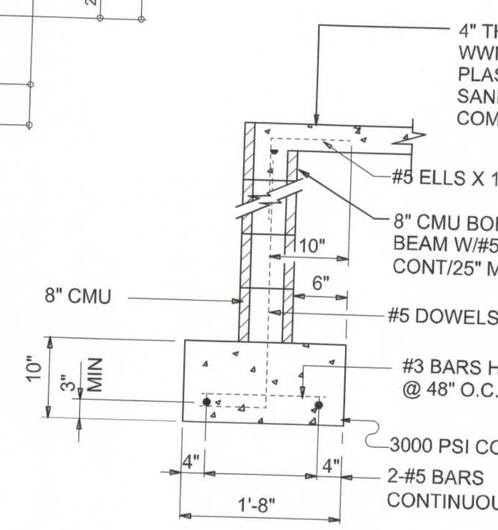


## SECTION (option

SCALE: 3/4" = 1'-0

NOTE: ALL DRAWINGS NOT TO BE SCALED, WRITTEN DIMENSIONS TAKE PRECEDENCE OVER SCALED DIMENSIONS