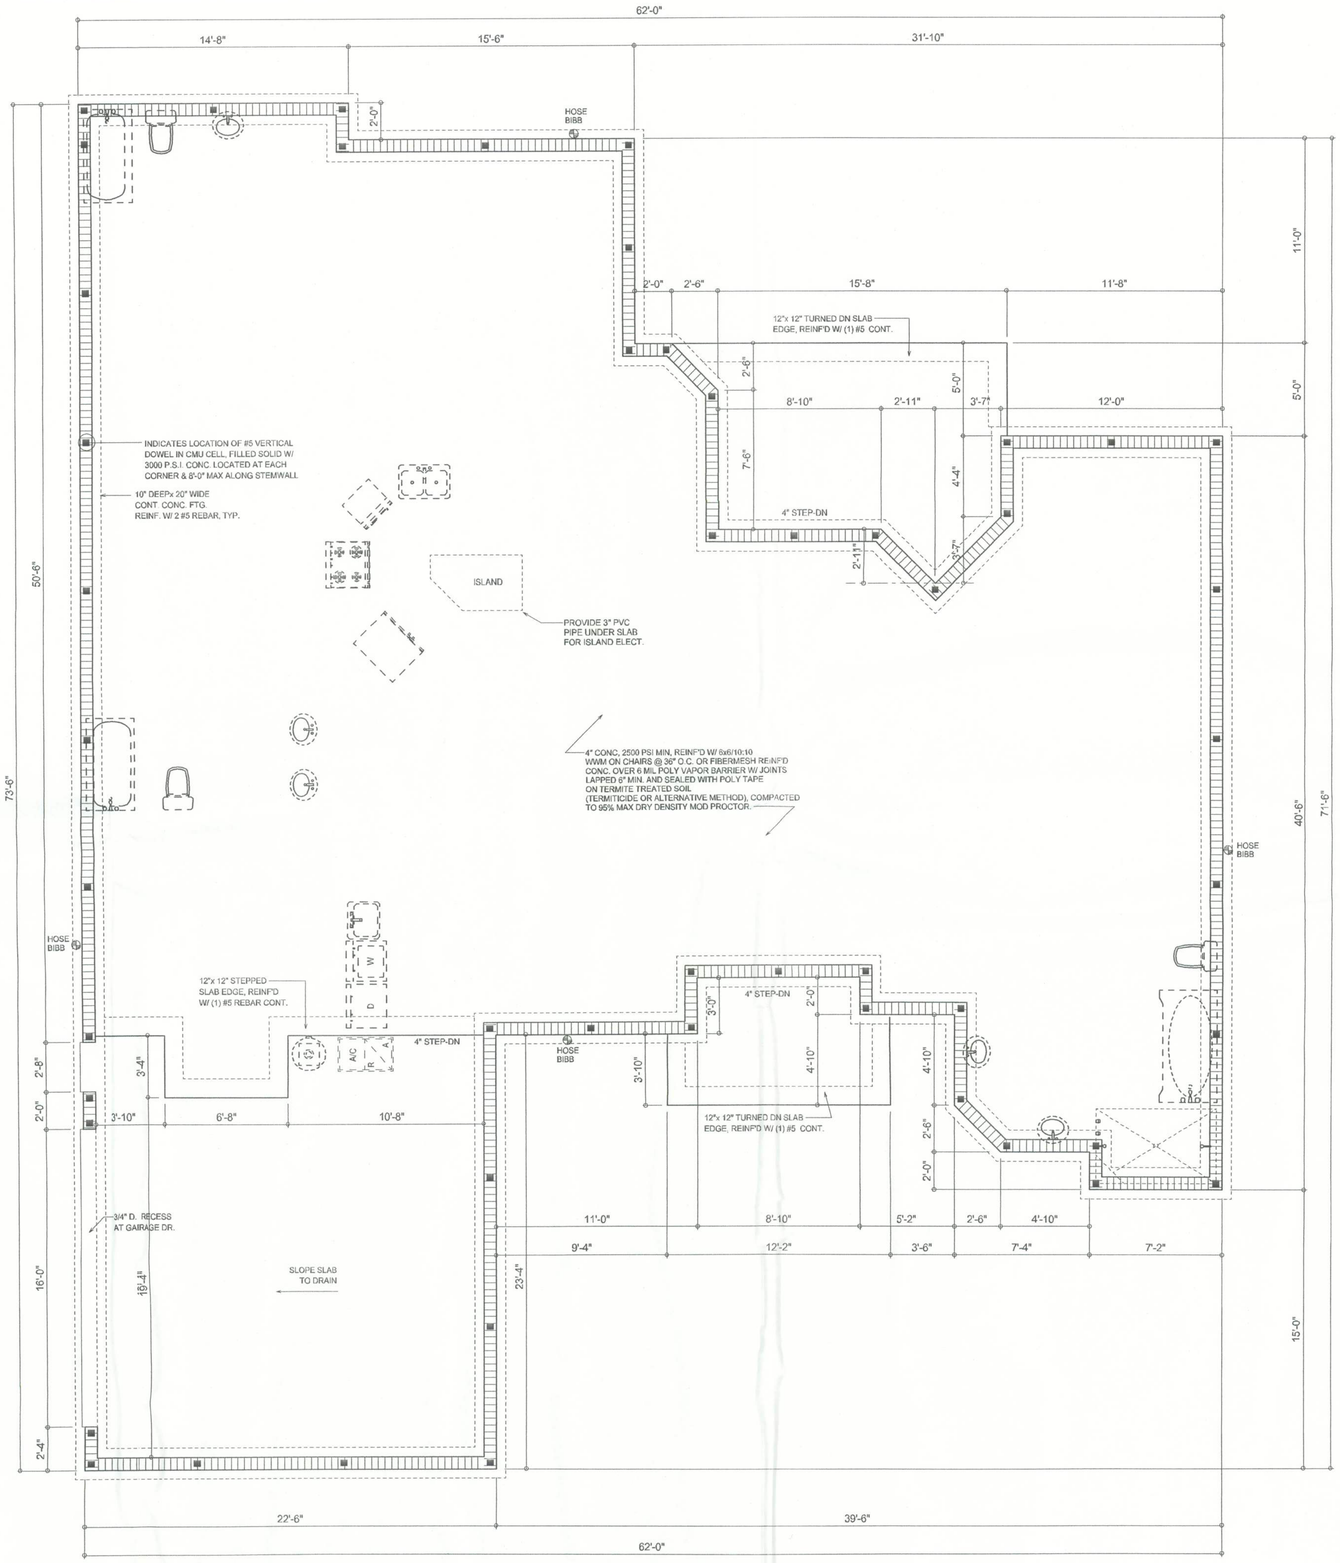

FOUNDATION PLAN

SCALE: 1/4" = 1'-0"

NOTE: ALL CEILING HEIGHTS SHALL BE 8'-0" UNLESS OTHERWISE NOTED

REVISIONS
August 15, 2005

SOFTPLAN
ARCHITECTURAL DESIGN SOFTWARE

FOUNDATION PLAN
SCALE: 1/4" = 1'-0"

A CUSTOM RESIDENCE FOR: TIM & TINA MORRIS

ERKINGER HOME BUILDERS, INC

PROJECT ADDRESS: LOT 6, HERITAGE HILLS, COLUMBIA COUNTY, FLORIDA

©WILLIAM MYERS DESIGN
P.O. BOX 1513
LAKE CITY, FL 32056
(386) 758-8406
will@willmyers.net

JOB NUMBER
050407

SHEET NUMBER
A.2
OF 4 SHEETS