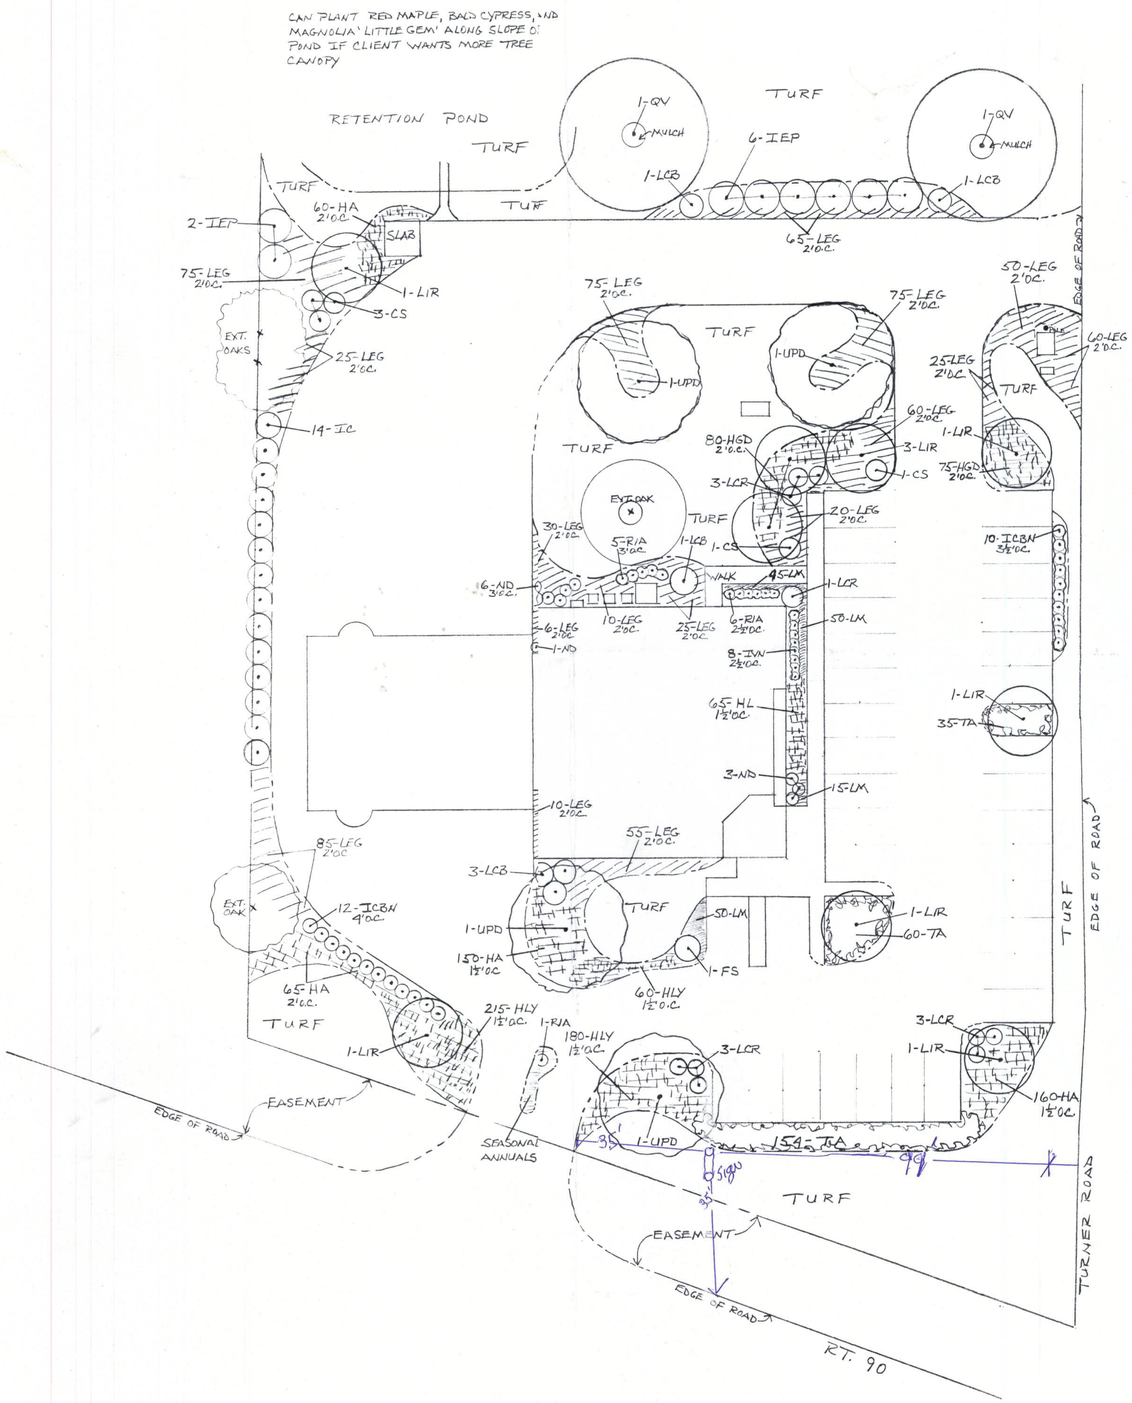

PLANT SCHEDULE

KEY	BOTANICAL NAME	COMMON NAME	SIZE	SPACING	REMARKS
CS	CAMELLIA SASANQUA	SASANQUA CAMELLIA	3 GAL	6'O.C.	ANY RED VARIETY
FS	FEIJOA SELLOWIANA	PINEAPPLE GUAVA	7 GAL		ALSO LISTED AS ACCA SELLOWIANA
HA	HEMEROCALLIS 'ALLAPATAH'	ALLAPATAH DAYLILY	1 GAL	ON PLAN	GETS 30" - RED
HGD	HEMEROCALLIS 'GOLDEN DEWDROP'	GOLDEN DEWDROP DAYLILY	1 GAL	ON PLAN	GETS 24-30" - ORANGE
HL	HEMEROCALLIS 'LUANA'	LUANA DAYLILY	1 GAL	ON PLAN	GETS 24" - YELLOW
HLY	HEMEROCALLIS 'LEMON YELLOW'	LEMON YELLOW DAYLILY	1 GAL	ON PLAN	GETS 24-30" - YELLOW
IC	ILEX CASSINE	DAHOON HOLLY	15 GAL	7'O.C.	AVAILABLE: APALACHEE NATIVE NURSERY, MONTICELLO; (850) 997-8976
ICRN	ILEX CORNUTA 'BURFORDI NANA'	DWARF BURFORD HOLLY	7 GAL	ON PLAN	WANT FULL PLANTS; CLIENT WANTS TO BLOCK OLD DRIVE ON EAST SIDE
IEP	ILEX 'EAST PALATKA'	EAST PALATKA HOLLY	15 GAL	10'O.C.	FEMALE TREES ONLY
IVN	ILEX VOMITORIA 'NANA'	DWARF YAUPON HOLLY	3 GAL	2½'O.C.	PRUNE AS INFORMAL PLANT MASS
LCB	LOROPETALUM CHINENSE 'BURGUNDY'	BURGUNDY LOROPETALUM	3 GAL	6'O.C.	KEEP 5'-6' - PINK BLOOMS
LCR	LOROPETALUM CHINENSE 'RUBY'	RUBY LOROPETALUM	3 GAL.		KEEP ABOUT 5' - PINK BLOOMS
LEG	LIRIOPE 'EVERGREEN GIANT'	EVERGREEN GIANT LIRIOPE	1 GAL	ON PLAN	USED 2' SPACING
LIR	LAGERSTROEMIA INDICA - TREE (RED)	RED TREE CREPE MYRTLE	30 GAL.		WANT FULL, MULTI-STEM TREES; KEY TREES IN DESIGN
LM	LIRIOPE MUSCARI	BORDER GRASS	1 CLUMP	1'O.C.	SPLIT GALS. TO GET 2 CLUMPS - NO. OF CLUMPS ON PLAN
ND	NANDINA DOMESTICA	HEAVENLY BAMBOO	3 GAL.	3'O.C.	RED BERRIES - FULL MULTI-STEM PLANTS
QV	QUERCUS VIRGINIANA	LIVE OAK	15 GAL.		
RIA	RAPHIOLEPIS INDICA 'ALBA'	DWARF INDIAN HAWTHORNE	3 GAL	ON PLAN	WHITE FLOWERS - KEEP 2½-3'; INFORMAL PLANT MASS
TA	TRACHELOSPERMUM ASIATICUM	DWARF JASMINE	1 GAL	2'O.C.	GROUNDCOVER
UPD	ULMUS PARVIFOLIA 'DRAKE'	DRAKE ELM	15 GAL		NICELY SHAPED TREES

NOTES

O.C. - ON CENTER GAL - GALLON NURSERY CONTAINER

1. FINISH ALL BEDS WITH 2"-3" CYPRESS MULCH
2. PROPER FINISH GRADING MUST BE DONE; MAY REQUIRE ADDING TOPSOIL
3. EDGE ALL BEDS MECHANICALLY; DO NOT USE BED EDGING MATERIAL
4. TURF: ST. AUGUSTINE SOD; USE 'FLORATAM', 'RALEIGH', OR 'PALMETTO' VARIETY; ST. AUGUSTINE WILL MIX WITH BAHIA ALONG RT. 90 - SAME MOWING HEIGHTS
5. DAYLILY VARIETIES LISTED AVAILABLE FROM SAN FELASCO NURSERY IN GAINESVILLE: 800 933-9638
6. ALL PLANTS MUST BE FLORIDA GRADE NO. 1 OR BETTER; FLORIDA FANCY PREFERRED
7. SEASONAL ANNUALS IF THIS IS LEFT A BED; COULD BE SOLID CONCRETE? IF A BED, START WITH COOL SEASON PLANTS (FEB. COMPLETION) LIKE PANSY OR AND ORNAMENTAL CABBAGE & KALE
8. PLAN DONE BEFORE TOTAL CONSTRUCTION COMPLETED; SOME BEDS COULD BE DIFFERENT THAN SHOWN
9. SIGN TO BE INSTALLED IN FUTURE IN FRONT; NOT KNOWN AT TIME OF PLAN

N

COLUMBIA COUNTY BANK
RT. 90 & TURNER ROAD
LAKE CITY, FLORIDA

scale: 1" = 20'

Design by: John R. Piersol

SCALE: 1" = 20'	APPROVED BY:	DRAWN BY JRP/KPP
DATE: 12-28-02		REVISED
		DRAWING NUMBER