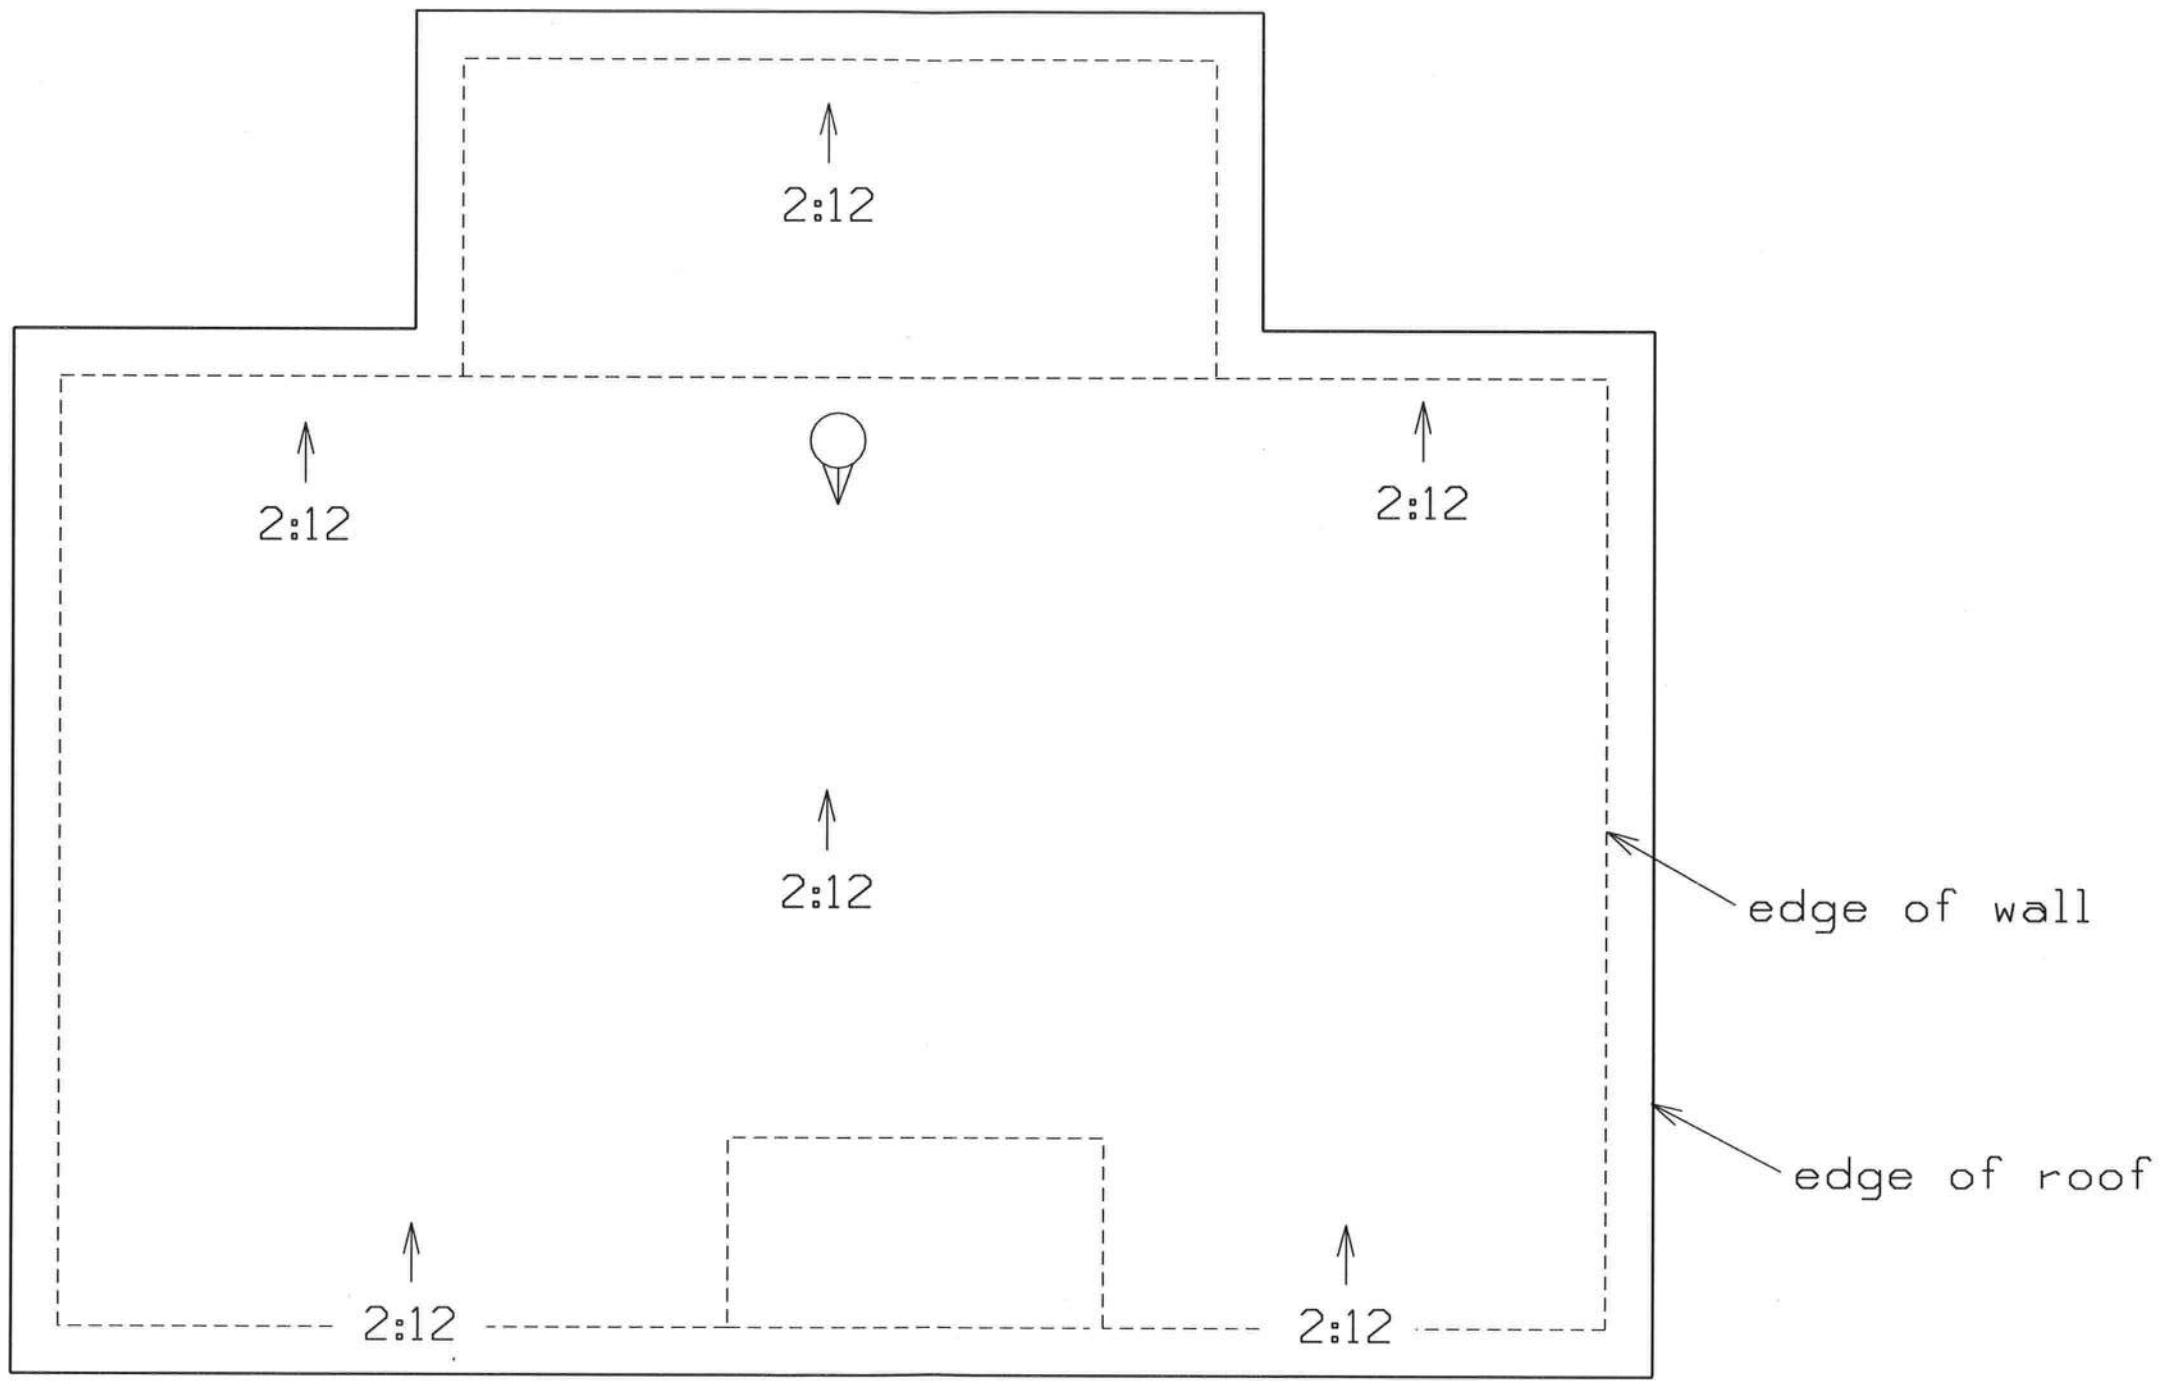

ROOF PLAN(N.T.S.)

PLANS PREPARED BY:
MARTY J. HUMPHRIES P.E. # 51976
7932 240TH ST., O'BRIEN, FL 32071

BLACKWELL RESIDENCE PLANS
COLUMBIA COUNTY, FL

SHEET 8 OF 10

THE OFFICIAL RECORD OF THIS SHEET IS THE ELECTRONIC FILE DIGITALLY SIGNED AND SEALED UNDER RULE 61G15-23.004, F.A.C.