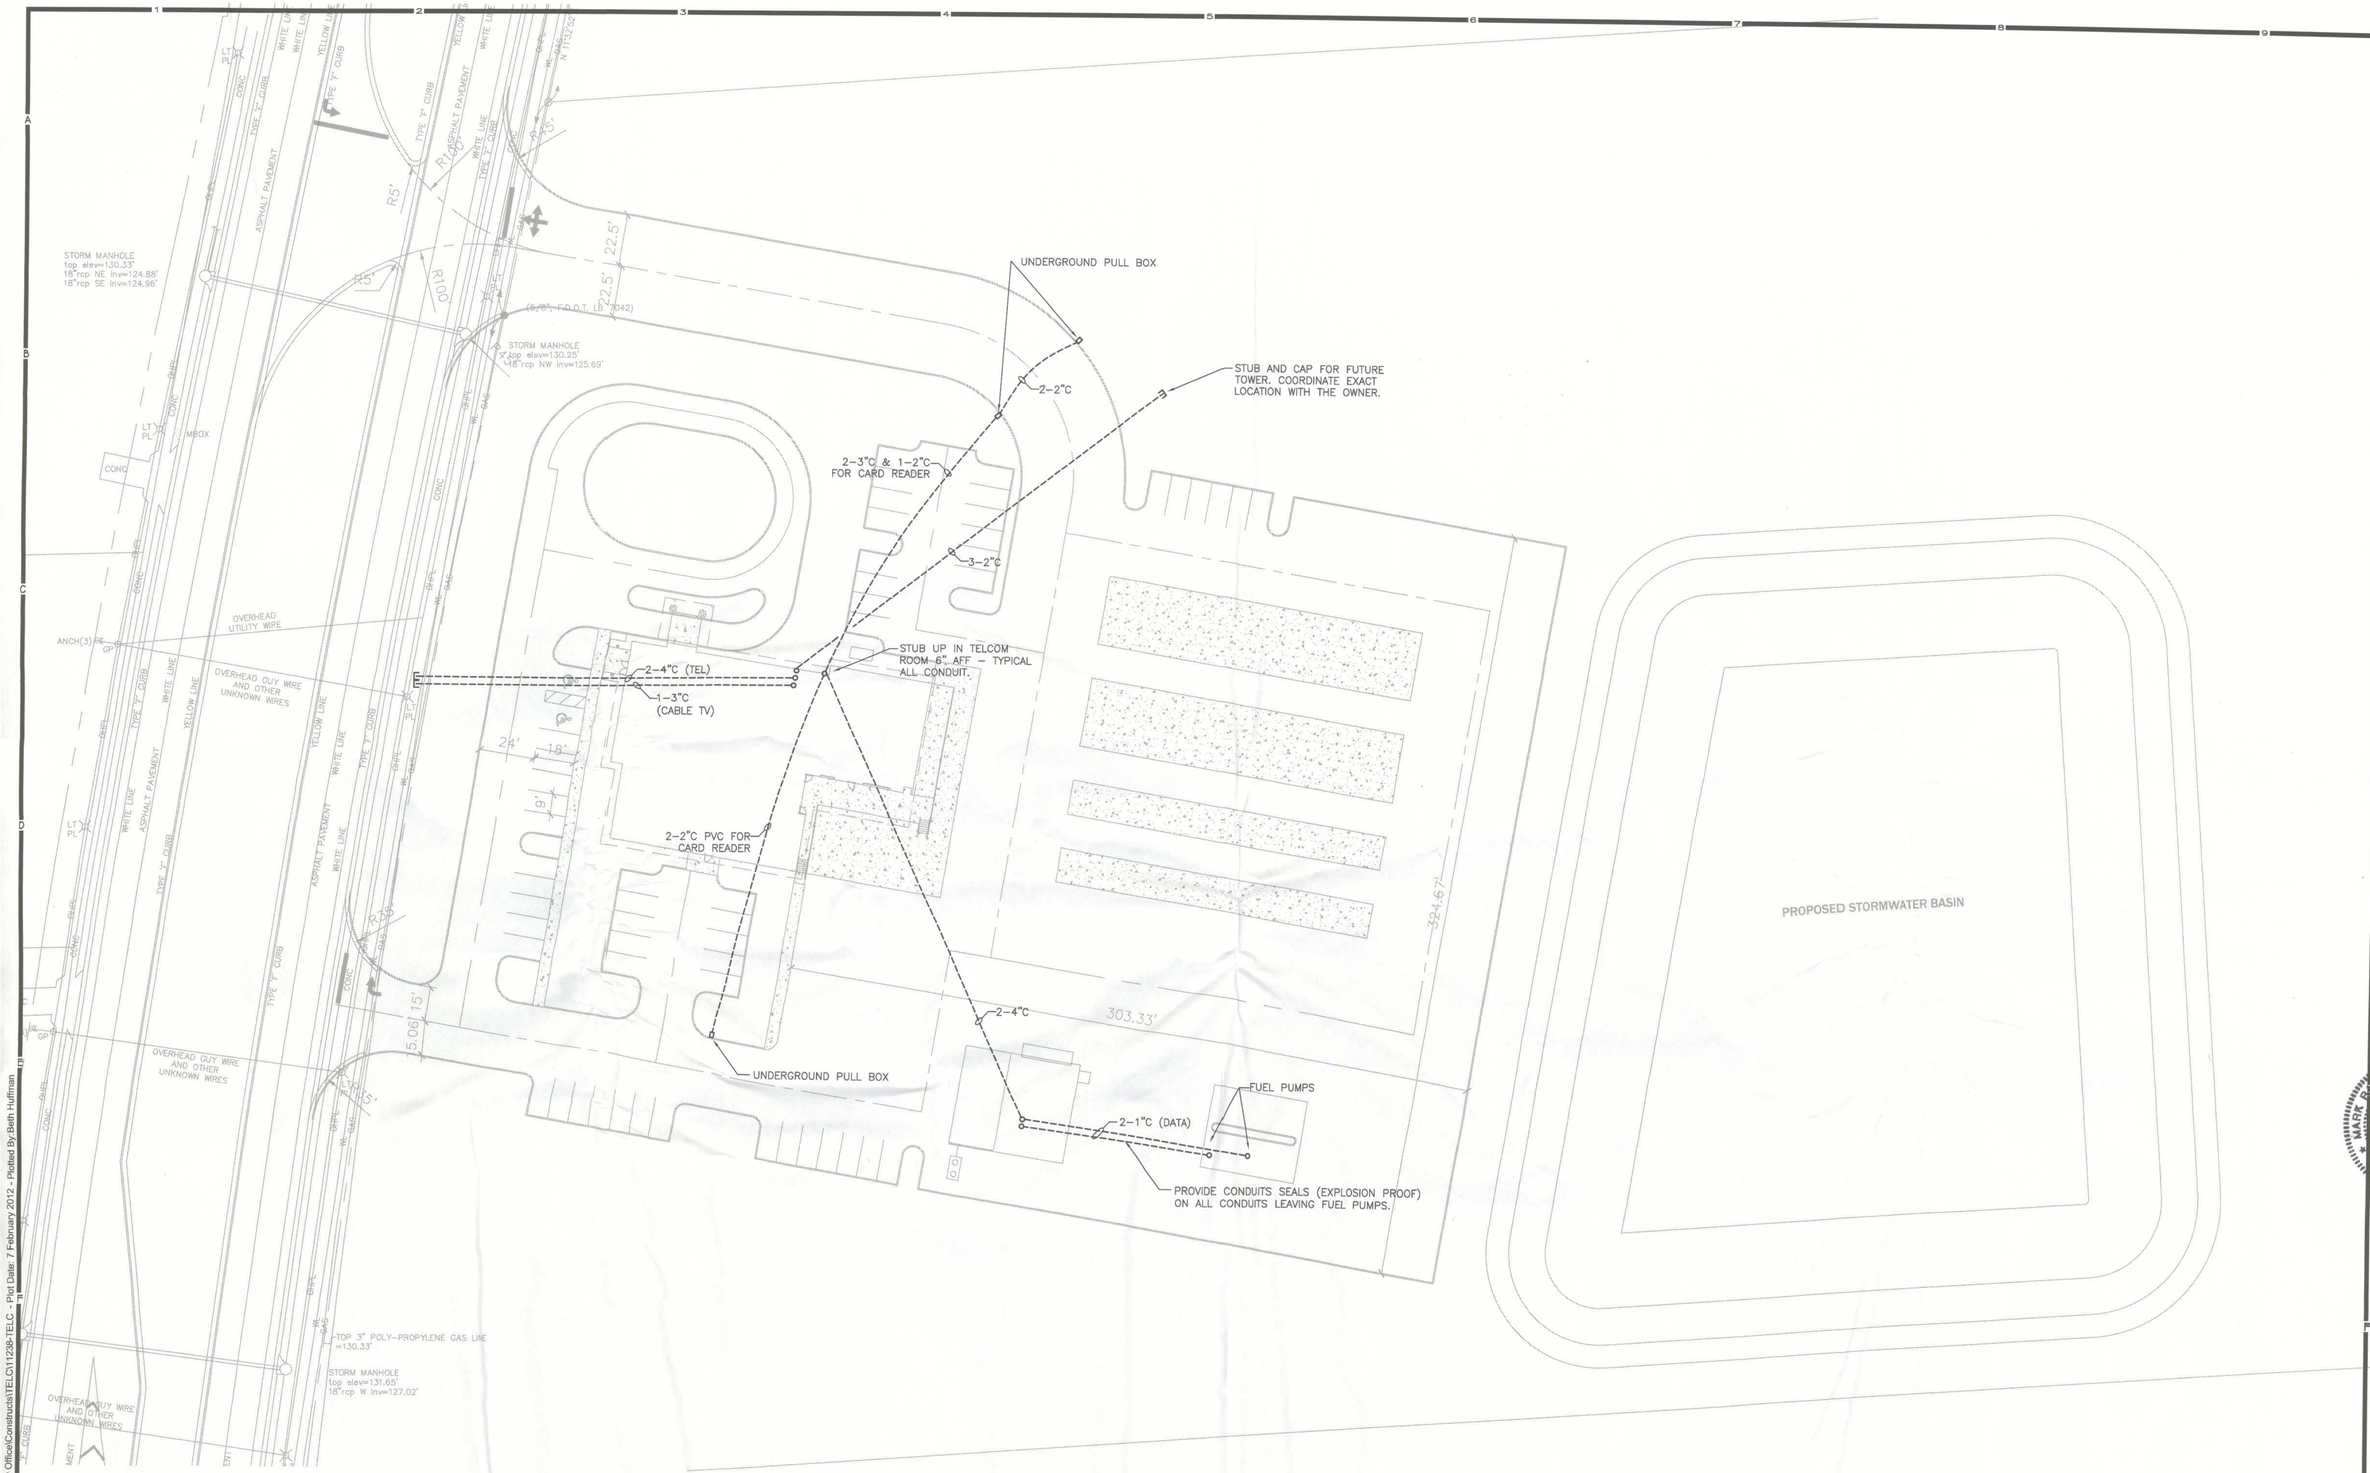

TELCOM SITE PLAN

SCALE: 1" = 30'

Bid Documents

M&A Project No. 11238

Moses & Associates, Inc. Consulting Engineers
2209 NW 40th Terrace, Ste A 352-372-1911
Gainesville, FL 32605 f 352-372-0186
FL License EB-0003097 moses-eng.com

Brame Architects
606 N.E. First Street
Gainesville, Florida 32601
352 / 372-0425
FAX 352 / 372-0427

Clay Electric Cooperative, Inc.

F:\3702060\In From Damar\Ands touchstone.jpg

NEW DISTRICT OFFICE

1659 SW State Road 47 Lake City, Florida

MARK RAYMOND AKIN LICENSE No 59242 STATE OF FLORIDA PROFESSIONAL ENGINEER

REGISTERED

TELCOM SITE PLAN

DRAWN	BNH
CHECKED	MTR
DATE	02/07/12
CAD	3702060/CD

REVISIONS

FILE NO. 3702.060

SHEET

T0.2

Filename:N:\11238\Clay Electric Lake City Office\Constructs\TELC\11238-TELC - Plot Date: 7 February 2012 - Plotted By:Beth Huffman