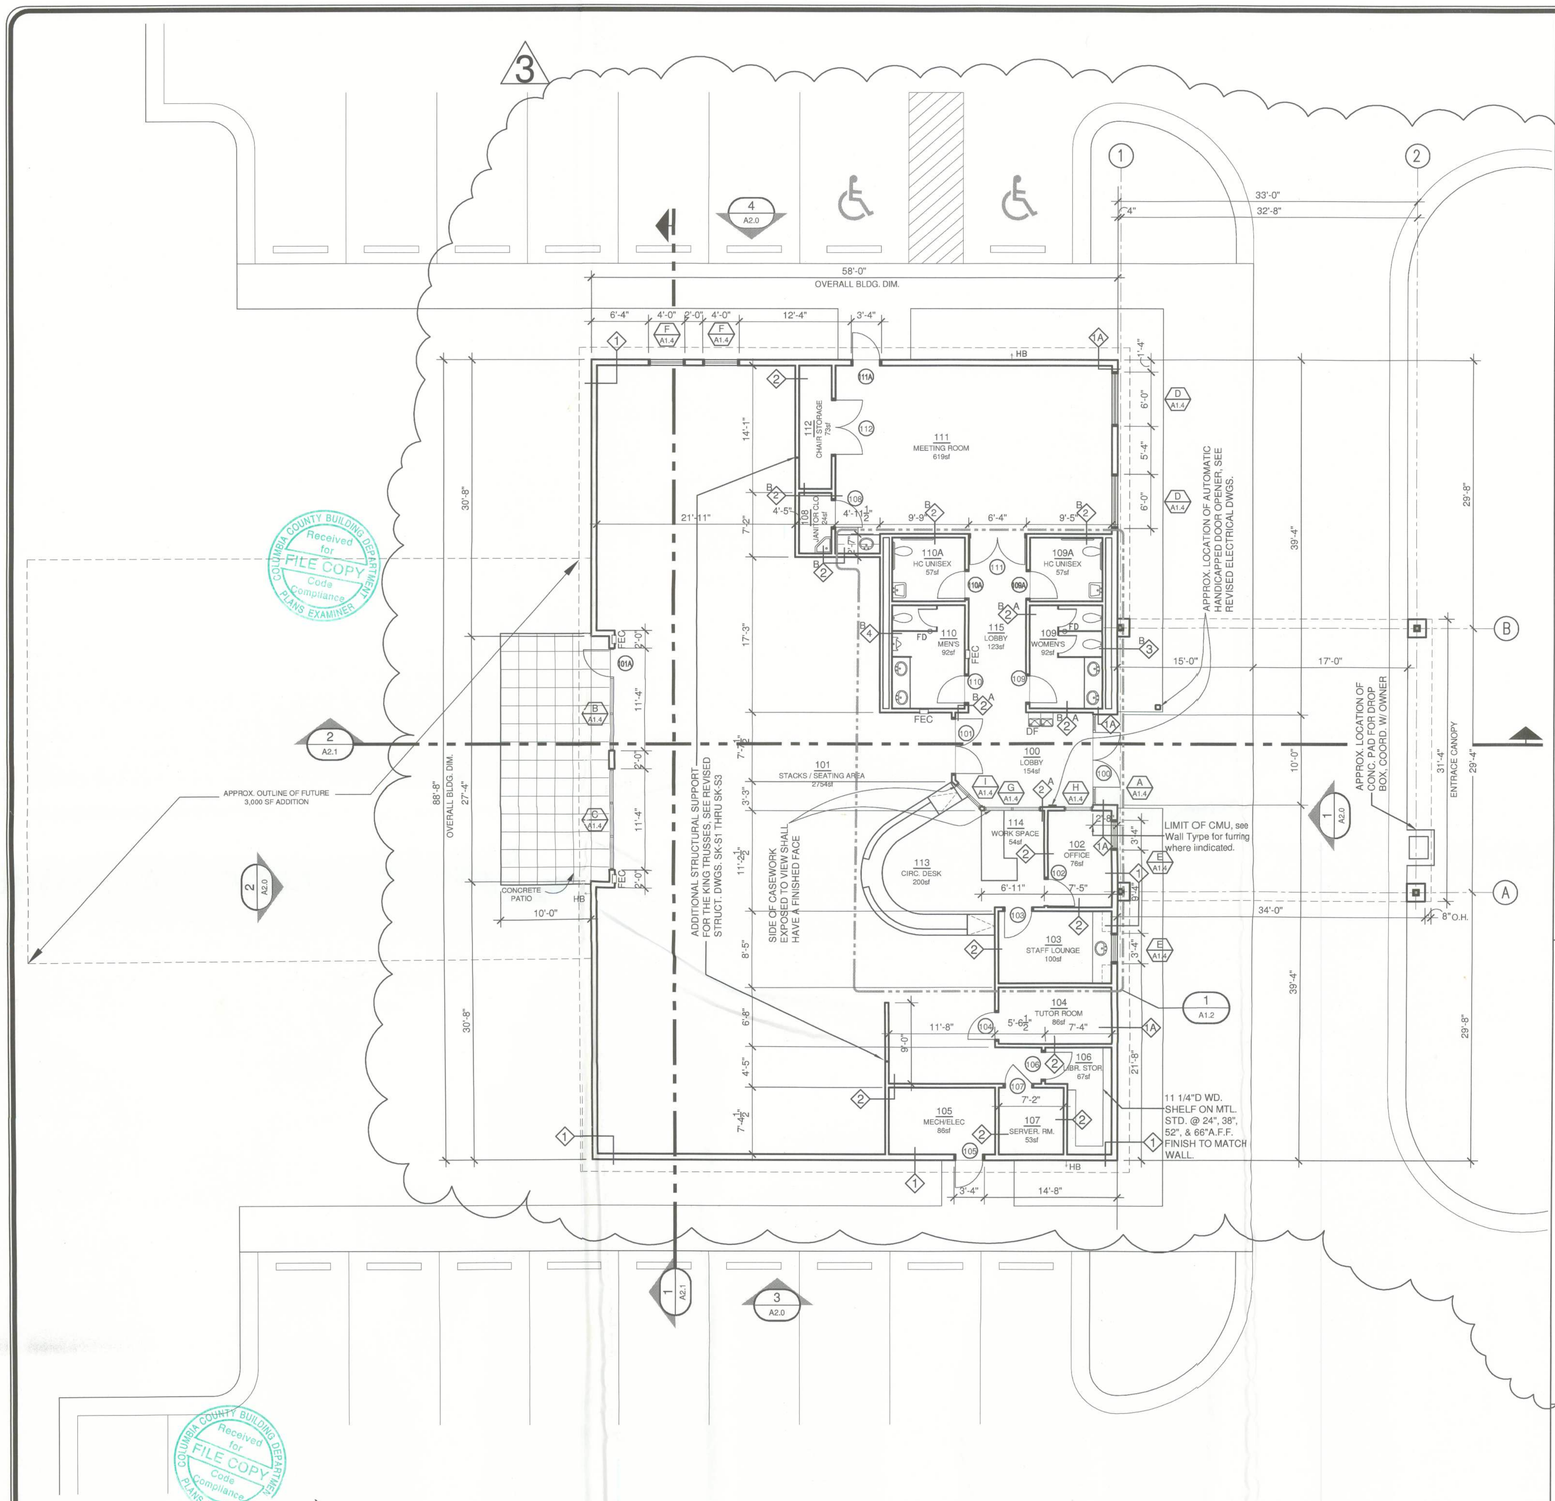

1 A1.0 FLOOR PLAN
SCALE: 1/8" = 1'-0"

8' 0 4' 8' 16'

WALL TYPE LEGEND:

NOTES:

"A" INDICATES RATED PARTITION ,EXTEND WALL TO UNDERSIDE OF STRUCT. UNLESS RATED CEILING IS PROVIDED. SEE LIFE SAFETY PLANS & RCP. GYP. BD., WHERE USED SHALL BE TYPE "X"

"B" INDICATES INSTALLATION OF SOUND ATTENUATION BATT, WIDTH=STUD WIDTH, EXTEND WALL TO UNDERSIDE OF STRUCTURE & CAULK ALL EDGES.

UL LISTINGS FOR RATED WALLS → RATING IS INDICATED BY A COMBINATION OF "A" SUPERSCRIPT ON FLOOR PLAN A1.0 & BARS INDICATING # OF HOURS ON LIFE SAFETY PLAN A5.0. THE APPLICABLE UL. NUMBERS SHALL BE AS FOLLOWS: U465 - 1 HOUR RATED GYP. BD. WALL/CEILING
U905 - 1 HOUR RATED CMU WALL

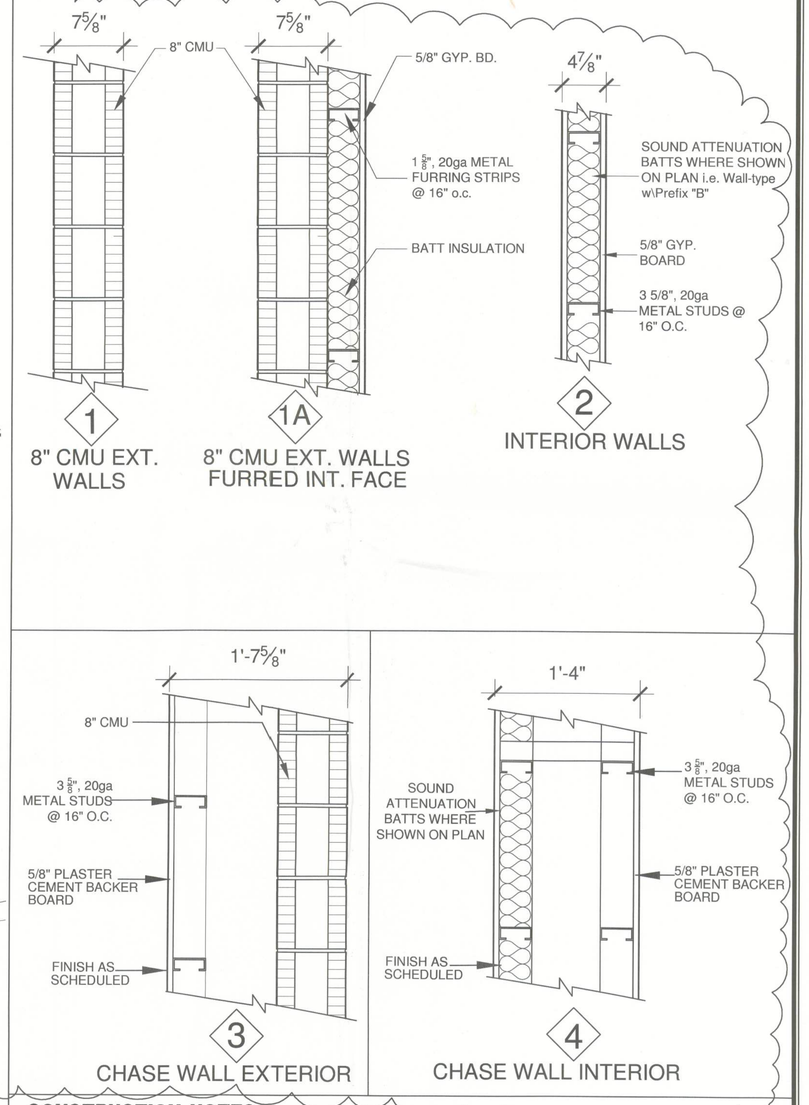

CONSTRUCTION NOTES:

1. SEE COVER SHEET FOR ABBREVIATIONS, GENERAL NOTES, SYMBOL LEGENDS & OTHER PROJECT DATA.
2. LAY-OUT WORK FROM BOTH ARCH. & STRUCT. DIMENSIONS. NOTIFY ARCHITECT OF ANY DISCREPANCIES BEFORE COMMENCING WORK.
3. ALL DIMENSIONS ARE FROM FACE OF MASONRY, OR FACE OF METAL STUDS, U.N.O.
4. VERIFY ALL DIMENSIONS IN THE FIELD. REPORT ANY AMBIGUITY IMMEDIATELY TO THE ARCHITECT BEFORE COMMENCING WORK.
5. ALL CONTIGUOUS SURFACES MUST BE HOMOGENIOUSLY FINISHED. CAREFULLY PATCH DISTURBED SURFACES TO ACHIEVE SAME APPEARANCE AS ADJACENT SURFACES.
6. ALL MASONRY AND GYP. BD. CONNECTION OR OTHER DISSIMILAR MATERIAL TO HAVE A 7/8" METAL REVEAL (PAINTED WITH A RUST COLOR FINISH) UNLESS NOTED OTHERWISE.
7. ALLOWABLE FRAMING TOLERANCES:
   A. FOR GYP. BD. & PLASTER APPLICATIONS, MAX. OUT OF PLUMB TOLERANCES OF VERTICAL WALL FRAMING MEMBERS SHALL NOT EXCEED 1/4" IN 10FT.
   B. FOR GYP. BD. APPLICATIONS, MAX. MISALIGNMENT OF ADJACENT FRAMING MEMBERS SHALL NOT EXCEED 1/8".
   C. SEE STRUCT. DWGS. & RESPECTIVE SPEC. SEC. FOR ADDITIONAL TOLERANCES REQUIREMENTS.

COPYRIGHT 2009

AKIN & ASSOCIATES ARCHITECTS, INC.
RELEASED FOR CONSTRUCTION

JOB NO.: 0906
DRAWN: AJ
CHECKED: ASA
DATE: 03/10/10

REVISIONS:

#	DATE	REMARK
1	03/22/10	DWG. NO. & NOTES REVISIONS
3	04/05/10	FRAME TYPE, DTL., MISC. REVISIONS

NEW FT. WHITE BRANCH LIBRARY
FT. WHITE, FLORIDA

CLIENT: COLUMBIA COUNTY BOARD OF COUNTY COMMISSIONERS

PROJ. PHASE: CONSTRUCTION DOCUMENTS

SHEET TITLE: FLOOR PLAN, PLAN DTLS, AND NOTES

SCALE: AS SHOWN

SHEET NO.: A1.0