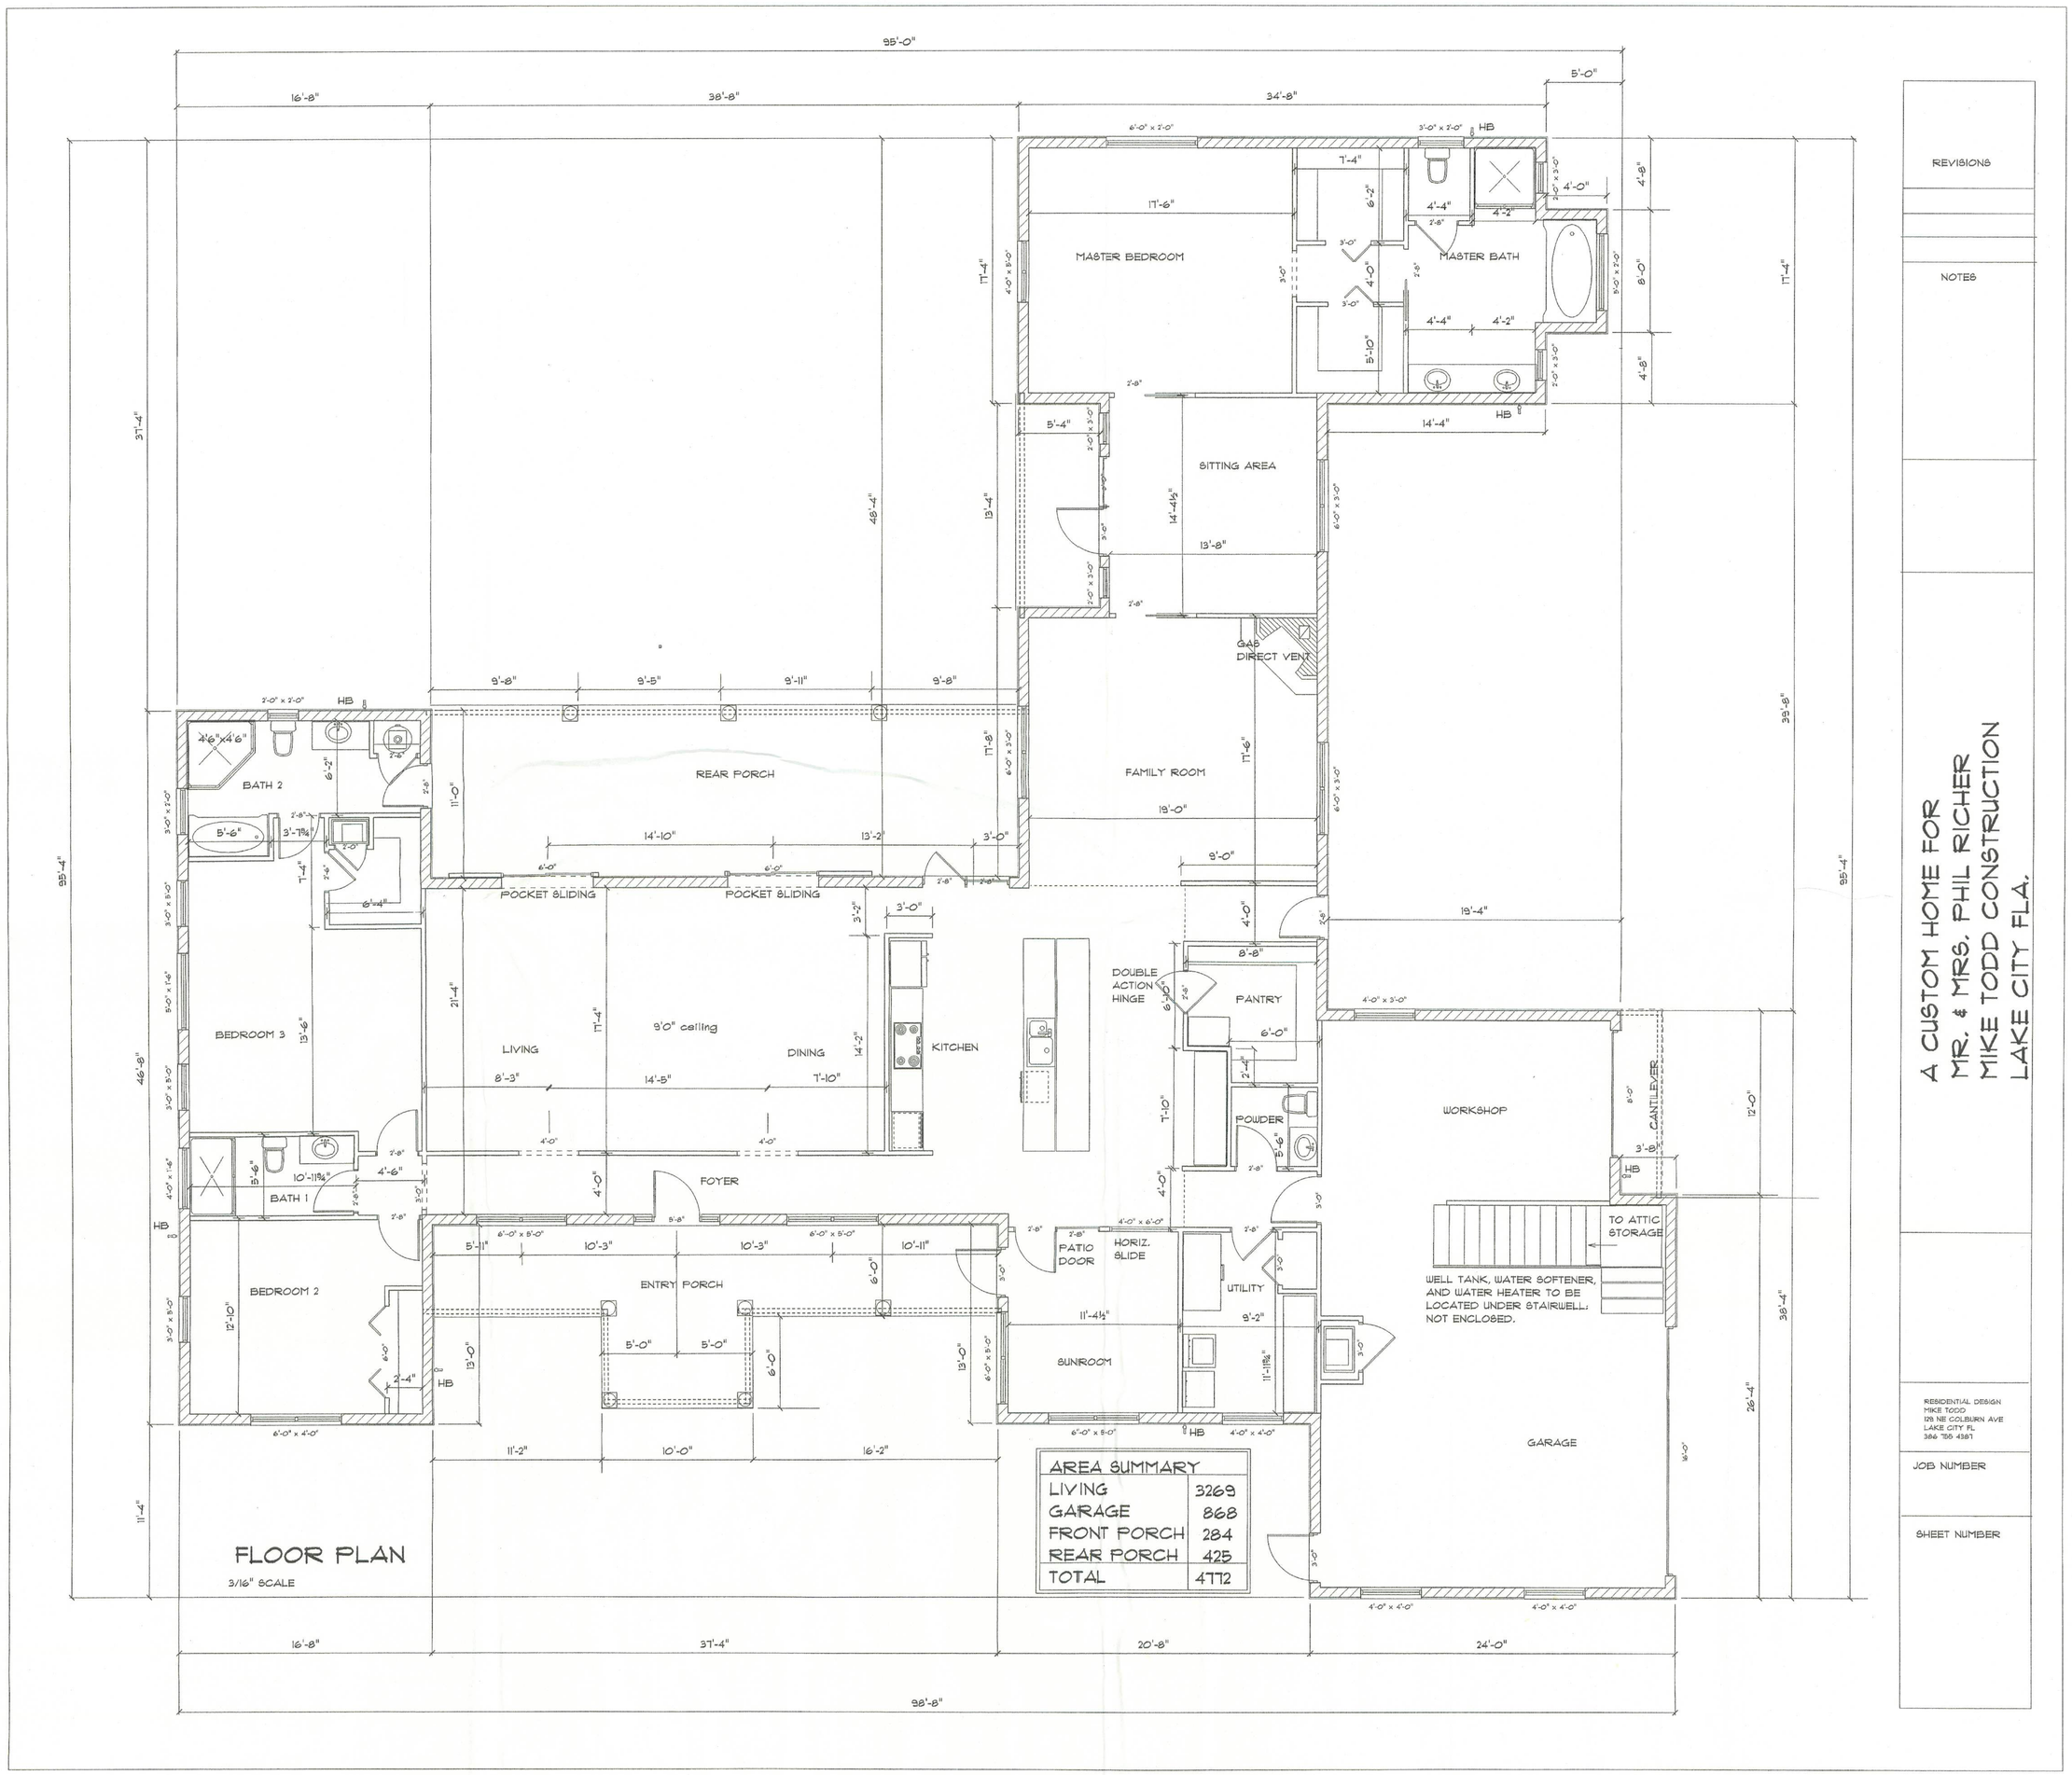

AREA SUMMARY	
LIVING	3269
GARAGE	868
FRONT PORCH	284
REAR PORCH	425
TOTAL	4772

FLOOR PLAN

3/16" SCALE

REVISIONS

NOTES

A CUSTOM HOME FOR
MR. & MRS. PHIL RICHER
MIKE TODD CONSTRUCTION
LAKE CITY FLA.

RESIDENTIAL DESIGN
MIKE TODD
129 NE COLBURN AVE
LAKE CITY FL
386 758 4381

JOB NUMBER

SHEET NUMBER