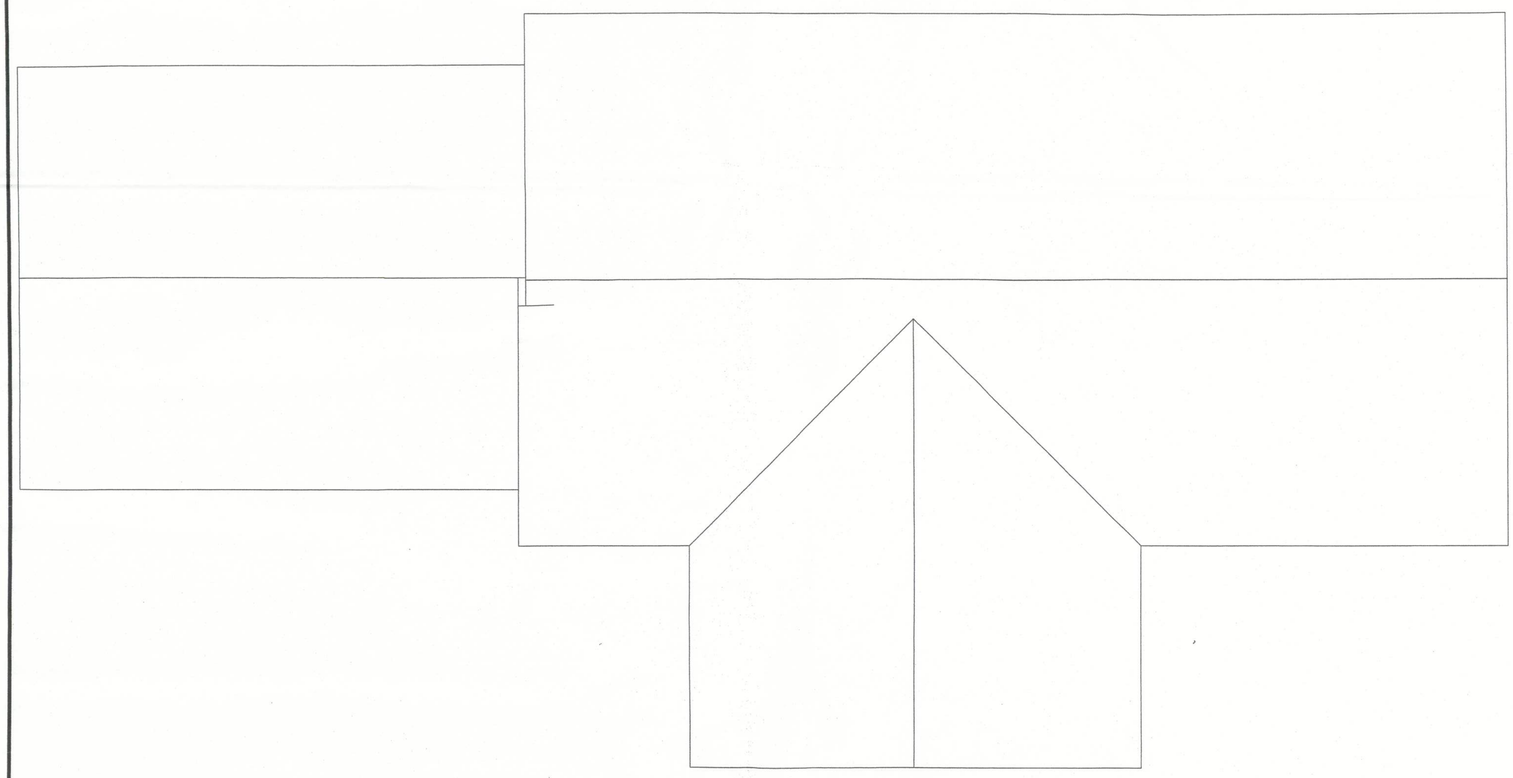

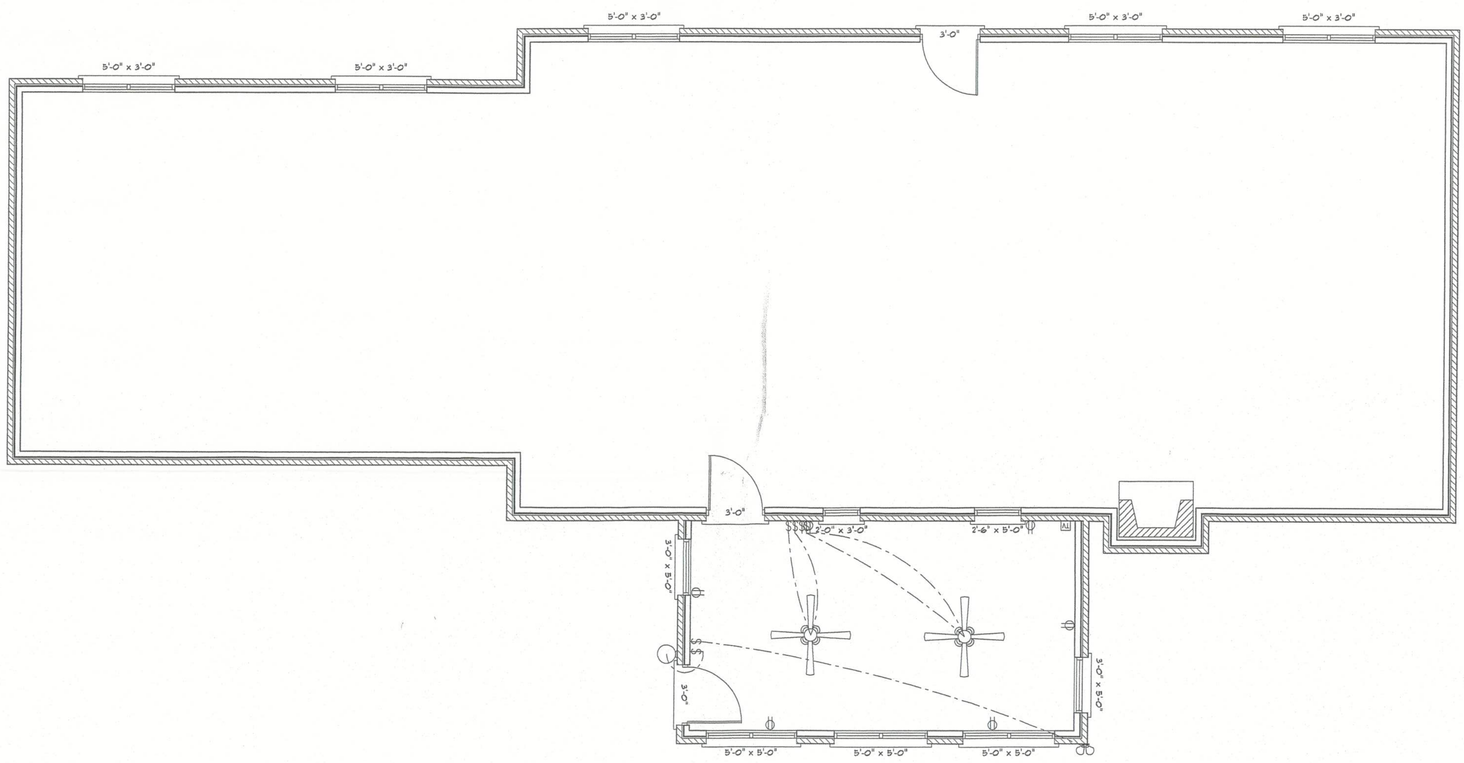

SHEET 1	Address 365 SW Angila Terr Date May 1, 2008 Revised May 12, 2008	Project Room Addition	Contractor and/or owner shall verify all notes, dimensions and adherence to all applicable building codes prior to commencement of any construction from these plans. Any discrepancy found in the plans should be brought to the attention of this office for corrections. Neither this plan or any portion of this plan shall be copied, reproduced or modified except by Othmer Designs.	Comments	SCALE 1/4" = 1'0" DRAWN BY Douglas Othmer APPROVED OTHMER DESIGN Designers and Planners