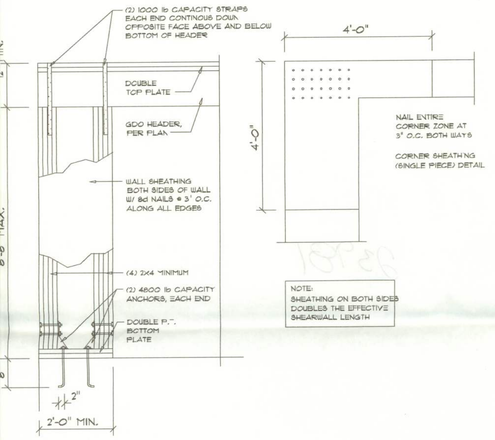

Garage End Wall DETAILS

SCALE: 1/2" = 1'-0"

G

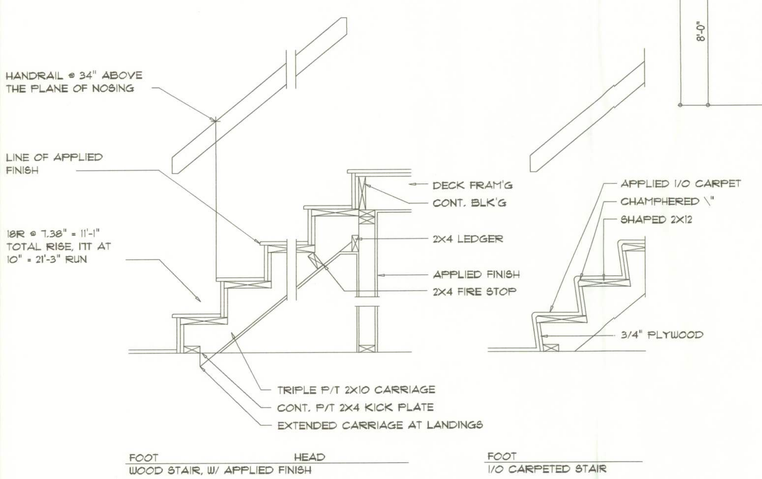

Typical Stair DETAIL

SCALE: 3/4" = 1'-0"

B

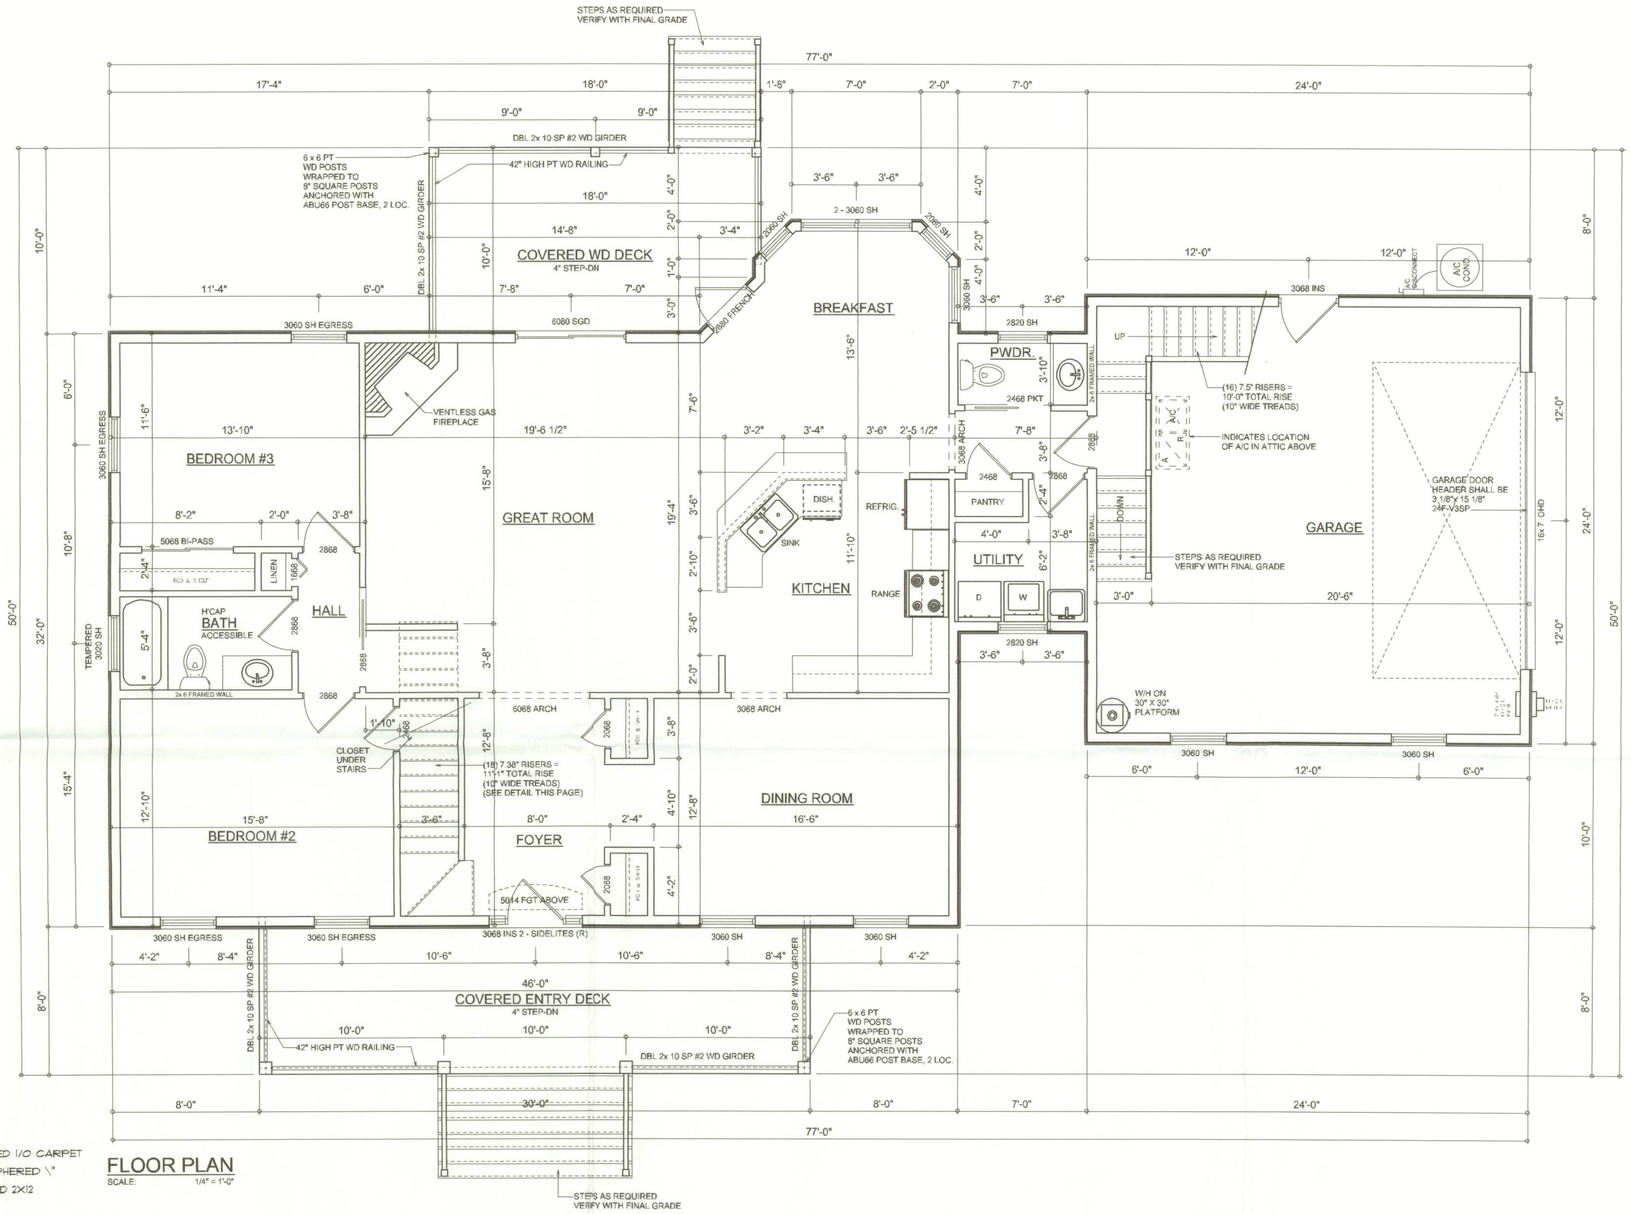

FLOOR PLAN

SCALE: 1/4" = 1'-0"

AREA SUMMARY

LIVING AREA	1675	S.F.
GARAGE AREA	573	S.F.
ENTRY PORCH AREA	240	S.F.
COVERED PORCH AREA	174	S.F.
TOTAL AREA	2662	S.F.
2nd STORY LIVING	994	S.F.
STORAGE AREA	265	S.F.
GRAND TOTAL	3921	S.F.

REVISIONS
December 02, 2005

SOFTPLAN
ARCHITECTURAL DESIGN SOFTWARE

A CUSTOM RESIDENCE FOR:
ED & JUDY FOSTER
PROJECT ADDRESS: 470 SE MYRTIS DORTCH TERRACE, LAKE CITY, FLORIDA 32025

15 Dec 2005
AR0007005

NICHOLAS GEIGER ARCHITECT
N.C.A.R.B. Certified
1758 NW Brown Rd.
Lake City, FL 32055
(386) 755-9021

JOINT VENTURED WITH

©WILLIAM MYERS DESIGN
P.O. BOX 1513
LAKE CITY, FL 32056
(386) 758-8406
will@willmyers.net

JOB NUMBER
050908

SHEET NUMBER
A.3
OF SHEETS