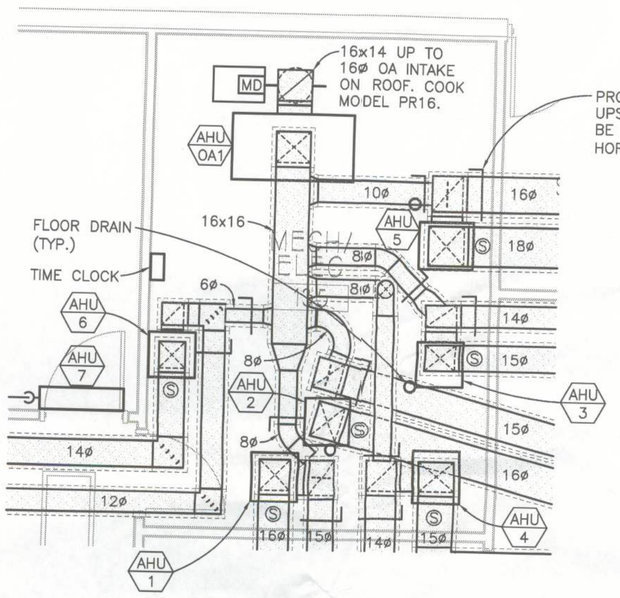


## ENLARGED PARTIAL FLOOR PLAN - MECHANICAL

SCALE: 1/4" = 1'-0"

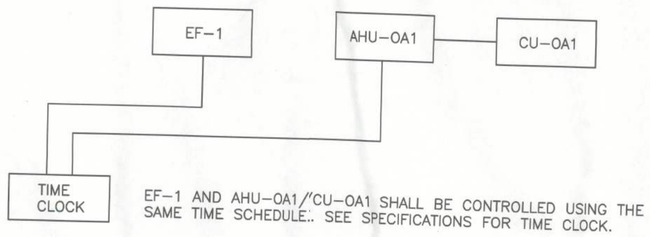


EF-1 AND AHU-OA1/CU-OA1 SHALL BE CONTROLLED USING THE SAME TIME SCHEDULE. SEE SPECIFICATIONS FOR TIME CLOCK.

## TIME CLOCK CONTROL DIAGRAM

NOT TO SCALE

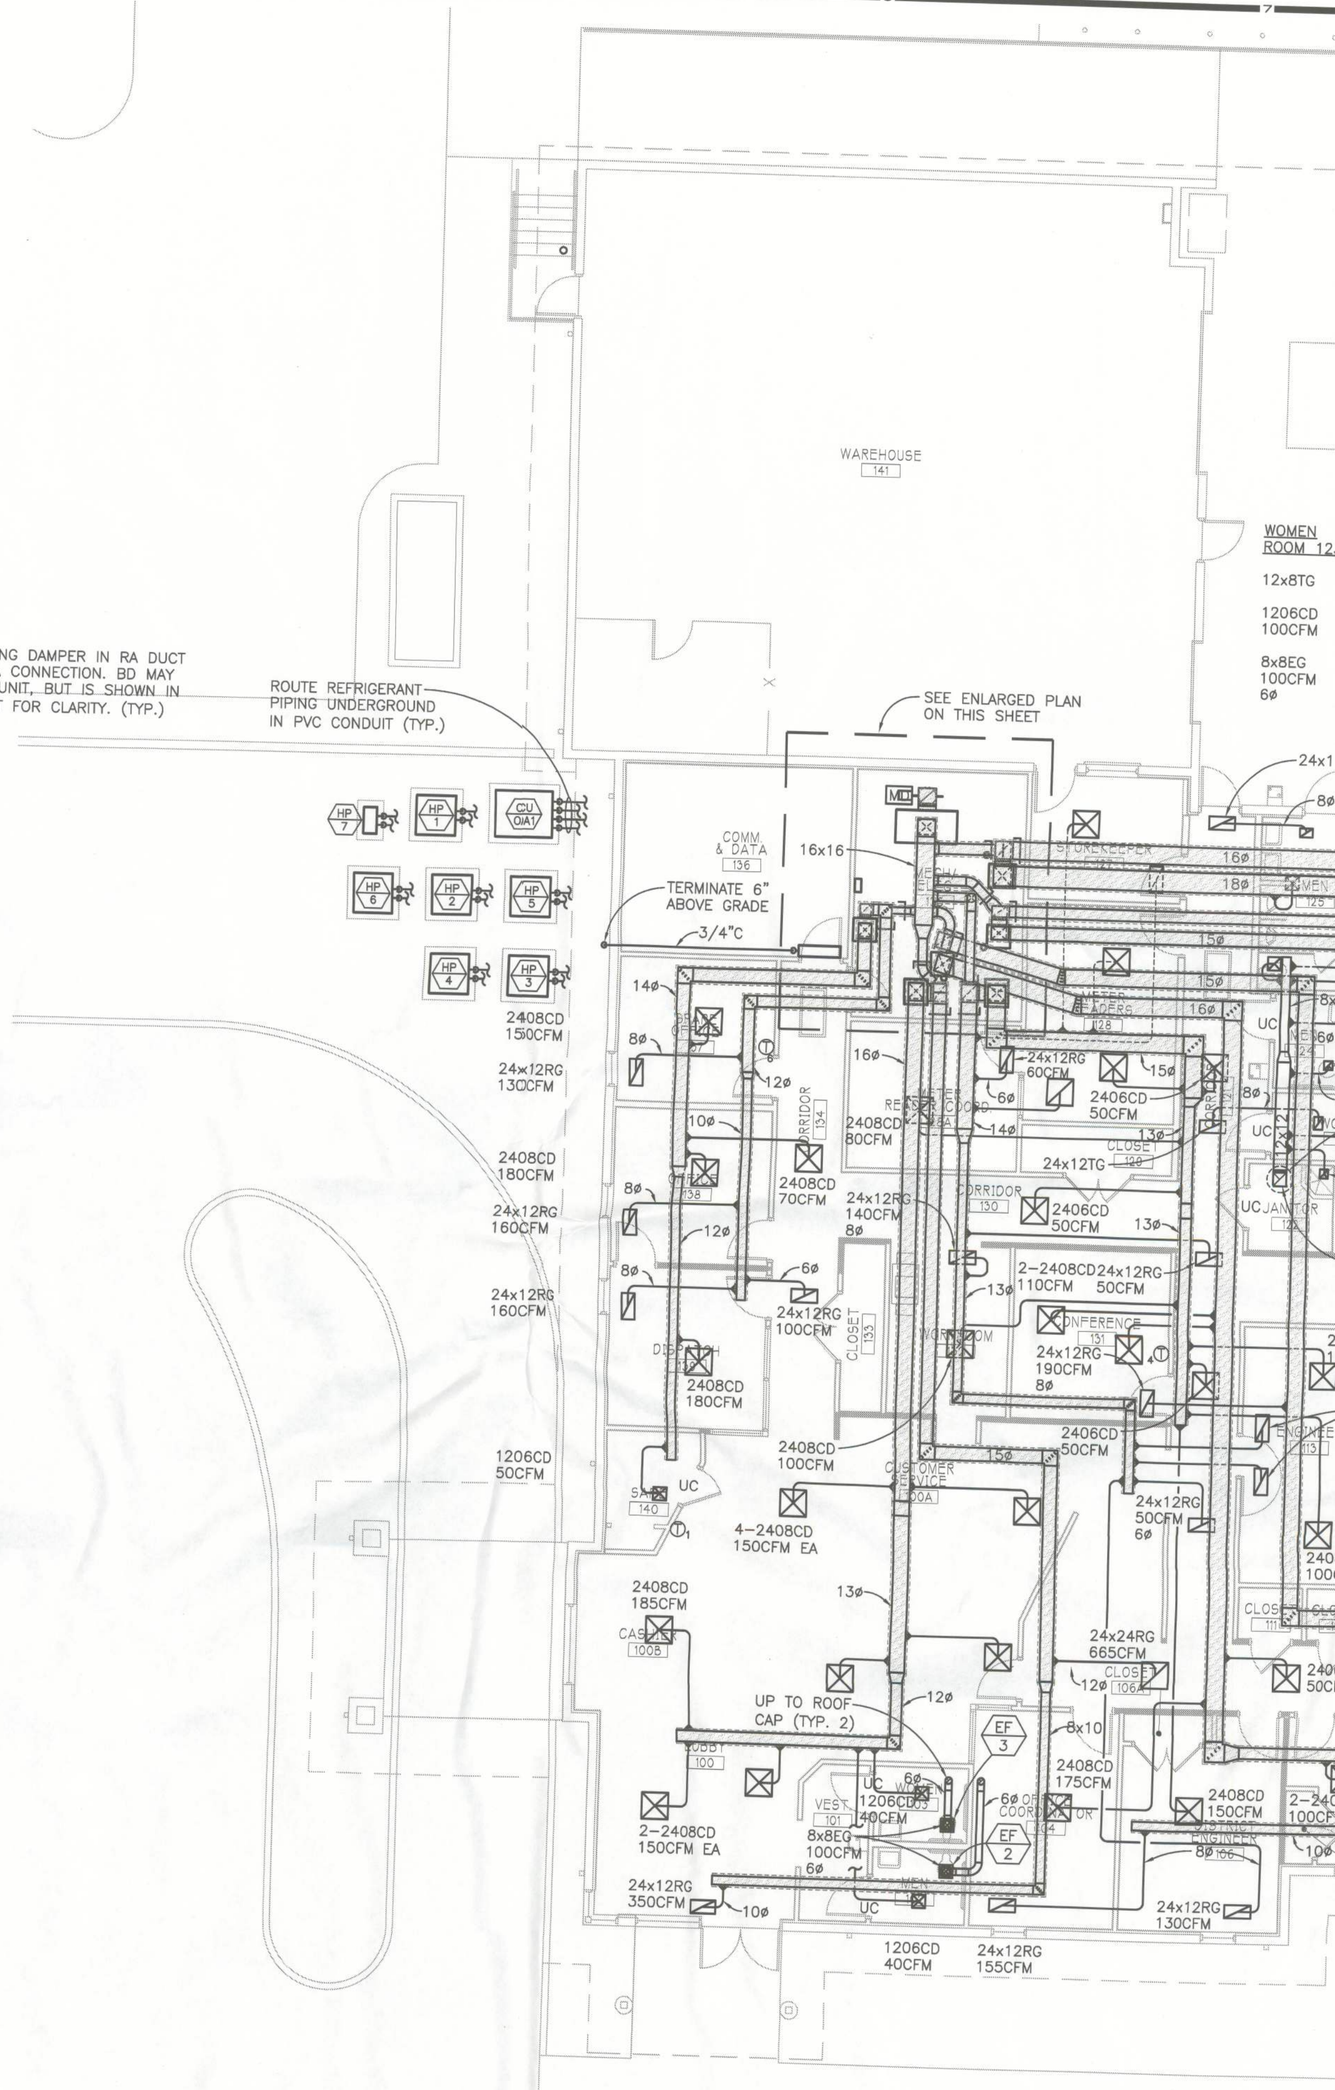


## MECHANICAL FLOOR PLAN

SCALE: 1/8" = 1'-0"