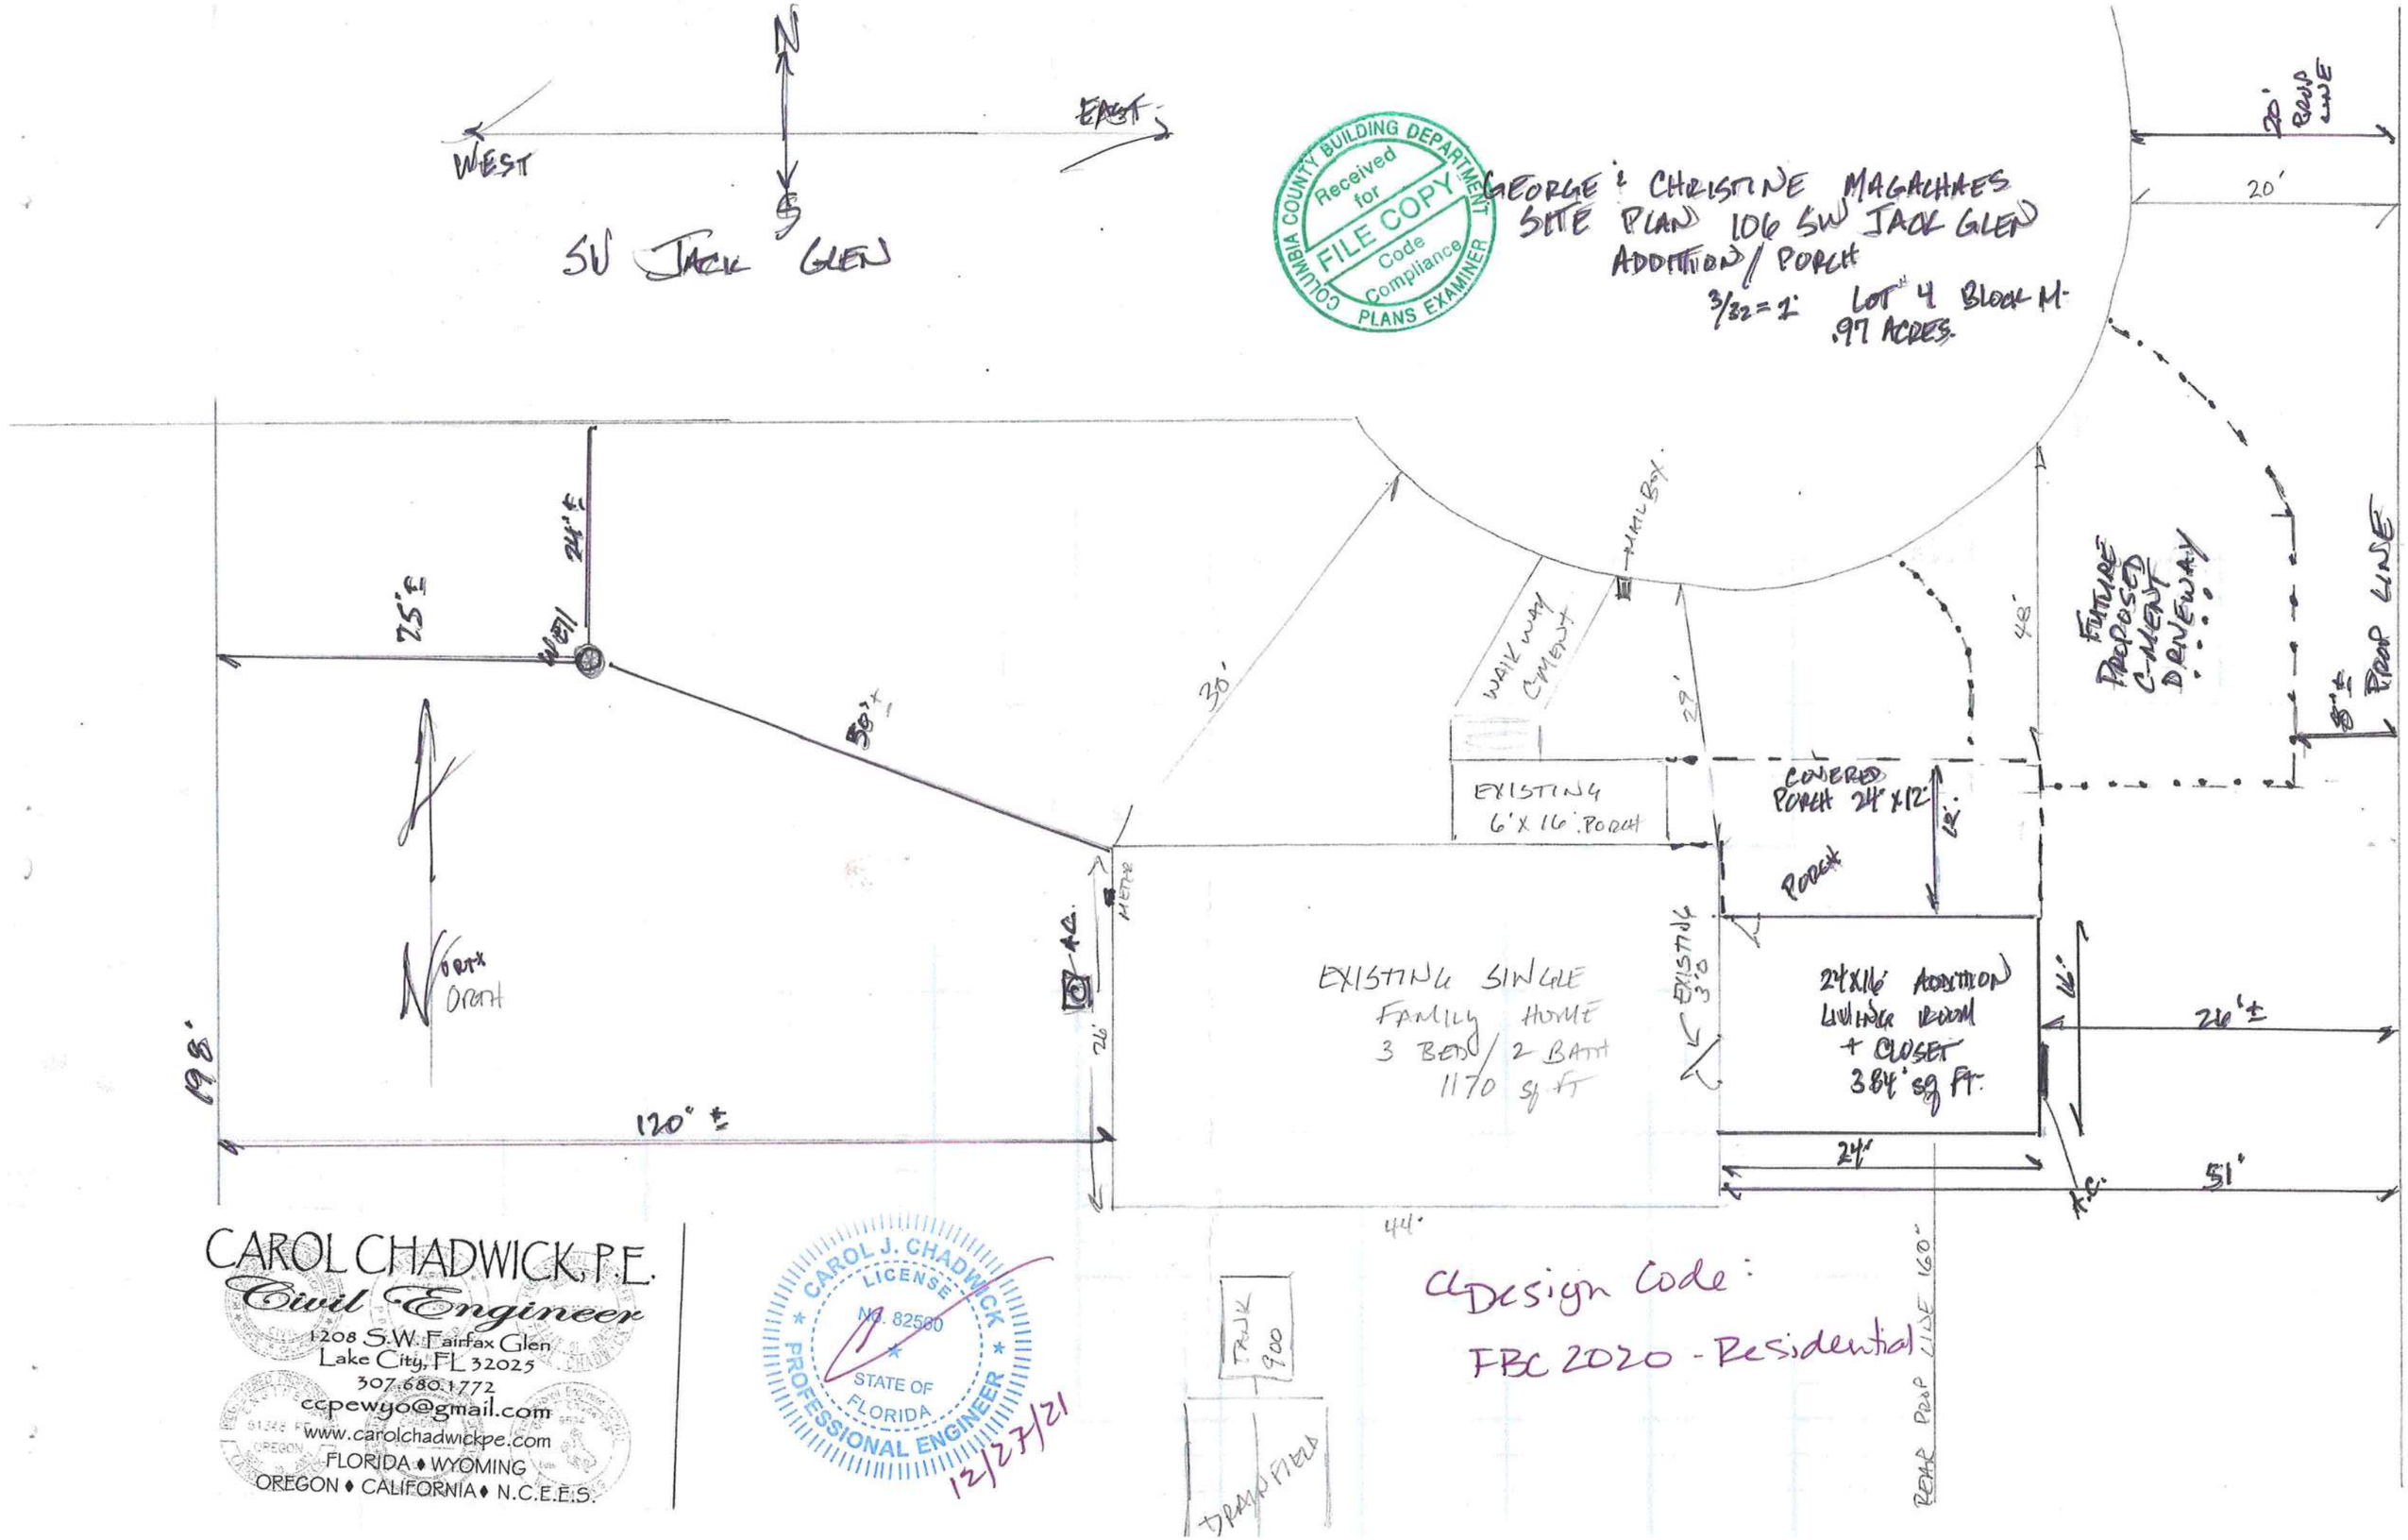
N
S
WEST
EAST
SW JACK GLEN
COLUMBIA COUNTY BUILDING DEPARTMENT
Received for
FILE COPY
Code Compliance
PLANS EXAMINER
GEORGE & CHRISTINE MAGALHAES
SITE PLAN 106 SW JACK GLEN
ADDITION / PORCH
3/32 = 1'
LOT 4 BLOCK M
.97 ACRES
20' ROAD LINE
20'
75'±
24'±
WELL
50'±
30'
WALK WAY CMENT
MAILBOX
29'
48'
FUTURE PROPOSED CMENT DRIVEWAY
PROP LINE
EXISTING 6'X16' PORCH
COVERED PORCH 24'X12'
12'
PORCH
A.C.
METER
EXISTING 3'0
EXISTING SINGLE FAMILY HOME 3 BED / 2 BATH 1170 sq FT
24'X16' ADDITION LIVING ROOM + CLOSET 384 sq FT
16'
26'±
24'
51'
A.C.
26'
44'
198'
120'±
PORCH
TANK 900
DRAINFIELD
REAR PROP LINE 160'
Design Code:
FBC 2020 - Residential
CAROL CHADWICK, P.E.
Civil Engineer
1208 S.W. Fairfax Glen
Lake City, FL 32025
307.680.1772
ccpewyo@gmail.com
www.carolchadwickpe.com
FLORIDA ♦ WYOMING
OREGON ♦ CALIFORNIA ♦ N.C.E.E.S.
CAROL J. CHADWICK
LICENSE
No. 82580
STATE OF FLORIDA
PROFESSIONAL ENGINEER
12/27/21