SITE PLAN CHECKLIST

___1) Property Dimensions
___2) Footprint of proposed and existing structures (including decks), label these with existing addresses
___3) Distance from structures to all property lines
___4) Location and size of easements
___5) Driveway path and distance at the entrance to the nearest property line
___6) Location and distance from any waters; sink holes; wetlands; and etc.
___7) Show slopes and or drainage paths
___8) Arrow showing North direction

SITE PLAN EXAMPLE

Revised 7/1/15

NOTE:
This site plan can be copied and used with the 911 Addressing Dept. application forms.

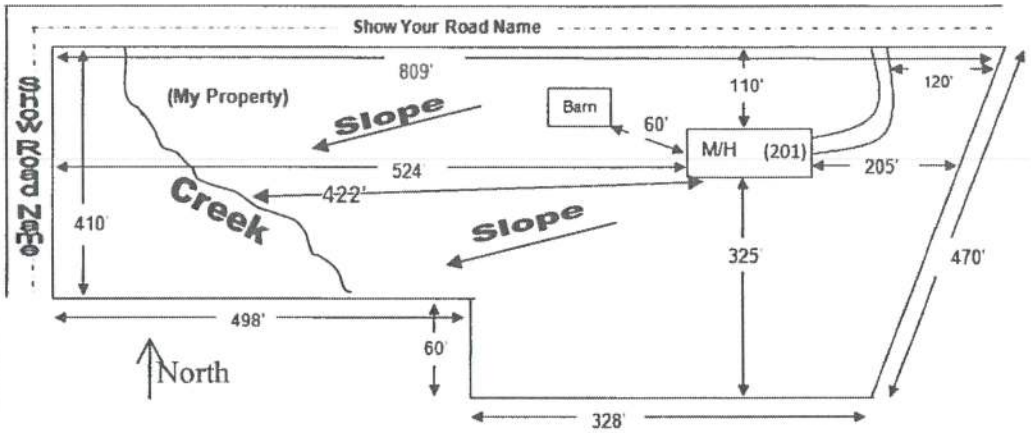

See attached

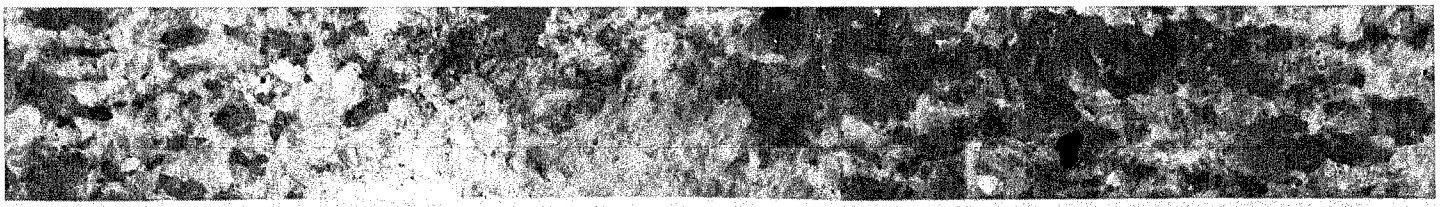

Default Orientation CB-1286

Full Size

Delete Image

Close Window

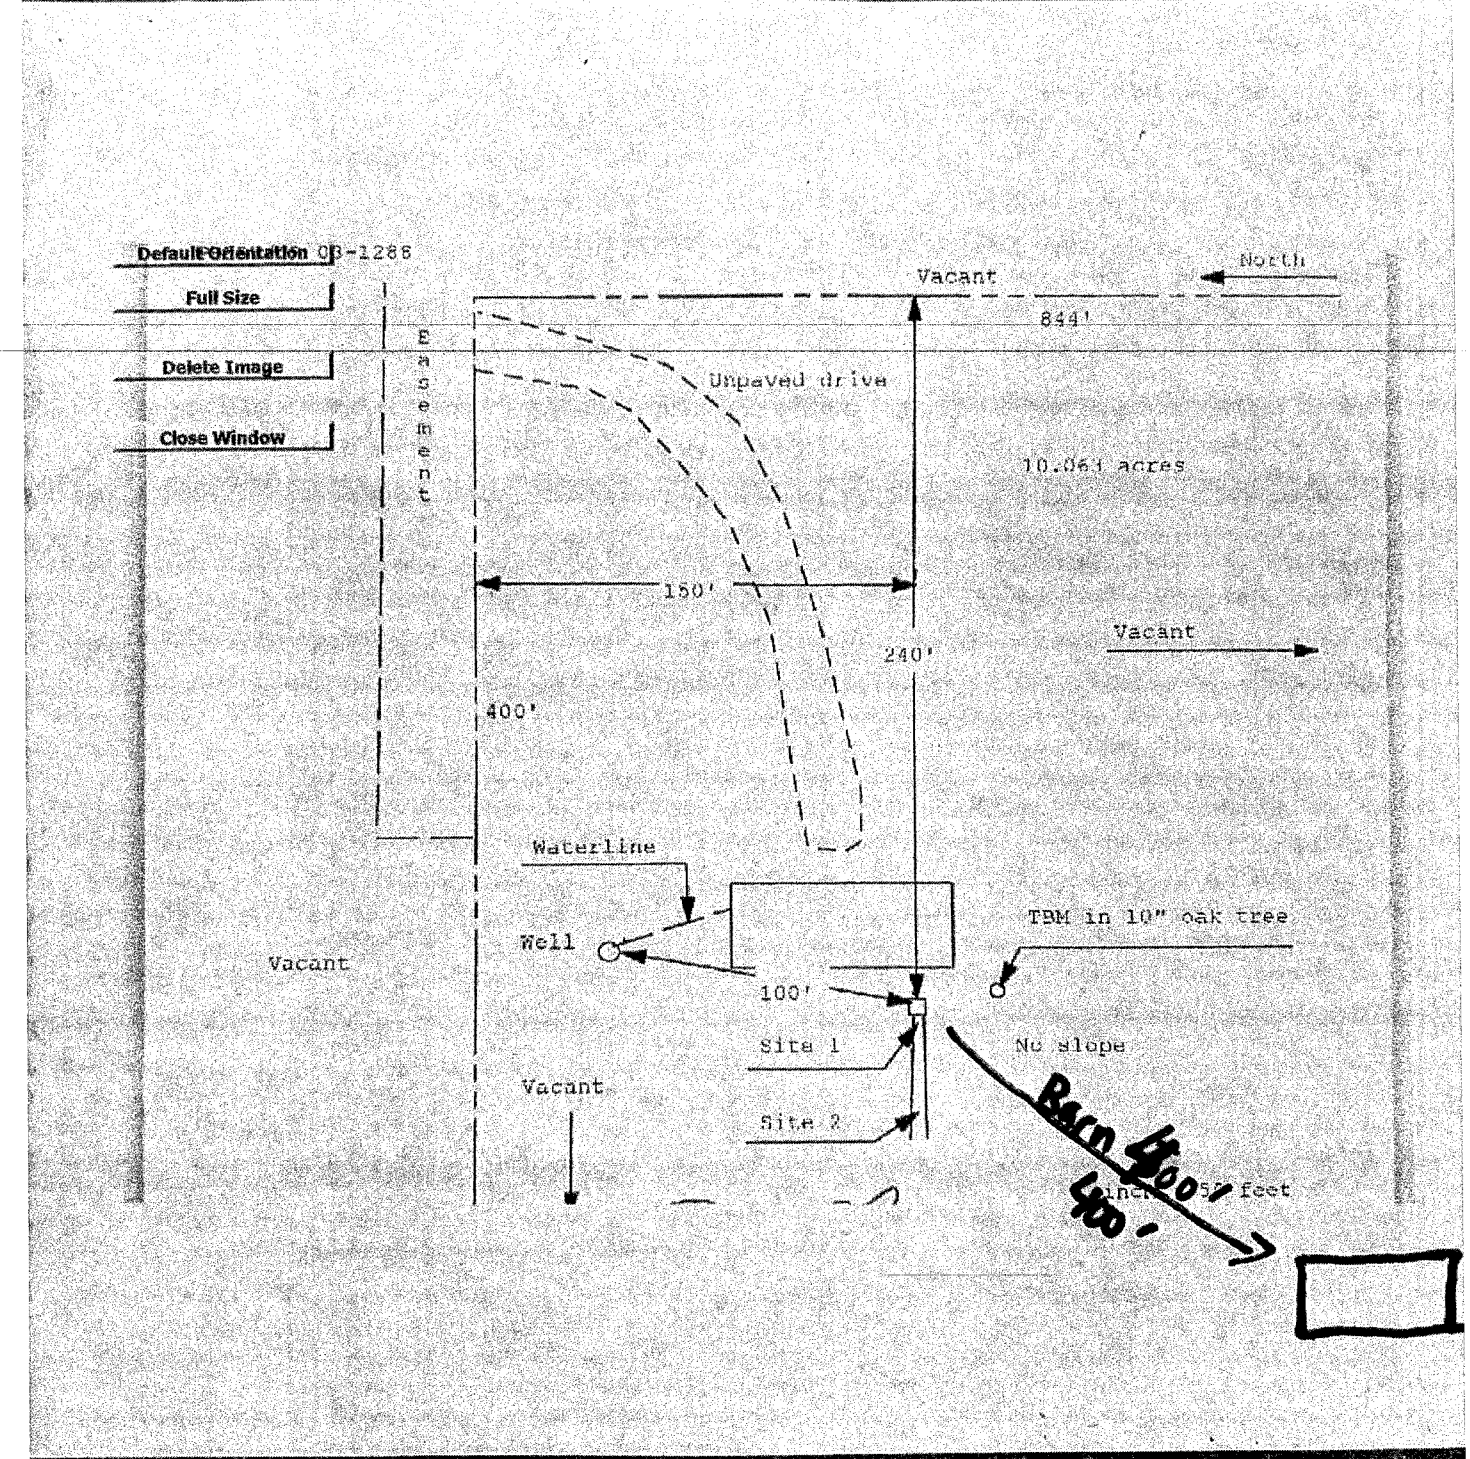

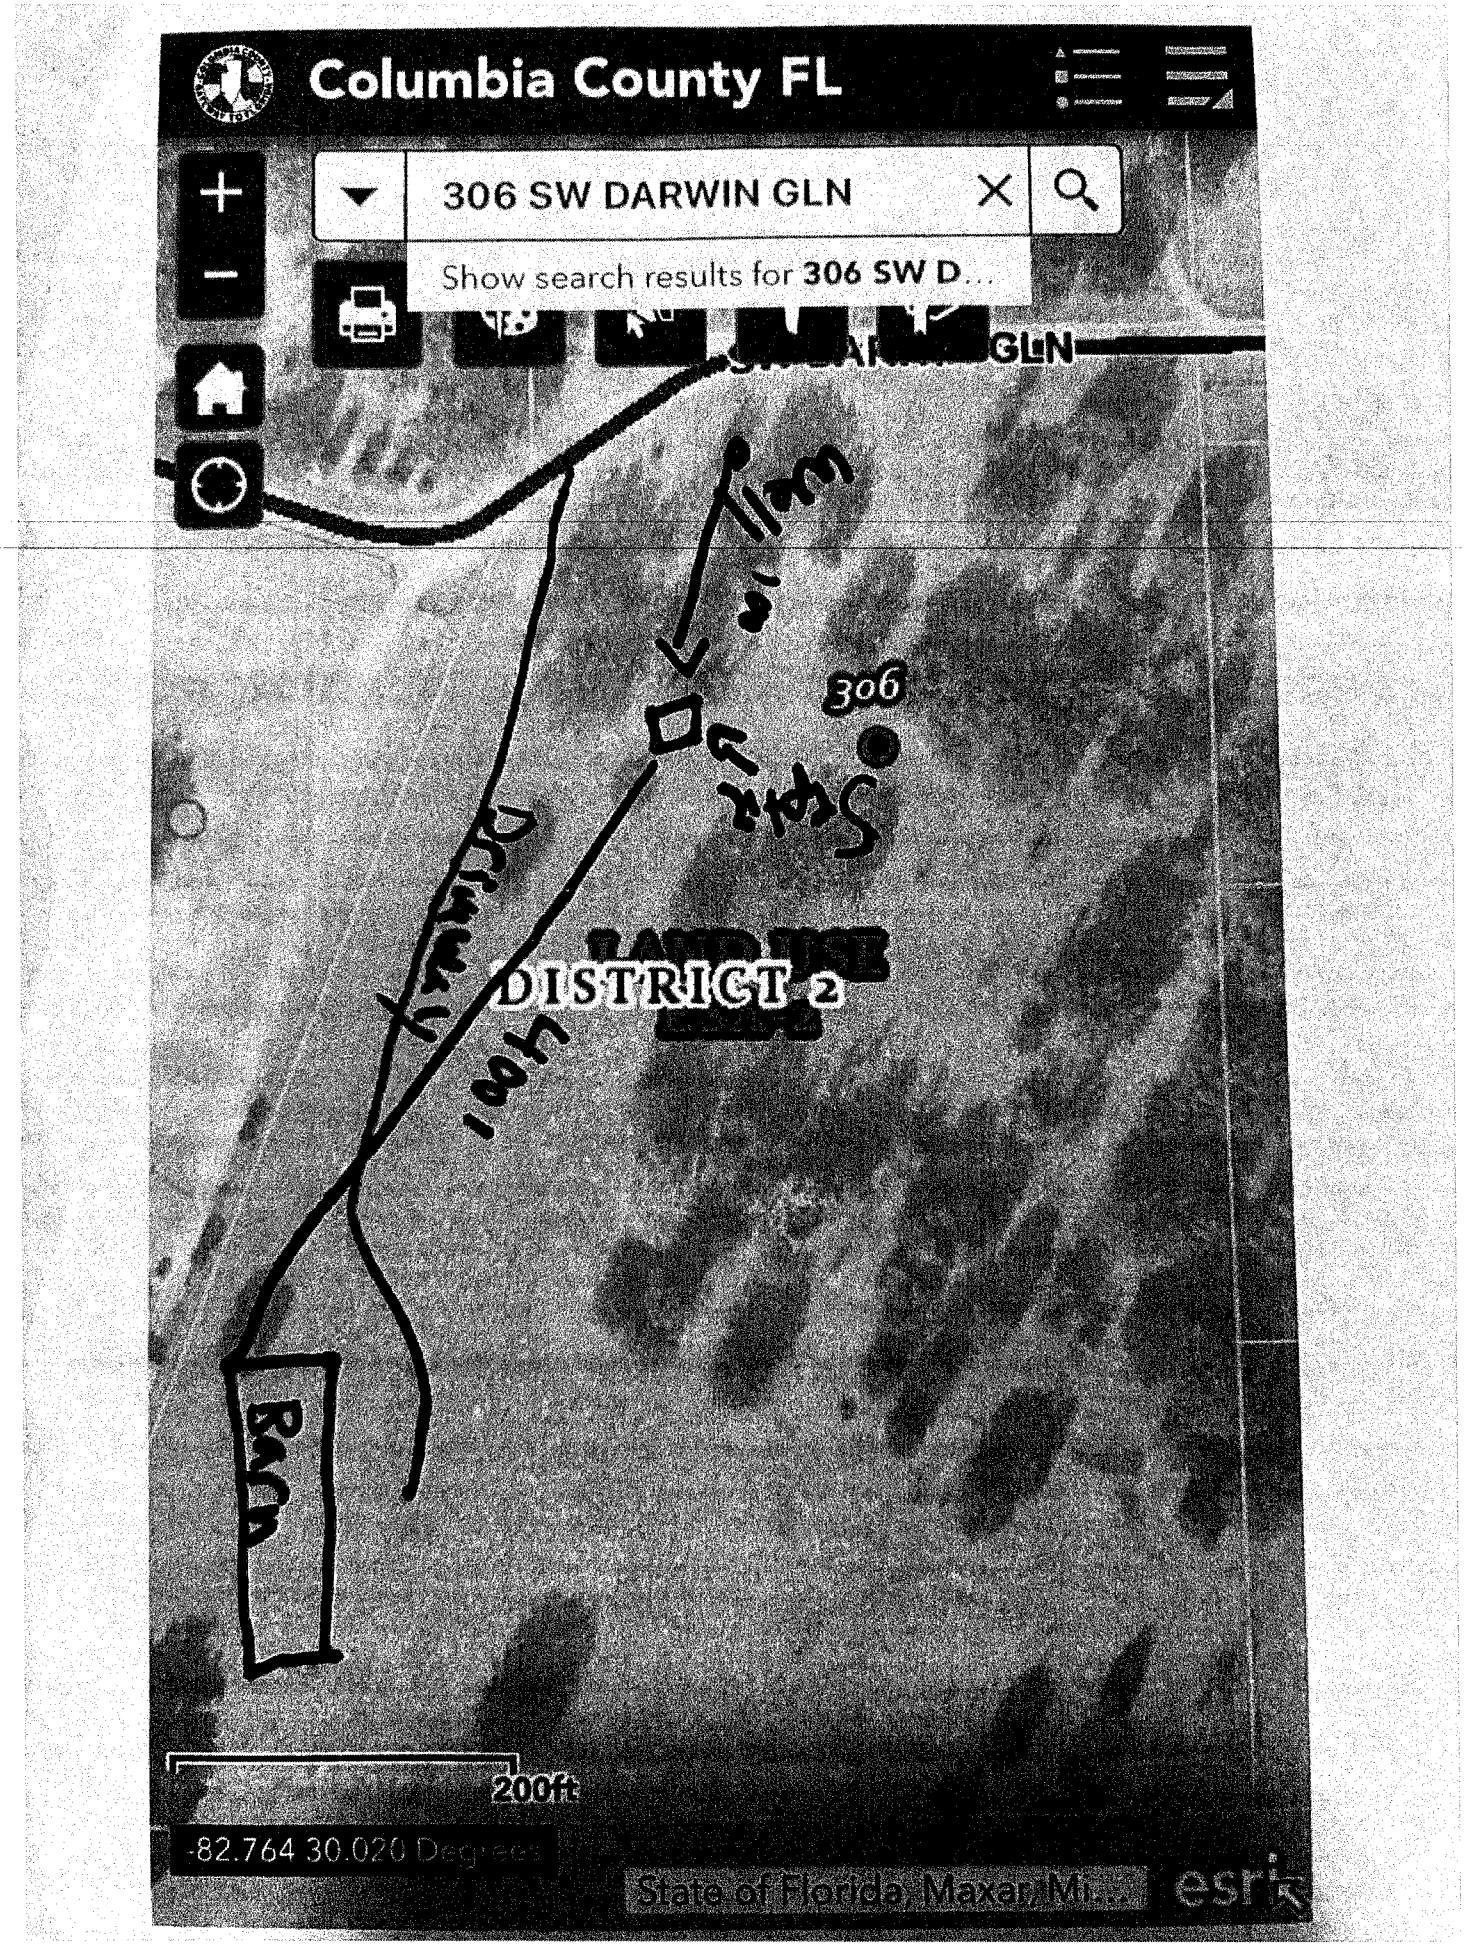
Columbia County FL
306 SW DARWIN GLN
Show search results for 306 SW D...
GLN
306
DISTRICT 2
200ft
-82.764 30.020 Degrees
State of Florida, Maxar, Mi...
esri