ELECTRICAL	SYMBOL
ceiling fan	
CABINET LIGHT	
exterior light	
spotlight double	
electrical meter	
electrical panel	
A C DISCONNECT	
ACU	
Carbon Monoxide	CO
DISPOSAL	DISPOSAL
EXHAUST FAN	E/F
RECESS LIGHT	
tv outlet	TV
light	
outlet	
outlet 220v	
outlet gfi	GFI
outlet wp	WP
smoke detector	SD
switch	$
switch 3 way	$3
switch 4 way	$4
phone/internet	
vanity bar light	

SMOKE DETECTORS TO BE 110 WIRED
W/ BATTERY BACK UP AS REQUIRED BY CODE

ALL OUTLETS TO BE
ARC FAULT PROTECTED CIRCUIT

ALL RECEPTACLES
NEAR WATER TO
BE GFI

ALL EXTERIOR OUTLETS
TO BE WATERPROOF GFI

PHONE AND TV
OUTLETS PER
OWNERS

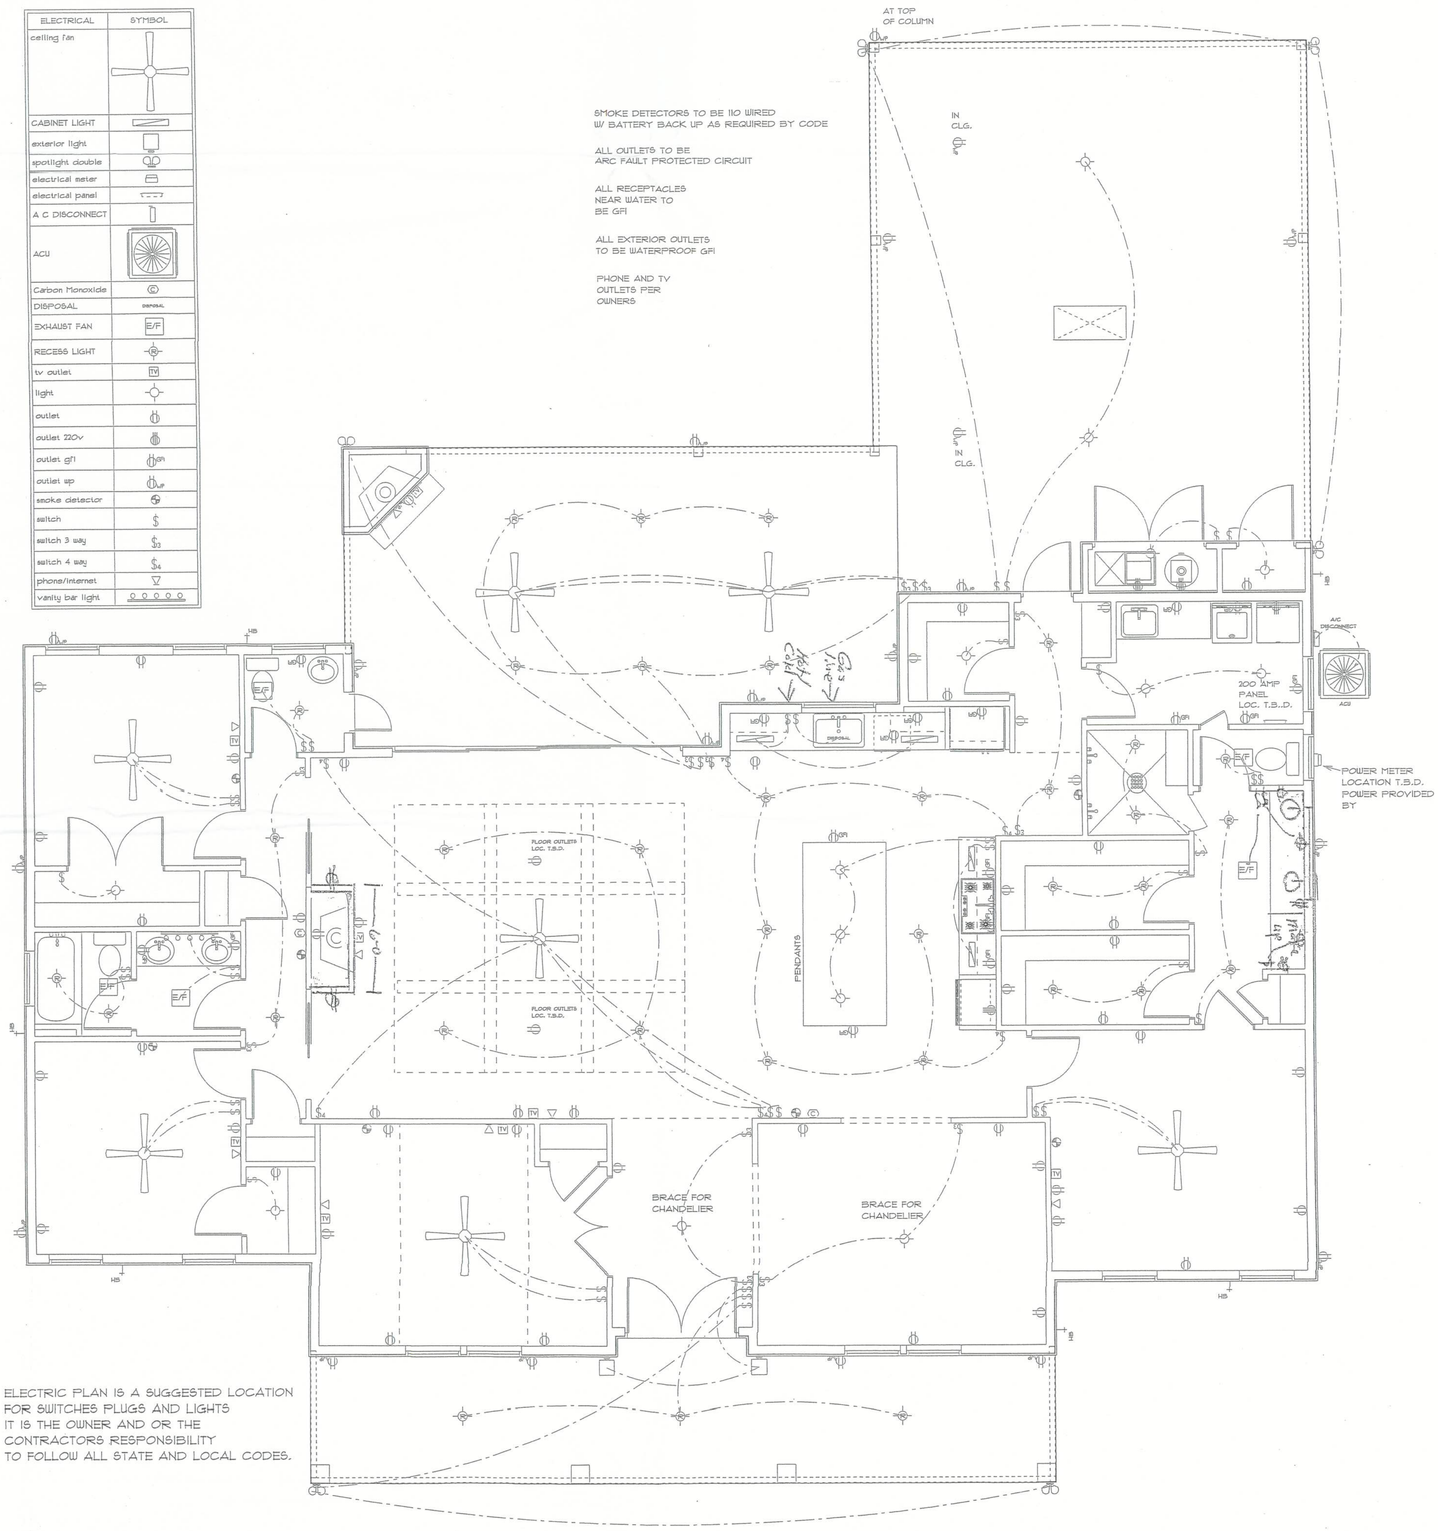

ELECTRIC PLAN IS A SUGGESTED LOCATION
FOR SWITCHES PLUGS AND LIGHTS
IT IS THE OWNER AND OR THE
CONTRACTORS RESPONSIBILITY
TO FOLLOW ALL STATE AND LOCAL CODES.

ELECTRICAL PLAN

Glenwood King Contruction Inc.

NETTLES RESIDENCE	SCALE 1/4" =1'	DATE 6/23/23	5
	DRAWN BY P.A.C.	REVISED	
	APPROVED	REVISED	