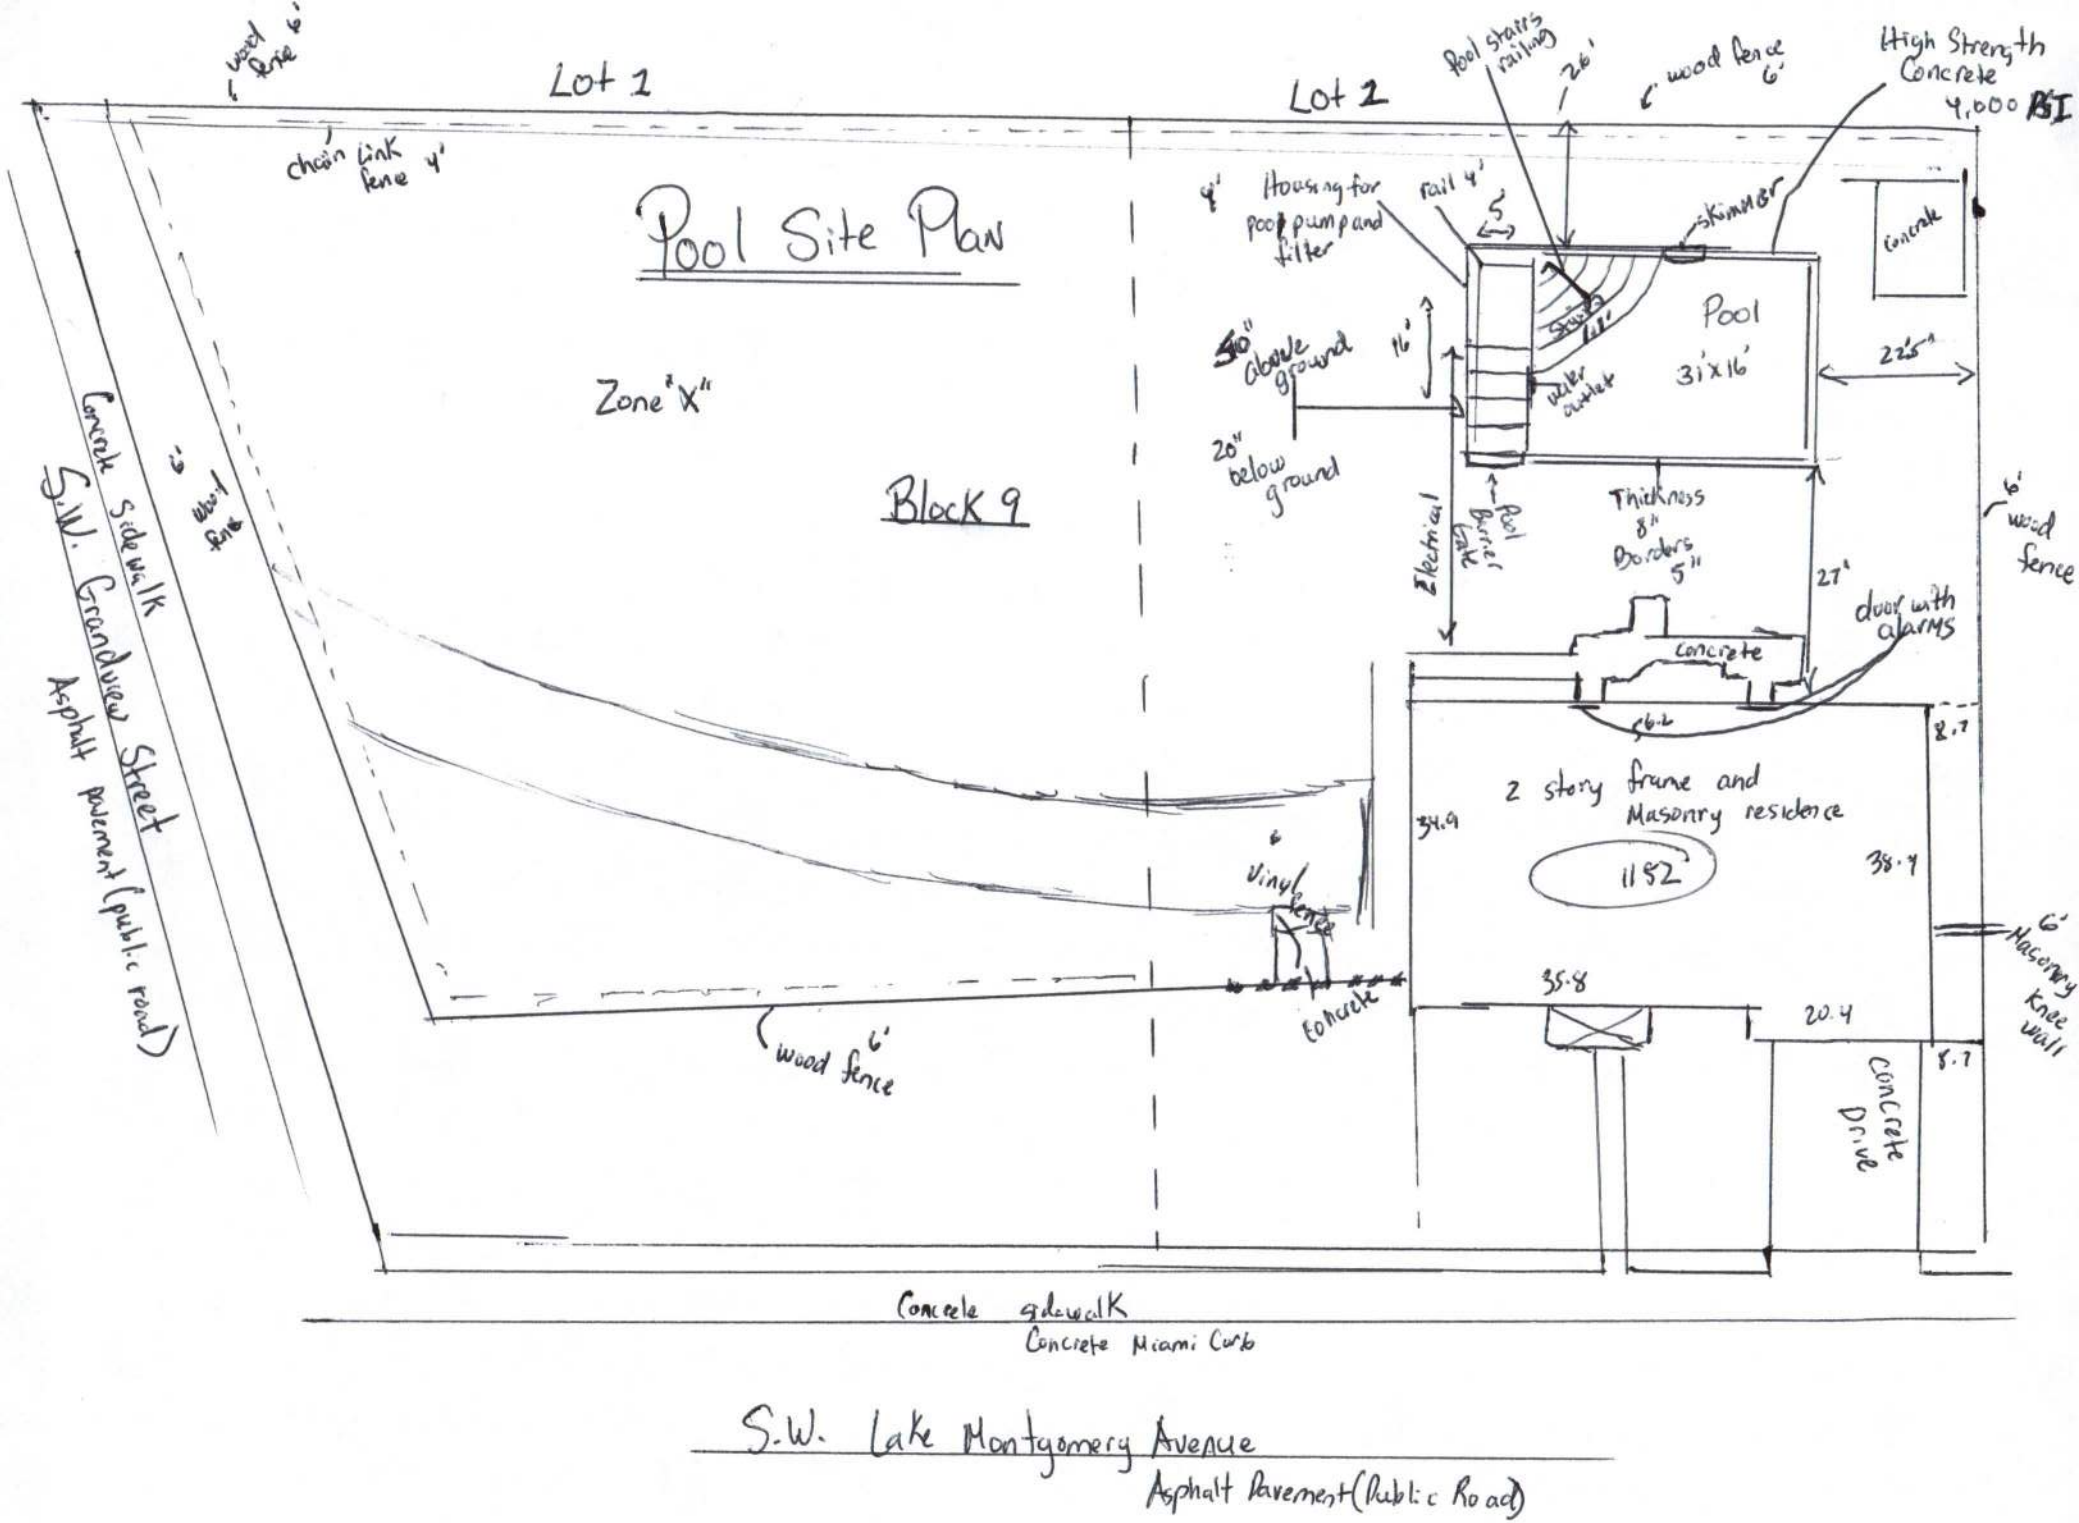
Pool Site Plan
Lot 1
Lot 1
wood fence 6'
chain link fence 4'
Zone "X"
Block 9
Concrete sidewalk
S.W. Grandview Street
Asphalt pavement (public road)
6' wood fence
Pool stairs railing
26'
6' wood fence 6'
High Strength Concrete 4,000 PSI
Housing for pool pump and filter
rail 4'
skimmer
concrete
Pool
31'x16'
22'5"
water outlet
50" above ground
20" below ground
16'
Electrical
Pool Barrier
Thickness 8" Borders 5"
27'
6' wood fence
door with alarms
concrete
16.2
8.7
2 story frame and Masonry residence
1152
34.9
38.4
6' Masonry Knee wall
35.8
20.4
8.7
concrete Drive
Vinyl fence
concrete
wood fence 6'
Concrete sidewalk
Concrete Miami Curb
S.W. Lake Montgomery Avenue
Asphalt Pavement (Public Road)