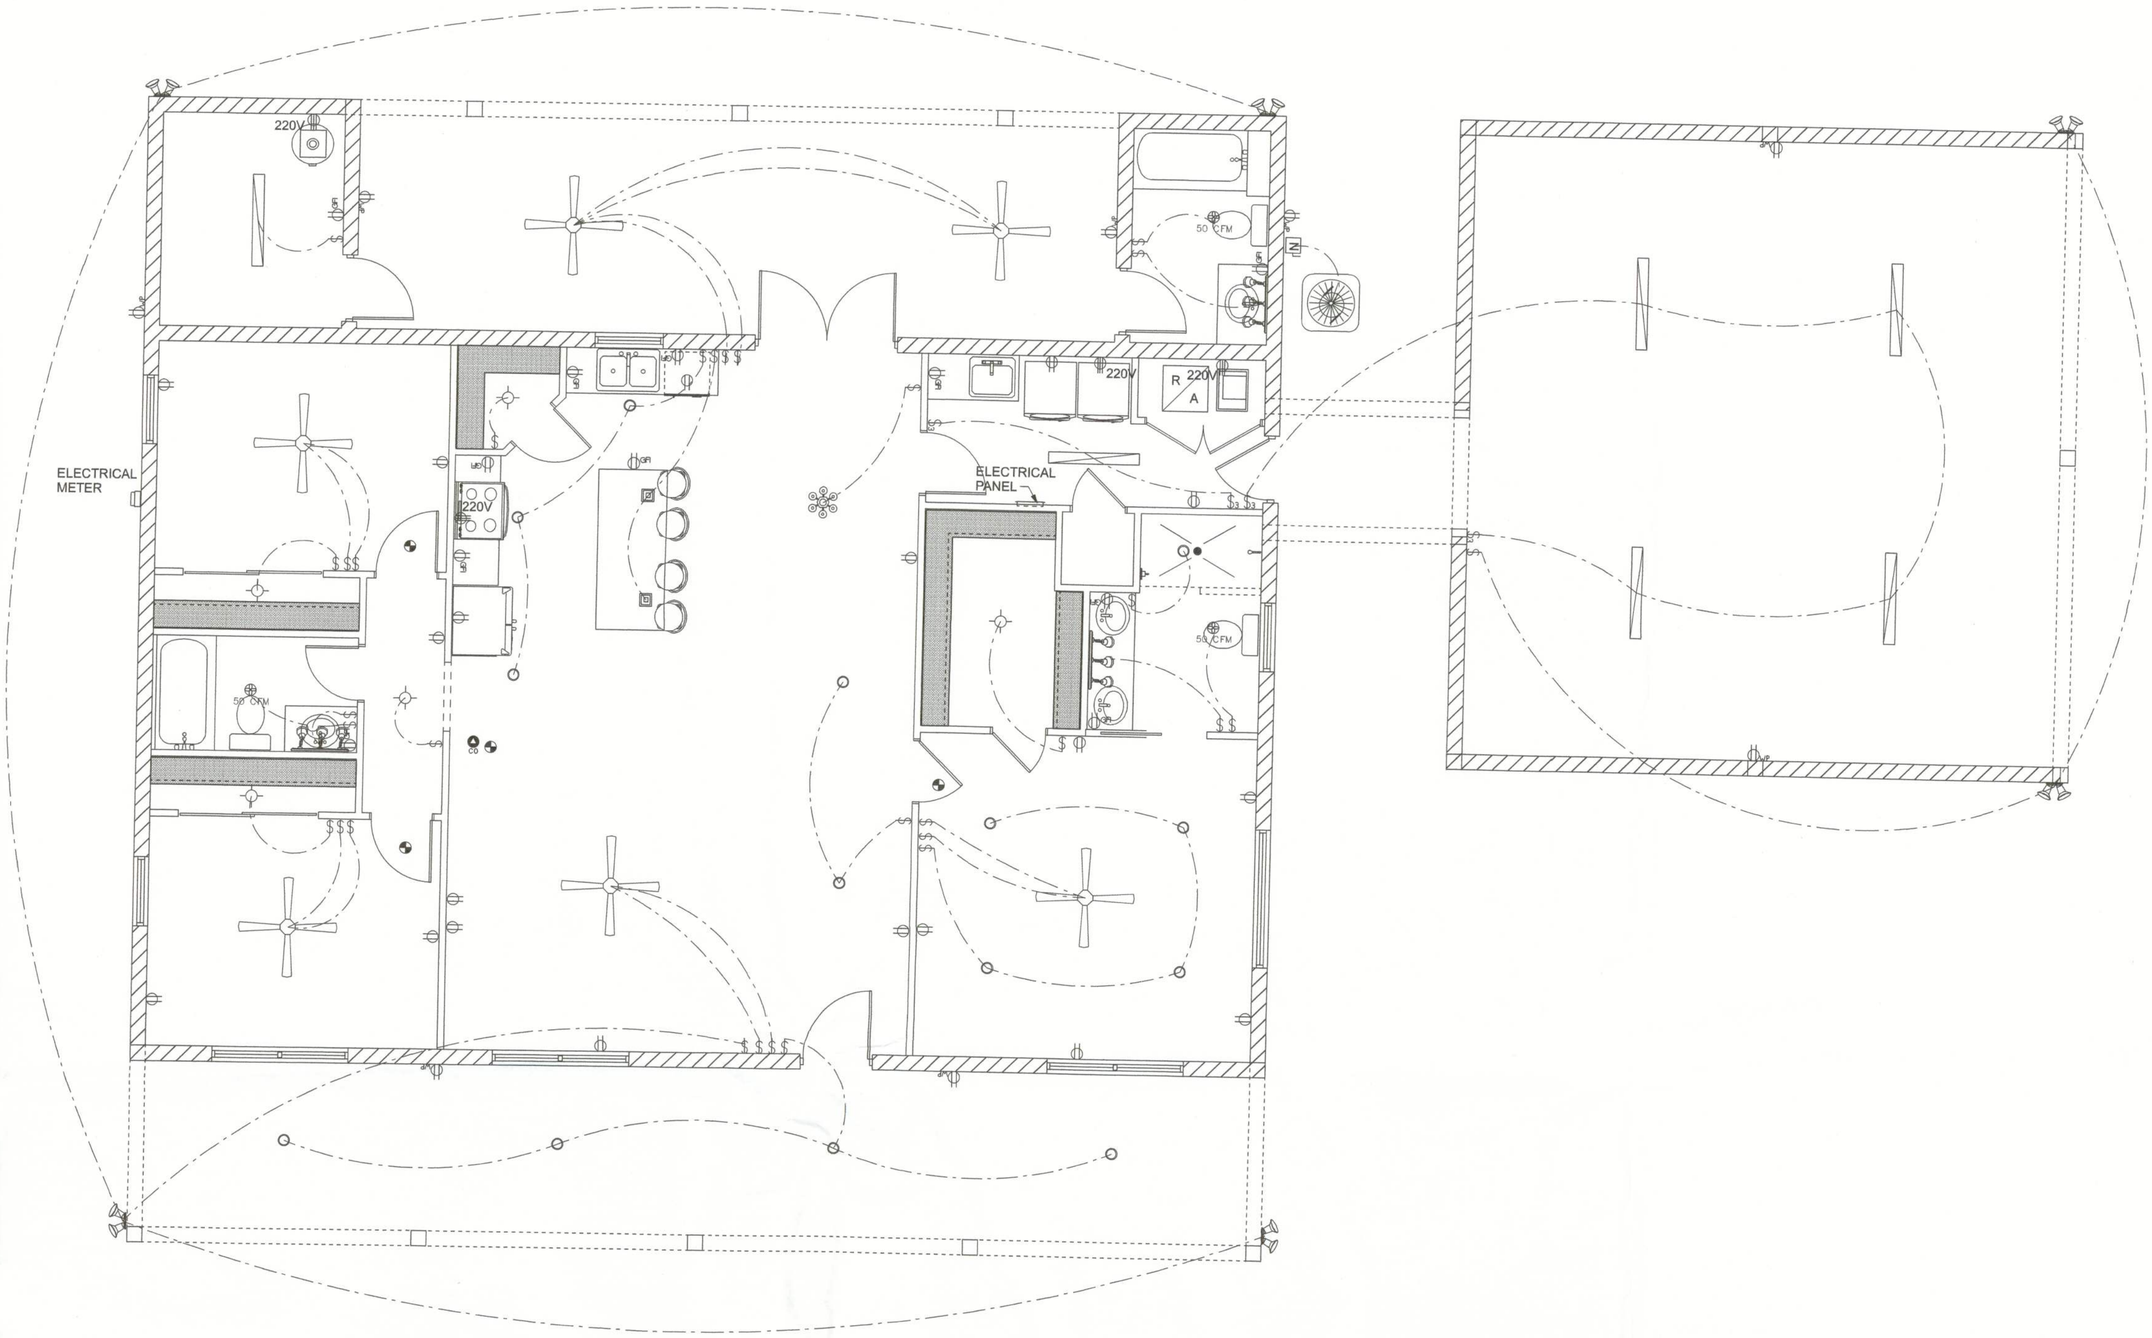

FIXTURE LAYOUT
SCALE: 1/4" = 1'-0"

ELECTRICAL LEGEND		
ELECTRICAL	COUNT	SYMBOL
ceiling fan 4 bladed 01	6	
48in LED LINEAR LIGHT	6	
can light 6inch	14	
chandelier 01	1	
pendant large	2	
spotlight double with motion detector	6	
MOTOR	1	
NON-FUSED DISCONNECT	1	N
electrical meter	1	
electrical panel	1	
co detector	1	CO
fan 50 CFM	3	50 CFM
light	5	
outlet	19	
outlet 220v	4	
outlet gfi	11	GFI
outlet wp	8	WP
smoke detector	4	
switch	31	$
switch 3 way	4	$3
vanity wall mount	3	

W

WI
A.
RE
LA
SIZ
TO
HA
B. F
AN
ME
FIT
FLE
1/2"
TYP
SYS
C: D
LOA
IND
WEA
D: C
BRE
MUL
COP
SYM
EQU
E: PA
BRE
CON
LAPP
HING
OPE
WHE
TRAN
SIZES
CIRC
EQUA
IDEN
F: WI
WALL
OTHE
G: DE
PROV
BLAN
COLO

GROU
A. EQ
RECE
GROU

INSTA
A. SE
RACEW
FEET A
WALLS
B. PAS
NOT R
APPLIA
FROM
C. CU
THREA
CONDU
D. LEA
RACEW
E. VER
F. SUP
STRUC
G. CON
CONDU
FASTEN
H. THIS
SYSTEM
ALL TE
I. CONT
J. THIS
FROM D

ELEC

WIRE AL
PER MA

CONSUL
TELEPH

INSTALL

ALL SMO
BACKUP
BE INTE
NEAR AL

TELEPHO
DEVICES
DIRECTI
SECTION

ELECTRI
DWGS IN
CHANGE
RISER DI
IDENTIFI
& ALL UN
RISER DI
TYPE W/
CONTRAC
TO OWNE

REVISIONS

E	BY	DESCRIPTION

DESIGN BY:

TRADEMARK Construction Group, Inc.

CERTIFIED GENERAL CONTRACTOR
CGC1514780

163 SW MIDTOWN PL.
STE 101
LAKE CITY, FL 32025
(386)755-5254

CES
Crews Engineering Services, LLC

CERTIFICATE OF AUTHORIZATION
NO. 28022

349 SW CREWS FARM TERRACE
LAKE CITY, FL 32025
PHONE: 386.623.4303

Brett A. Crews, P.E. 65592

DRAWN BY: TM

APPROVED BY: BC

JAC

ELEC