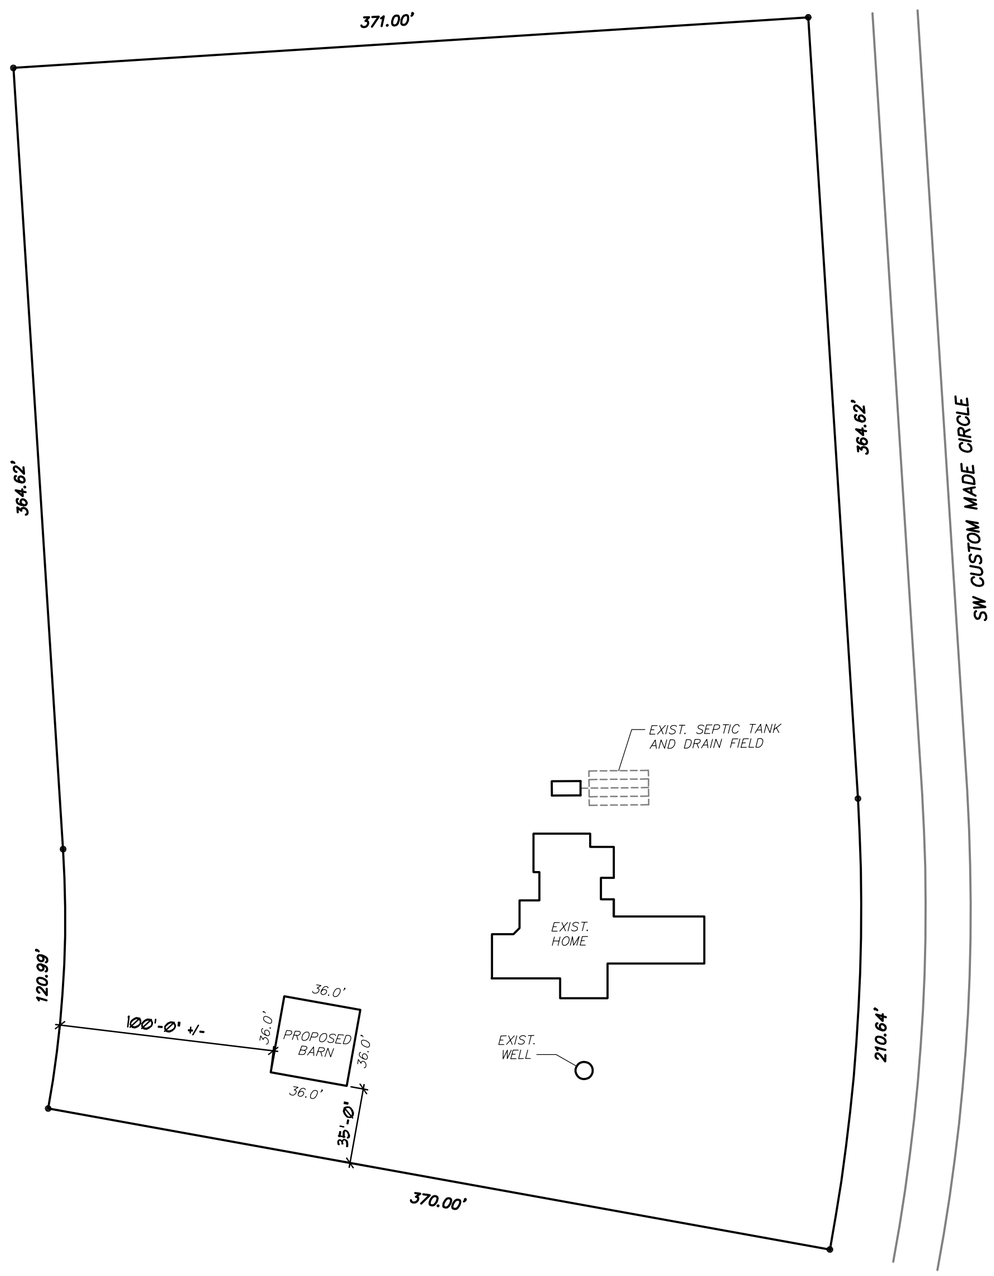

NOTE:
THIS IS NOT A SURVEY. PURPOSE OF THIS PLAN IS TO LOCATE PROPOSED BUILDING ON PROPERTY.

LEGAL DESCRIPTION:
LOT 46 OAKS OF LAKE CITY, PHASE I AS RECORDED IN PLAT BOOK 9, PAGES 46-52, OF THE PUBLIC RECORDS OF COLUMBIA COUNTY, FLORIDA.

WILLIAM F. STUHRKE LICENSE No. 22150 STATE OF FLORIDA PROFESSIONAL ENGINEER

This item has been electronically signed and sealed by William F. Stuhrke on the Date/Time stamp shown using a digital signature. Printed copies of the document are not considered signed and sealed and the signature must be verified on any electronic copies.

Digitally signed by William Stuhrke
Date: 2022.04.05 08:55:36 -04'00'

ENGINEERING

William F. Stuhrke, PhD, P.E.
State of Florida PE # 22150
12215 Rebeccas Run Dr.
Winter Garden, FL 34787
Phone (407) 920-3119
wfstuhrke@gmail.com

SITE PLAN

SCALE: 1" = 50'-0"

DRAWING NUMBER
2021000130

DATE	MARK	REMARK	BY:

REVISIONS

THIS STRUCTURE HAS BEEN DESIGNED TO MEET OR EXCEED THE 140 MPH V_{ult} 3 SECOND GUST AND 108 MPH V_{asd} WIND LOAD REQUIREMENTS OF THE FLORIDA BUILDING CODE 2020 EDITION AND ASCE 7.

Greenleaf Design Services, Inc.
3301 W. MARION CIR. LECANTO, FL 34461
(407) 462-4489

PROJECT:
JONES BARN
3398 SW CUSTOM MADE CI.
LAKE CITY, FL 32056

Written Dimensions on these drawings shall have precedence over scale dimensions. Contractors and Suppliers are responsible for all dimensions and conditions on the job and this office must be notified of any variation from the dimensions and conditions shown by these drawings.

SHEET TITLE
SITE PLAN

Designer hereby expressly reserves his copyright and other property rights in these plans, including the right of ownership and possession. These plans may not be loaned, copied or otherwise disclosed without the express permission and consent of the Designer, for anyone other than the owner for whom they were prepared and delivered, and upon the completion of the project, or upon the termination of the contract for which they were prepared and delivered, they are to be returned to the Designer, or destroyed without the express permission and consent of the Designer, for any other purpose whatsoever without first obtaining the express permission and consent of the Designer, nor are they to be assigned to any third party without first obtaining said written permission and consent.

CHKD: -
DRAWN BY: MKED
PLOT DATE: 4/4/2022
DRAWING NAME: A01SITEPLAN.dwg

SHEET NUMBER
A-01
- OF -

SIGN & SEAL