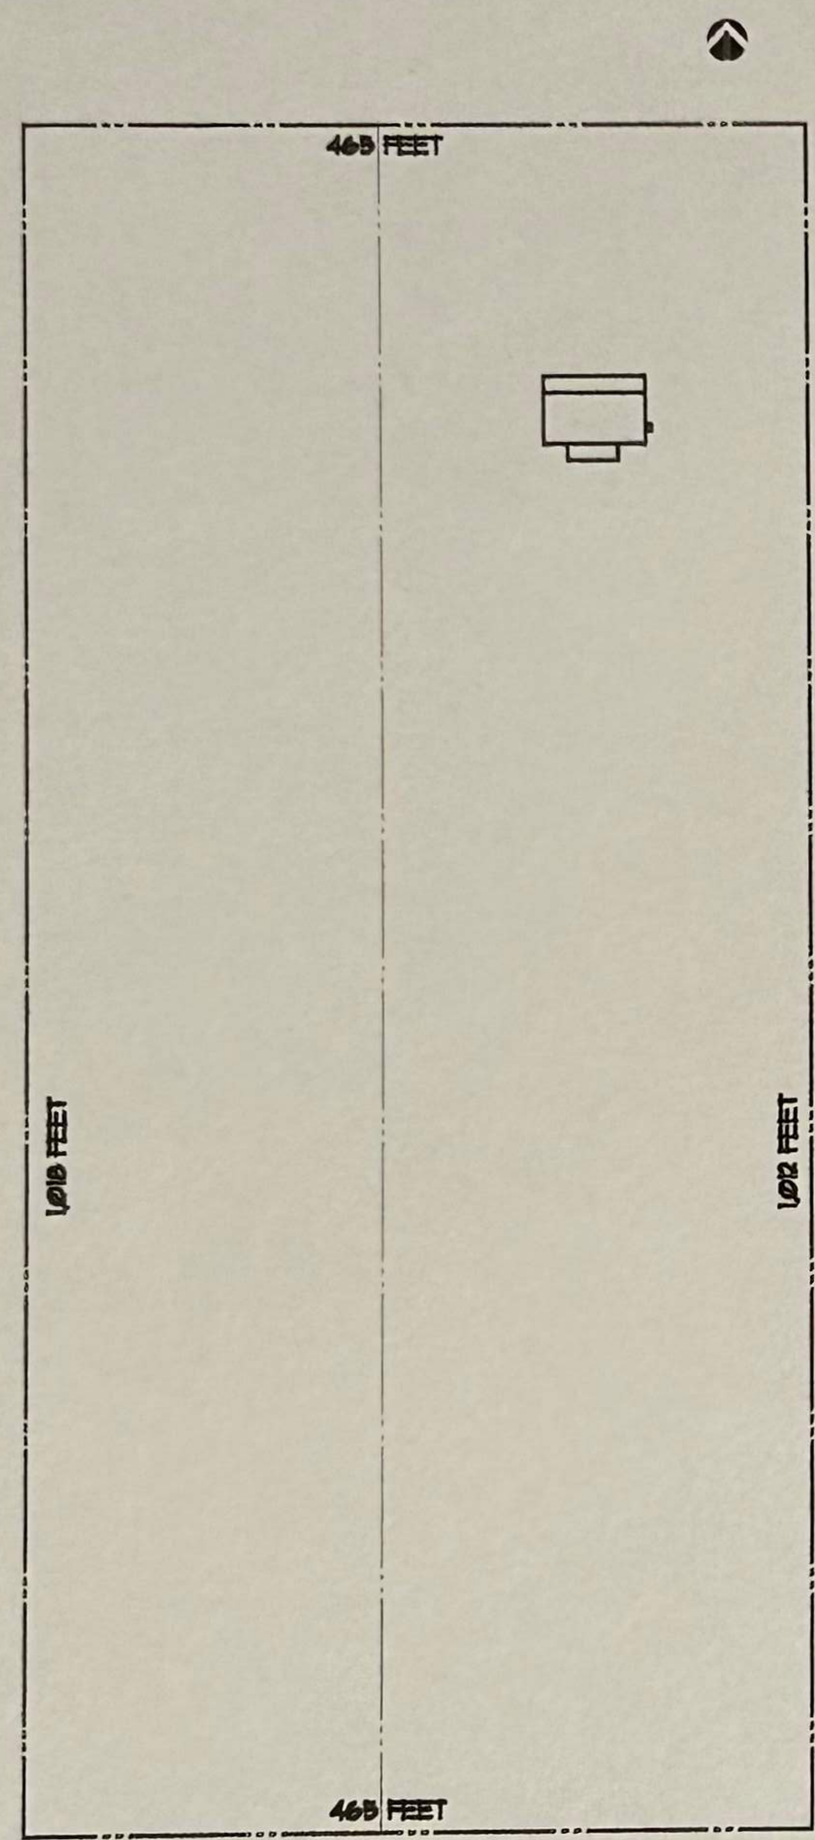

A SP1 Site Layout (Full Lot)
SCALE: N.T.S.

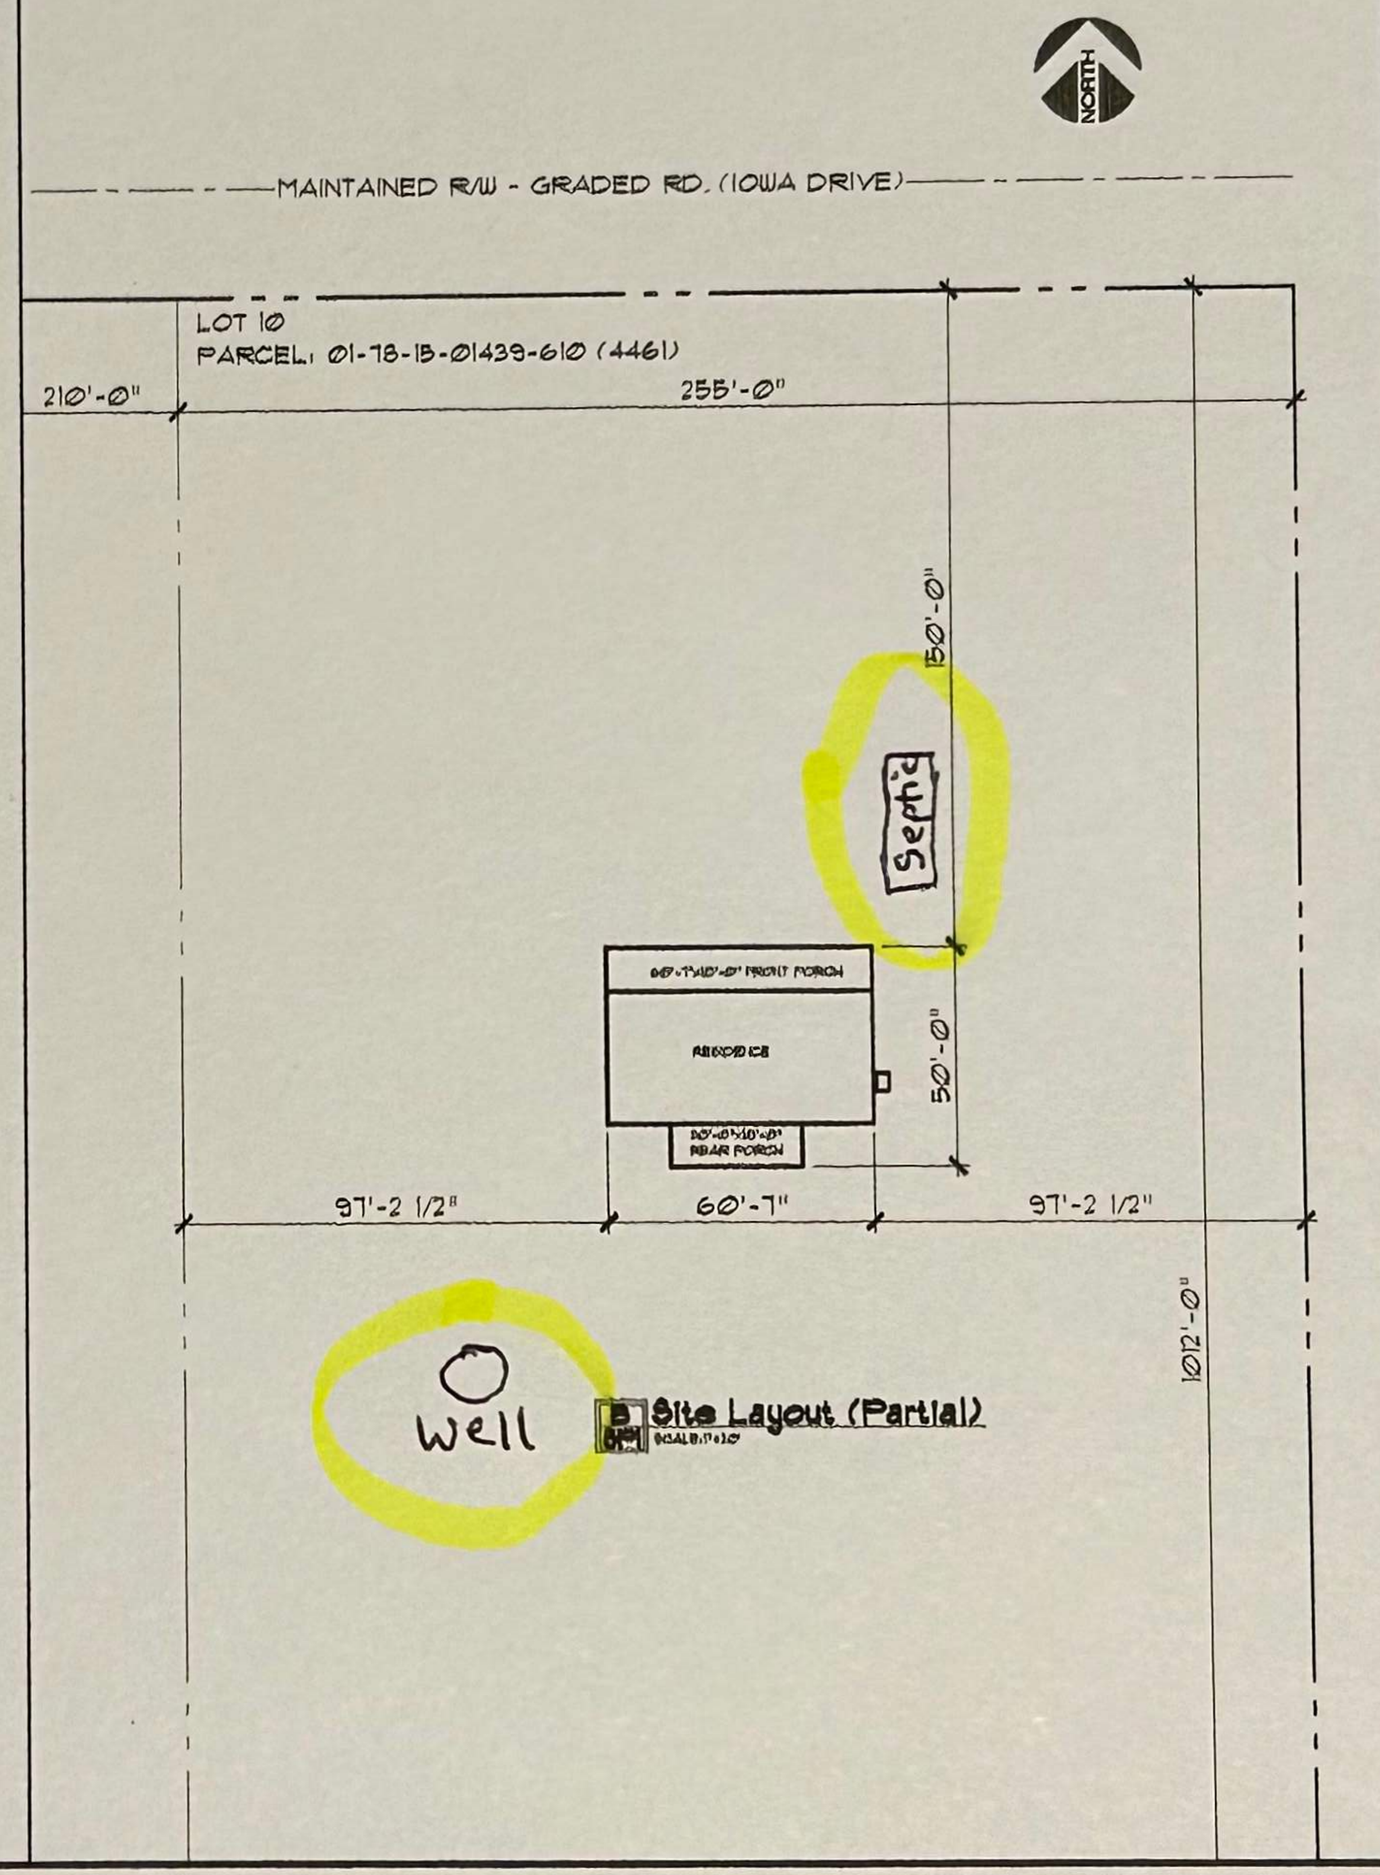

B SP1 Site Layout (Partial)
SCALE: N.T.S.

THE FINAL PLAN, INC.
WWW.THEFINALPLAN.COM
TEL: 352.410.2939
CUSTOM DESIGNS, SPACE PLANNING
TENANT BUILD OUTS, ADDITIONS, REMODELS

revisions	by

McCOY INTERIOR BUILDOUT
PARCEL: 01-78-15-01439-610 (4461)
FORT SMITH, FLORIDA

job no	MOI324
drawn by	DA
checked	
date	04/16/24
scale	AS NOTED
drawing no.	SP1

The Final Plan Inc. reserves its intrinsic law copyright. They plans and designs are not to be reproduced for a purpose other than the completion of this project without written consent from The Final Plan, Inc.