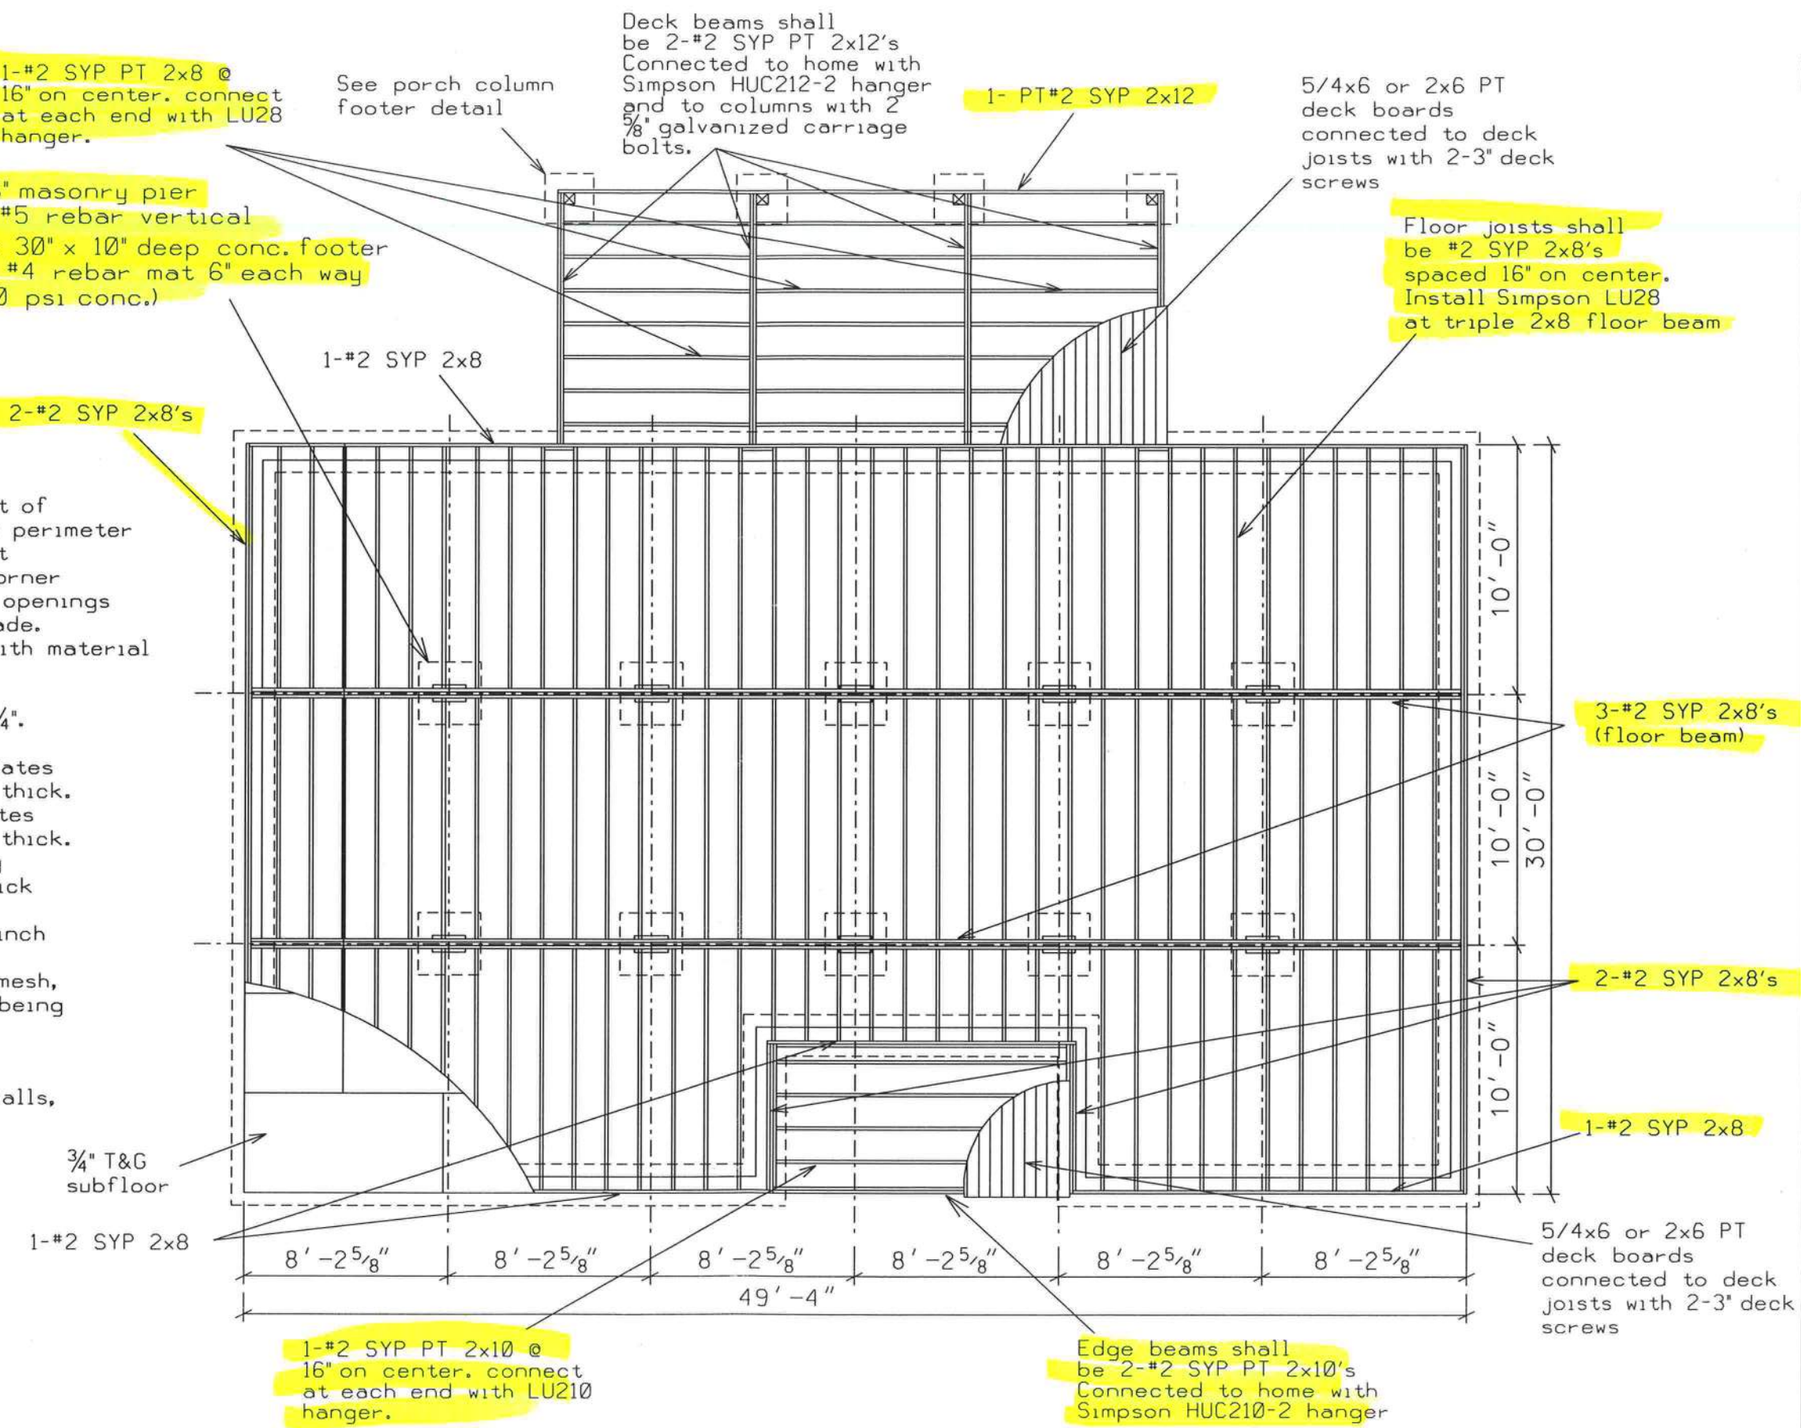

Note: Provide 13 square feet of vent/flood vent around the perimeter of the home. At least 1 vent must be within 3' of each corner of the building. Bottom of openings must be 1' or less above grade. Openings must be covered with material of the following types and the least dimension of the covering shall not exceed ¼".

1.)Perforated sheet metal plates not less than 0.070 inch thick.
2.)Expanded sheet metal plates not less than 0.047 inch thick.
3.)Cast-iron grill or grating
4.)Extruded load-bearing brick vents.
5.)Hardware cloth of 0.035 inch wire or heavier.
6.)Corrosion-resistant wire mesh, with the least dimension being ⅛"

Construct 1 - 16" x24" metal access door in foundation walls, located per owner.

FOUNDATION/FLOOR FRAMING PLAN

Note: Minimum height bottom of floor joists shall be Elevation 34'4".

B

PLANS PREPARED BY:
MARTY J. HUMPHRIES P.E. # 51976
7932 240TH ST.. O'BRIEN. FL 32071

BLACKWELL RESIDENCE PLANS
COLUMBIA COUNTY. FL

SHEET 9 OF 10

THE OFFICIAL RECORD OF THIS SHEET IS THE ELECTRONIC FILE DIGITALLY SIGNED AND SEALED UNDER RULE 61G15-23.004. F.A.C.