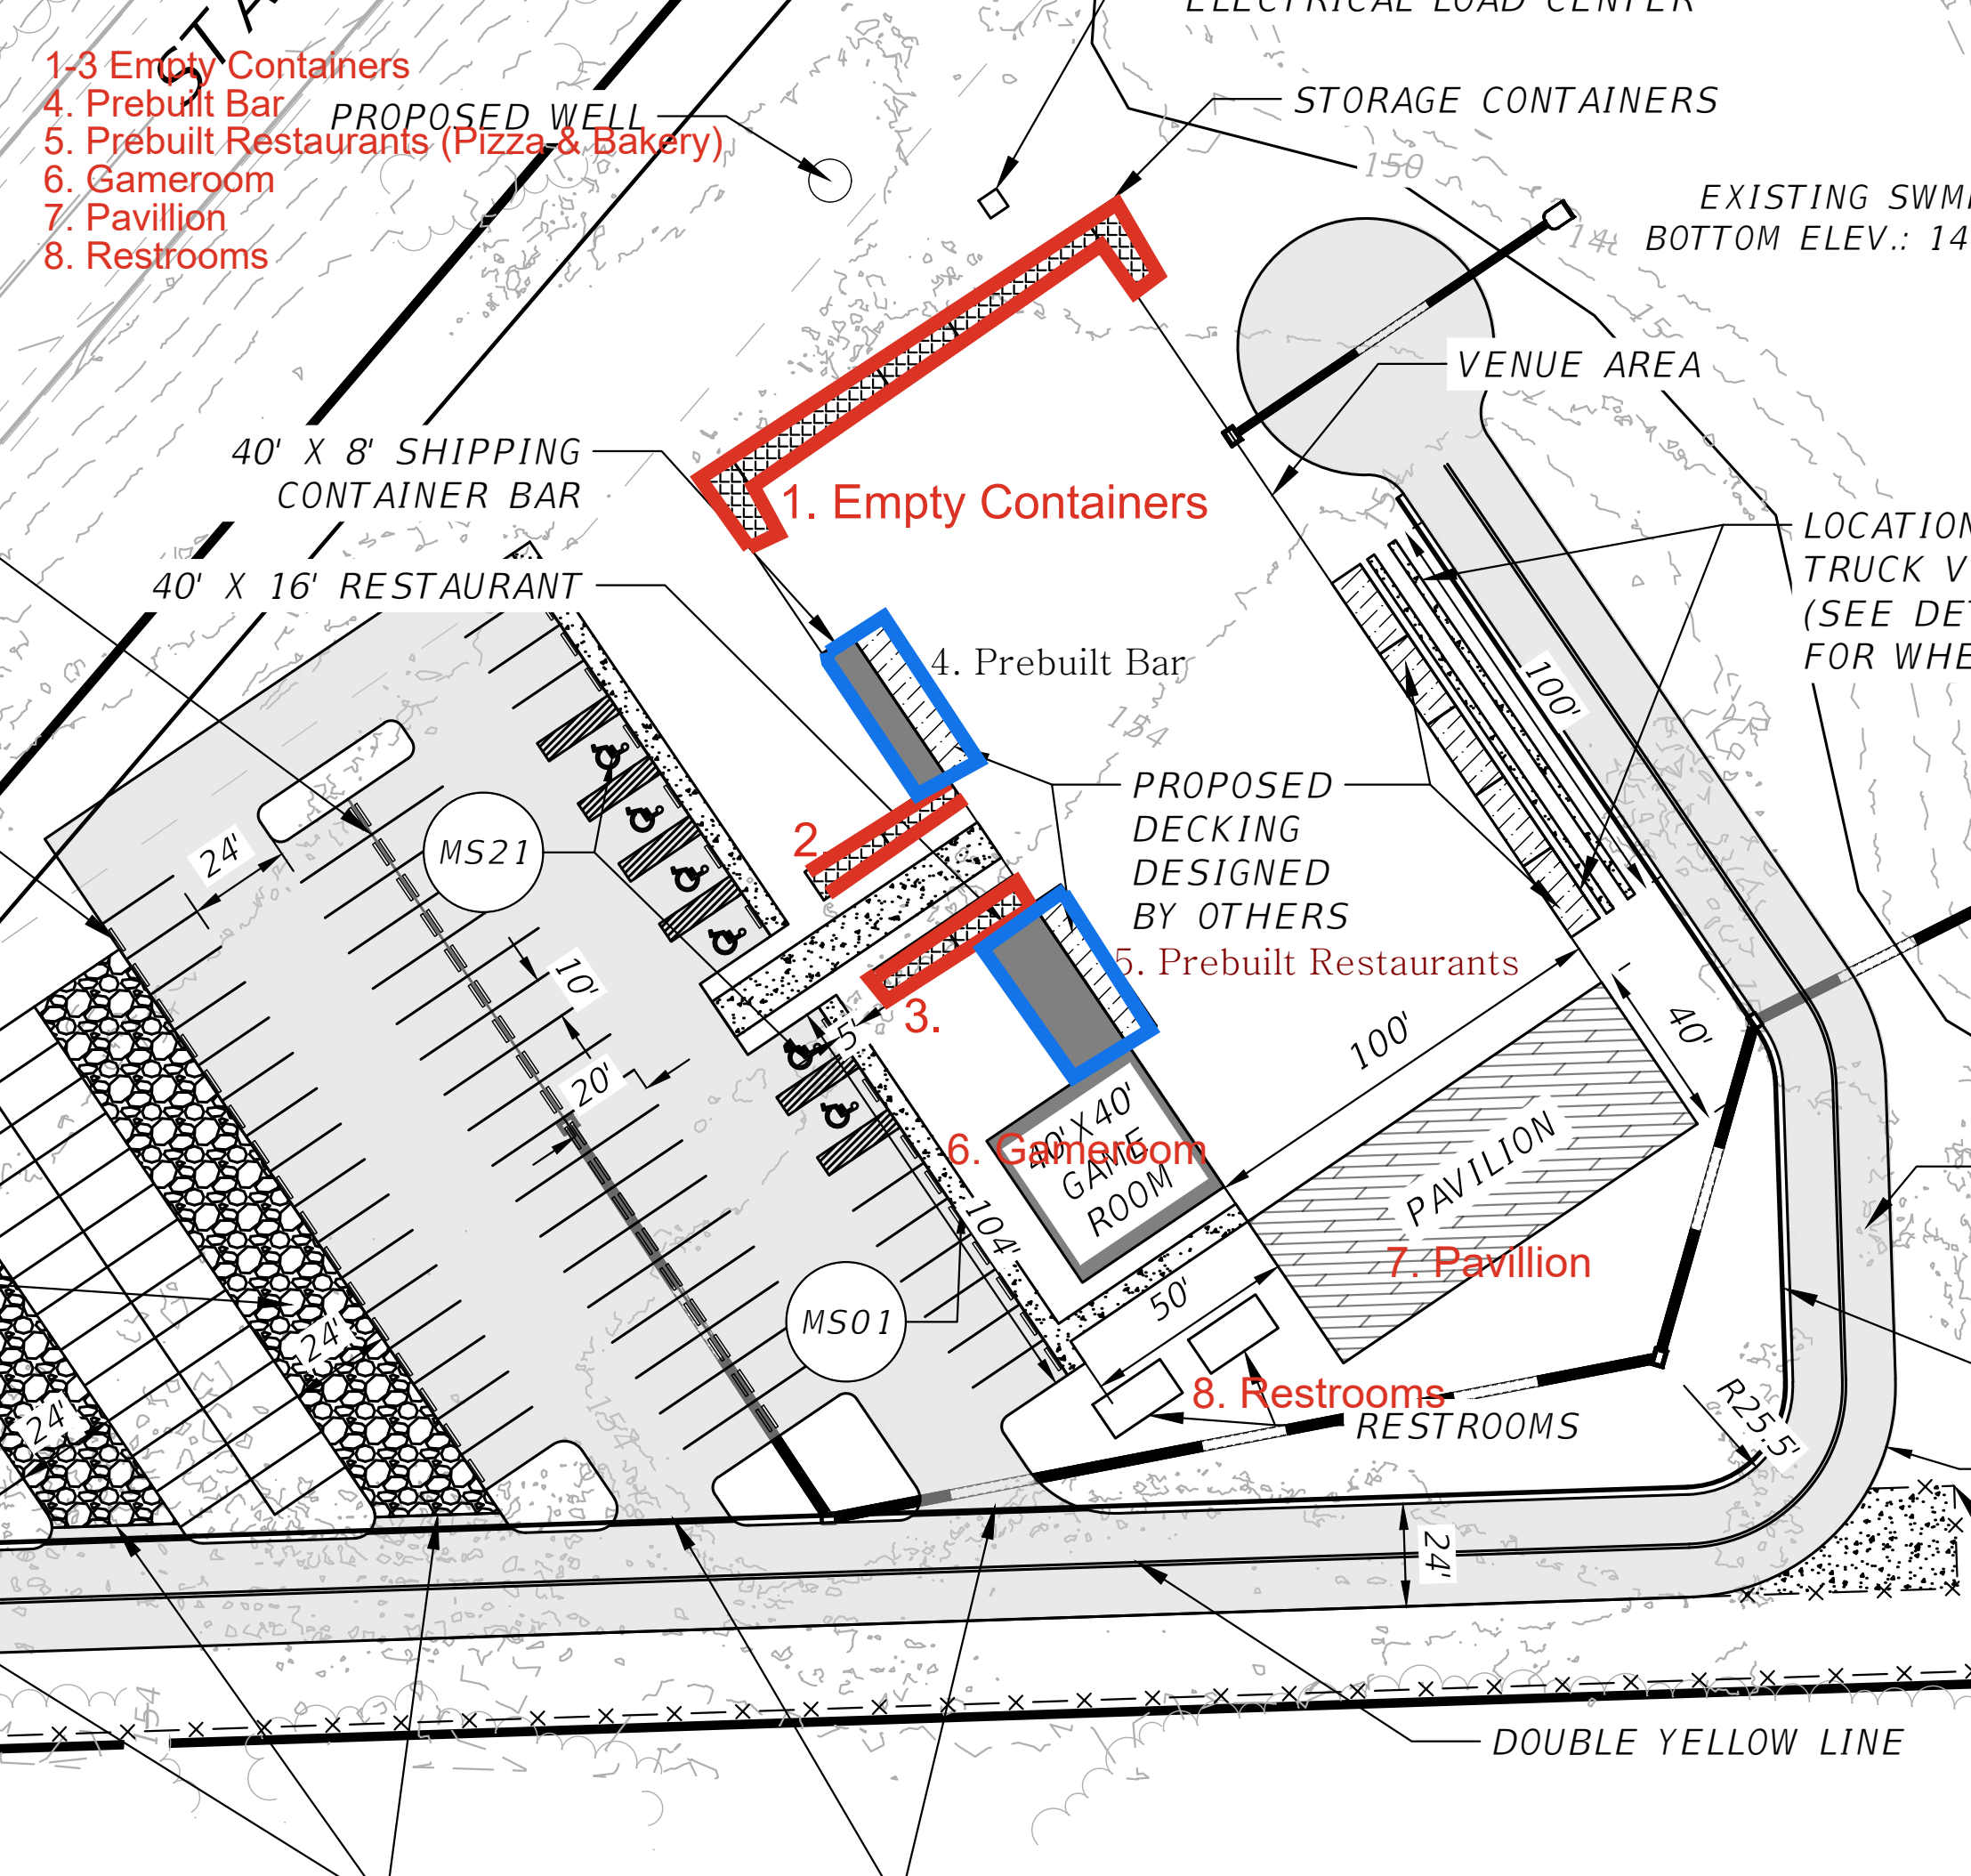
1-3 Empty Containers
4. Prebuilt Bar
5. Prebuilt Restaurants (Pizza & Bakery)
6. Gameroom
7. Pavillion
8. Restrooms
PROPOSED WELL
ELECTRICAL LOAD CENTER
STORAGE CONTAINERS
EXISTING SWM
BOTTOM ELEV.: 14
VENUE AREA
40' X 8' SHIPPING CONTAINER BAR
1. Empty Containers
40' X 16' RESTAURANT
4. Prebuilt Bar
LOCATION
TRUCK V
(SEE DET
FOR WHE
PROPOSED DECKING DESIGNED BY OTHERS
2.
3.
5. Prebuilt Restaurants
MS21
24'
10'
20'
5'
100'
40'
40' X 40' GAME ROOM
6. Gameroom
104'
PAVILION
7. Pavillion
MS01
50'
8. Restrooms
RESTROOMS
R25.5'
24'
DOUBLE YELLOW LINE