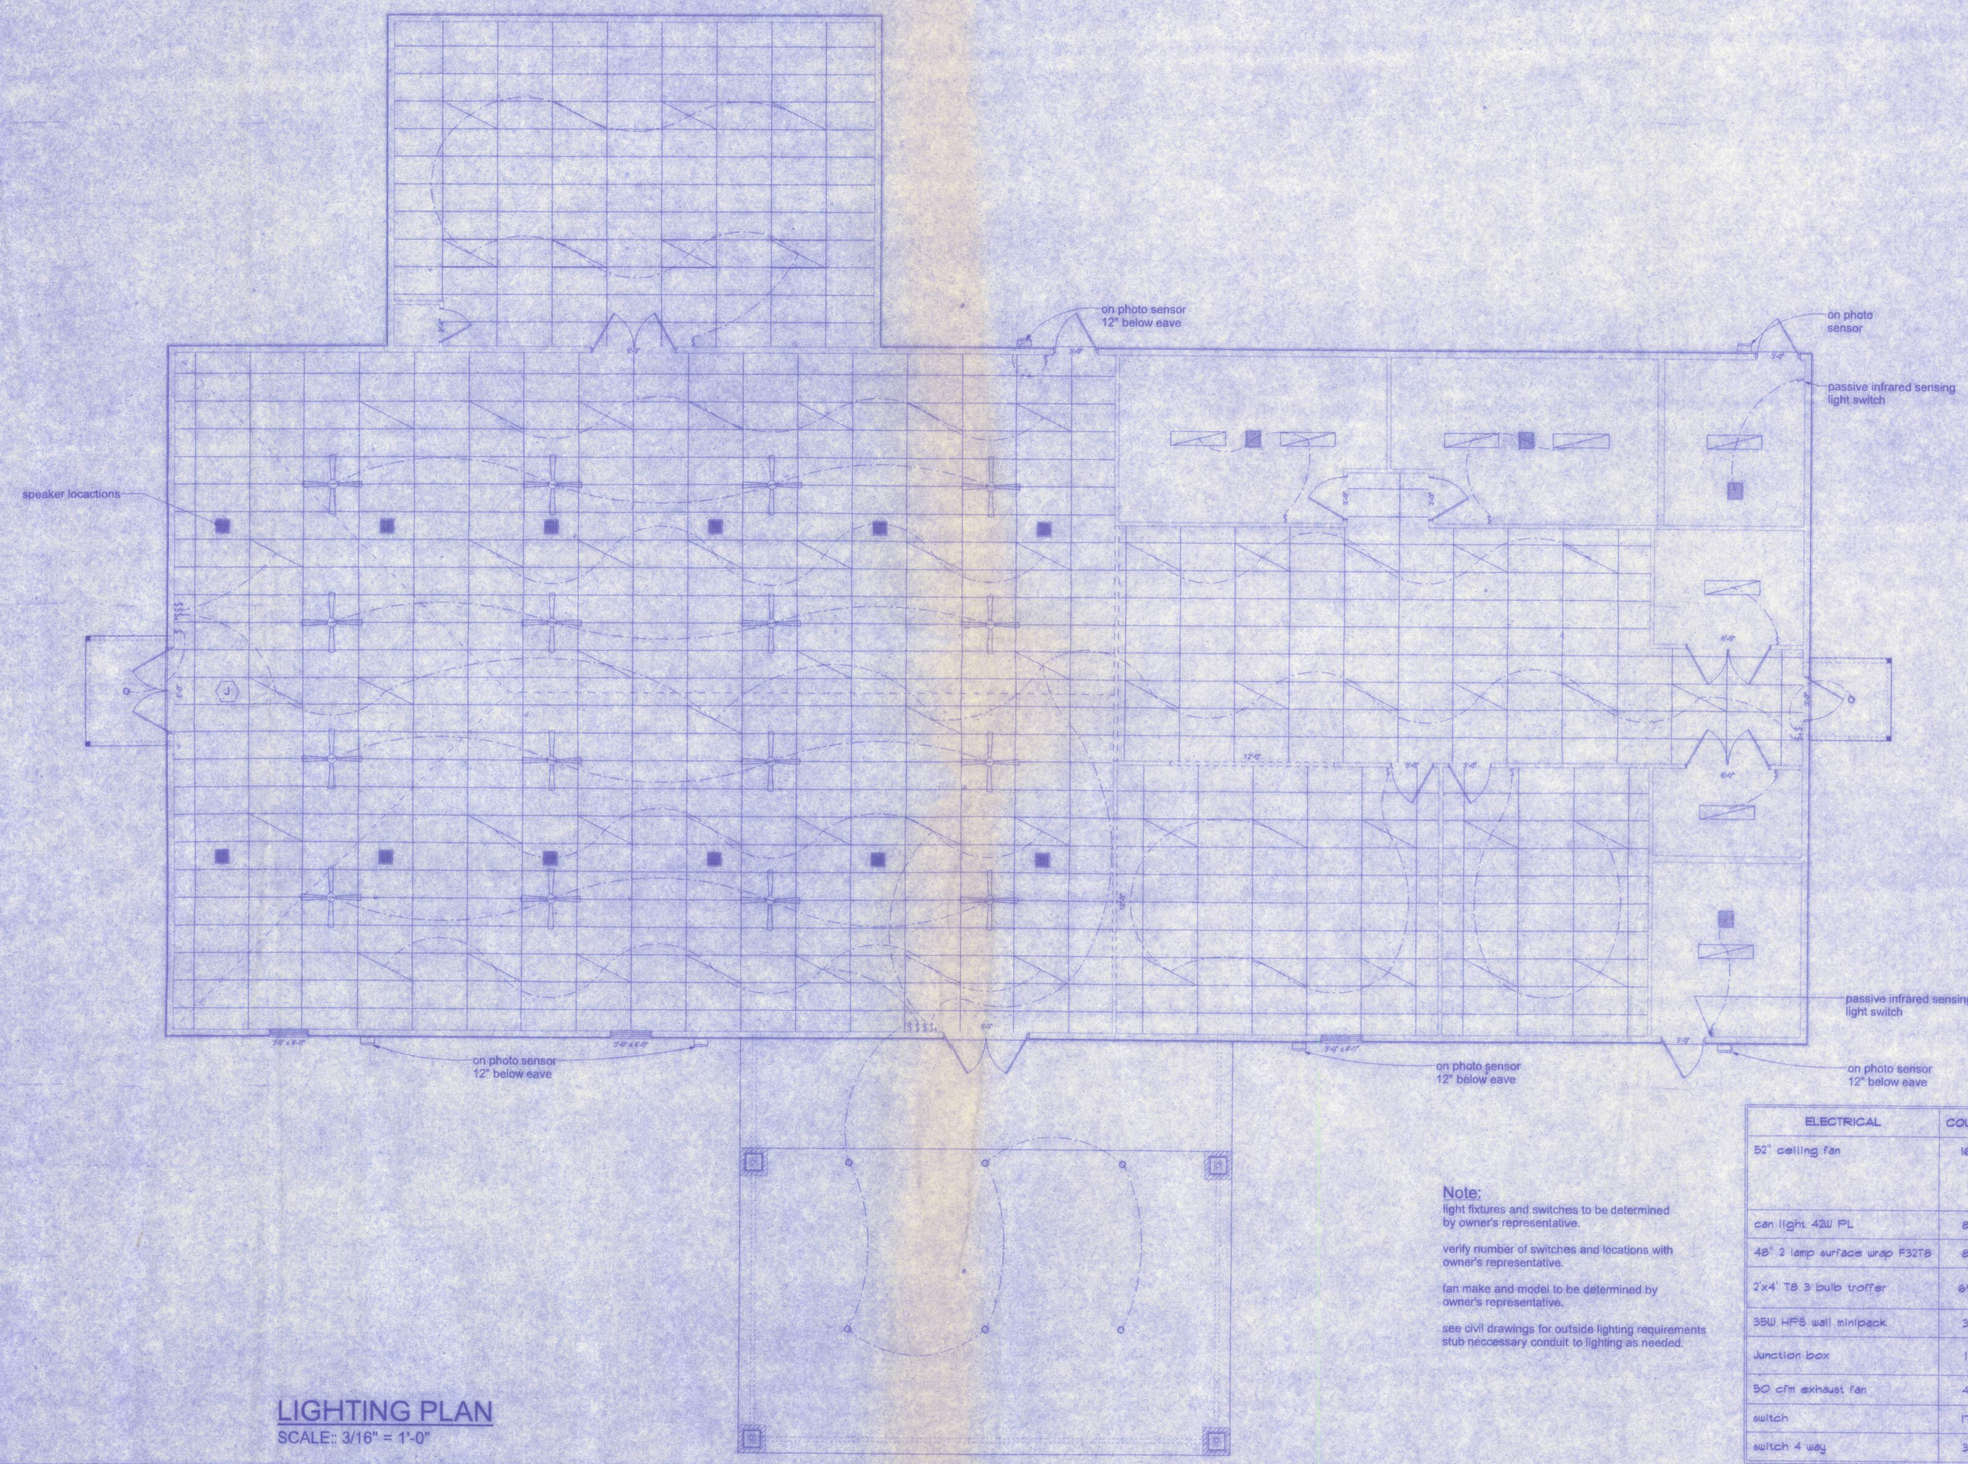

LIGHTING PLAN

SCALE:: 3/16" = 1'-0"

Note:

light fixtures and switches to be determined by owner's representative.

verify number of switches and locations with owner's representative.

fan make and model to be determined by owner's representative.

see civil drawings for outside lighting requirements stub neccessary conduit to lighting as needed.

ELECTRICAL	COUNT	SYMBOL
52" ceiling fan	16	
can light 42W PL	8	O
48" 2 lamp surface wrap F32T8	8	
2'x4' T8 3 bulb troffer	69	
35W HPS wall minipack	3	
Junction box	1	J
50 cfm exhaust fan	4	
switch	17	$
switch 4 way	3	$4

WEST SIDE COMMUNITY CENTER

Freeman Design Group INC
128 SW NASSAU STREET
LAKE CITY, FL. 32025
(386)758-4209
CERTIFICATE OF AUTHORIZATION # 00008701

DATE 11/5/10

DRAWN BY W.H.F.

APPROVED W.H.F.

REVISIONS

SHEET E-2 OF 5

PROJECT NO. 09.C037