6/12 PITCH - 18" O/H

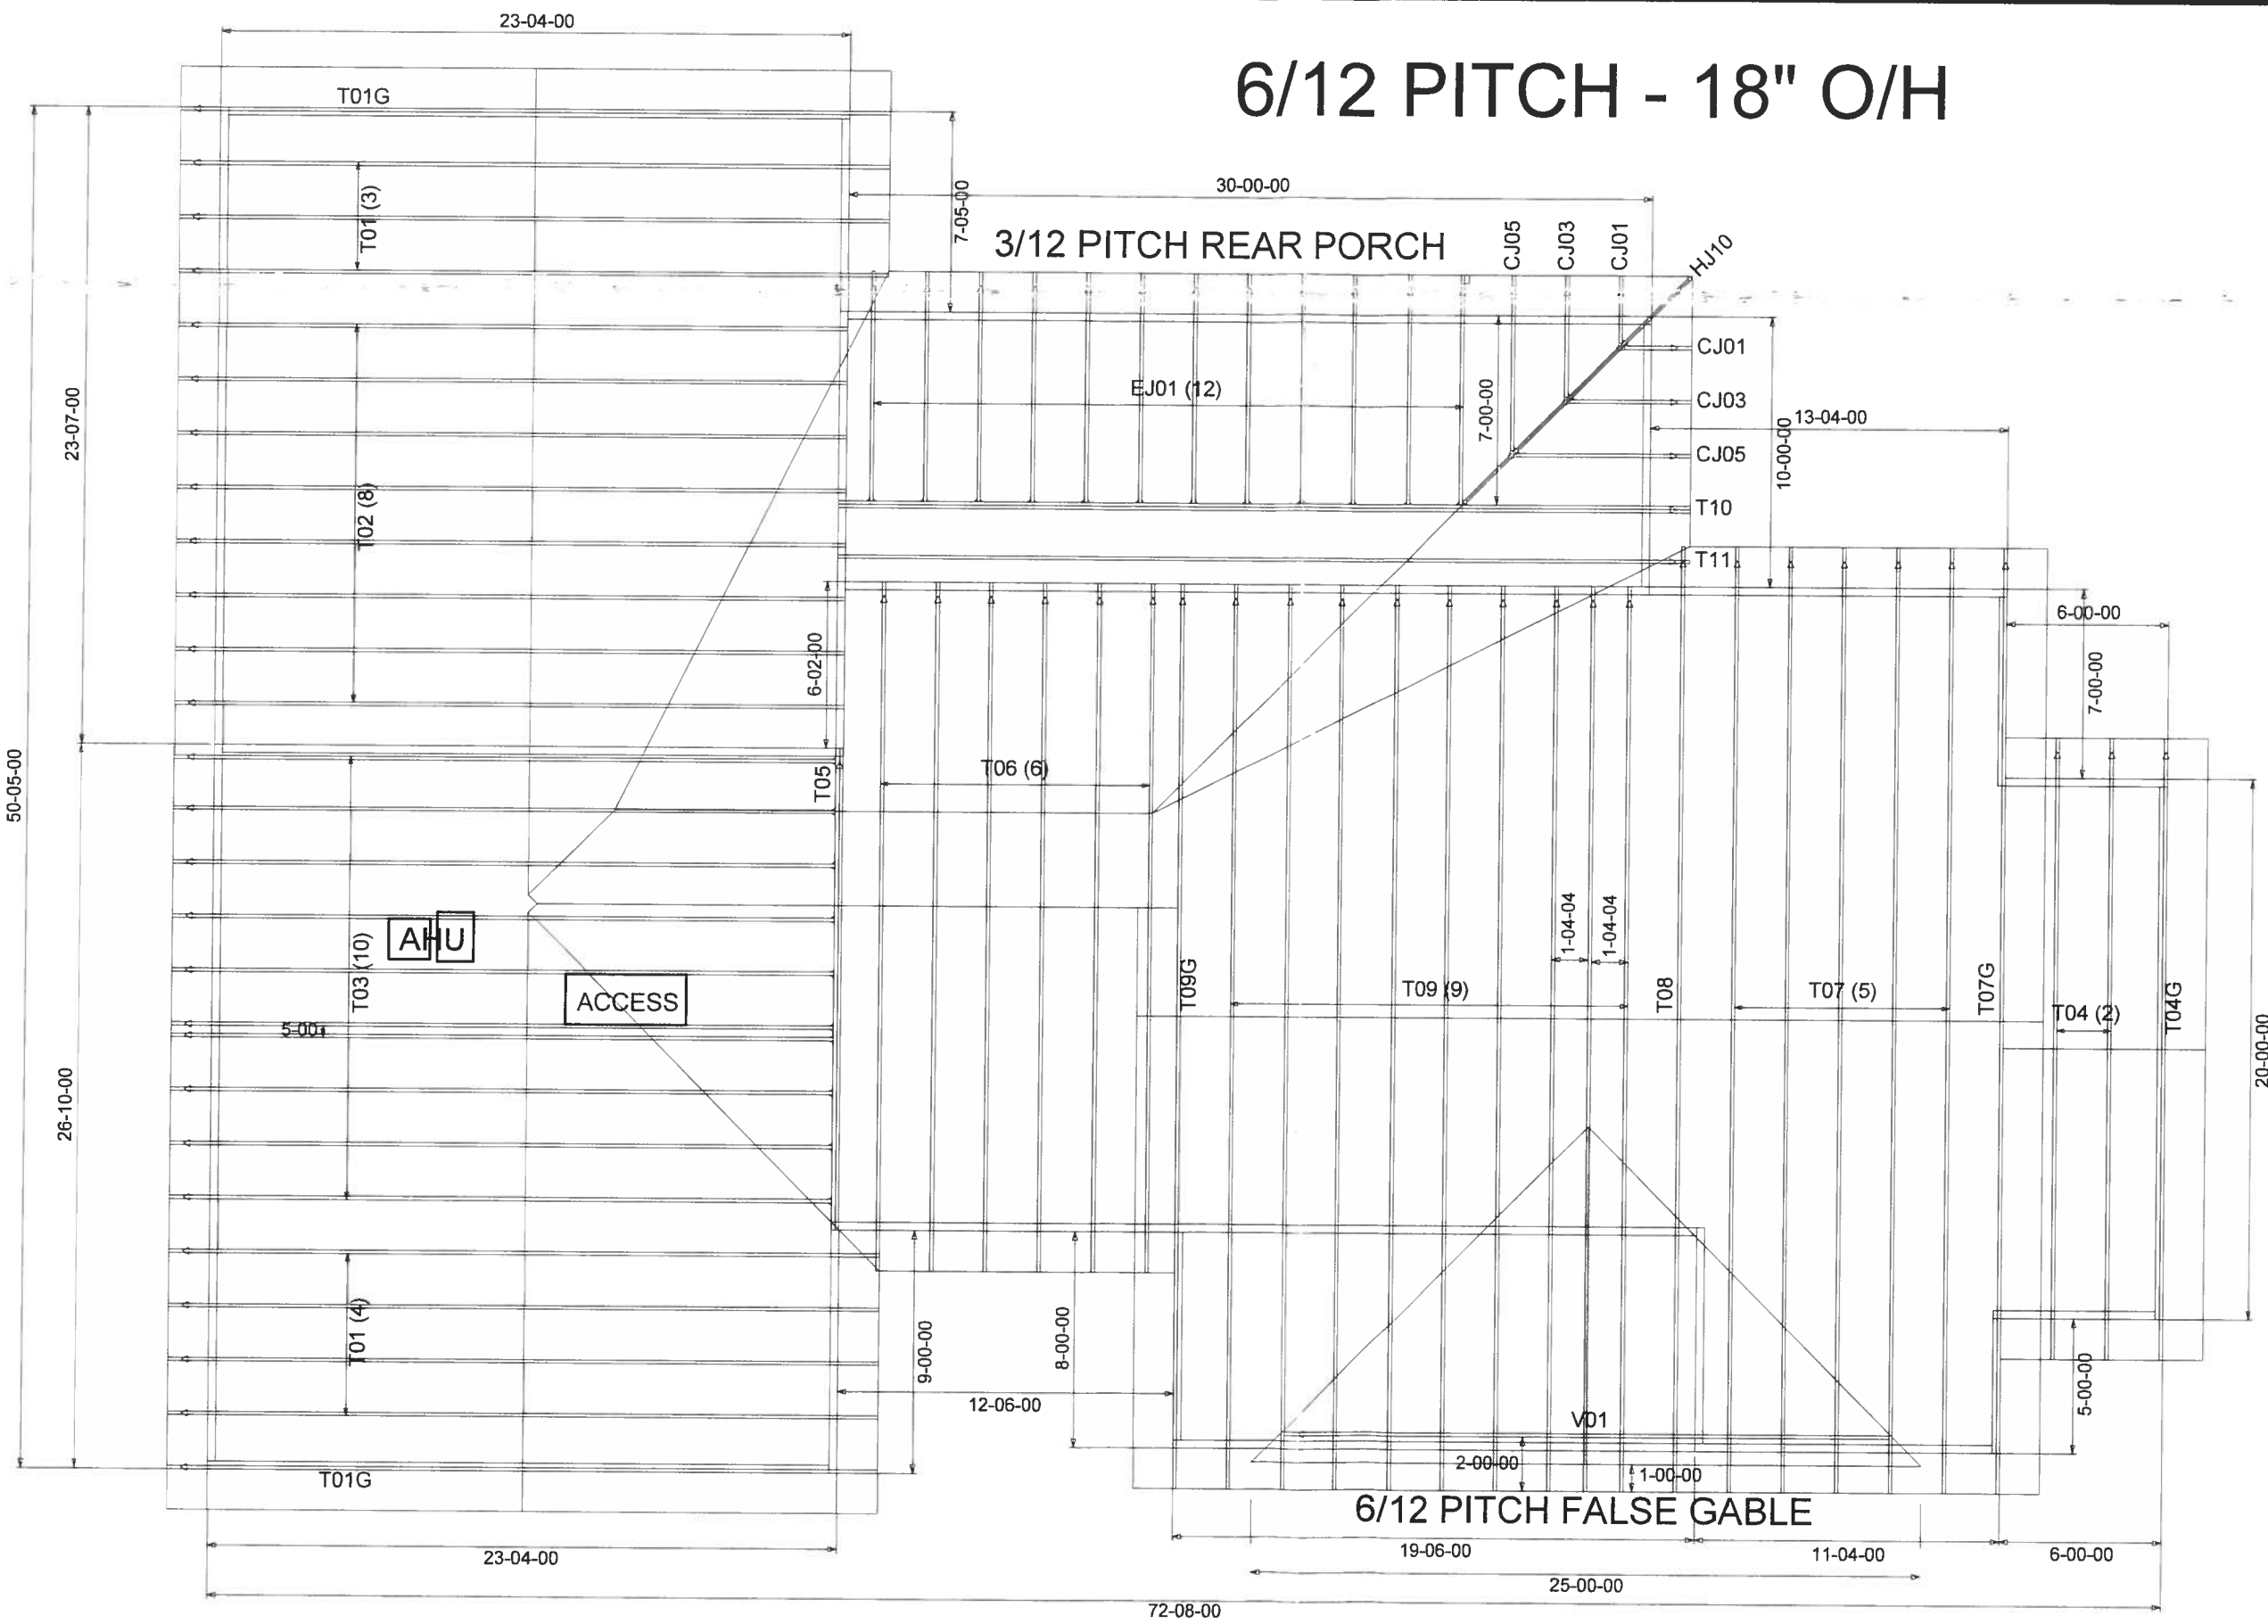

FL Approval Codes - Mitek Plates #'s 2197.2 - 2197.4, Versa-Lam #1644-R4 & BCI Joists #1392-R4

BEARING HEIGHT SCHEDULE

9' 1-1/8"

NOTES:

1.) REFER TO HIB 91 (RECOMMENDATIONS FOR HANDLING INSTALLATION AND TEMPORARY BRACING.) REFER TO ENGINEERED DRAWINGS FOR PERMANENT BRACING REQUIRED

2.) ALL TRUSSES (INCLUDING TRUSSES UNDER VALLEY FRAMING) MUST BE COMPLETELY DECKED OR REFER TO DETAIL V105 FOR ALTERNATE BRACING REQUIREMENTS

3.) ALL VALLEYS ARE TO BE CONVENTIONALLY FRAMED BY BUILDER

4.) ALL TRUSSES ARE DESIGNED FOR 2' o.c MAXIMUM SPACING, UNLESS OTHERWISE NOTED

5.) ALL WALLS SHOWN ON PLACEMENT PLAN ARE CONSIDERED TO BE LOAD BEARING, UNLESS OTHERWISE NOTED

6.) SY42 TRUSSES MUST BE INSTALLED WITH THE TOP BEING UP

7.) BEAM/HEADER/LINTEL (HDR) TO BE FURNISHED BY BUILDER

Builders FirstSource

Jacksonville
PHONE: 904-772-6100 FAX: 904-772-1973

Tampa
PHONE: 813-621-9831 FAX: 813-628-8956

Lake City
PHONE: 386-755-6894 FAX: 386-755-7973

BUILDER: GIEBEIG CONST.		
LEGAL ADDRESS: STAPLETON RES.		
MODEL		Revision: Rev By
DATE: 7-19-19	DRAWN BY: KLH	Original Reference # 2021654
Truss Layout Job #	2nd Layout Job #	Roof Job # 2021654