DESCRIPTION:
Lot 6, Suwannee Valley Farms Subdivision, Phase 1

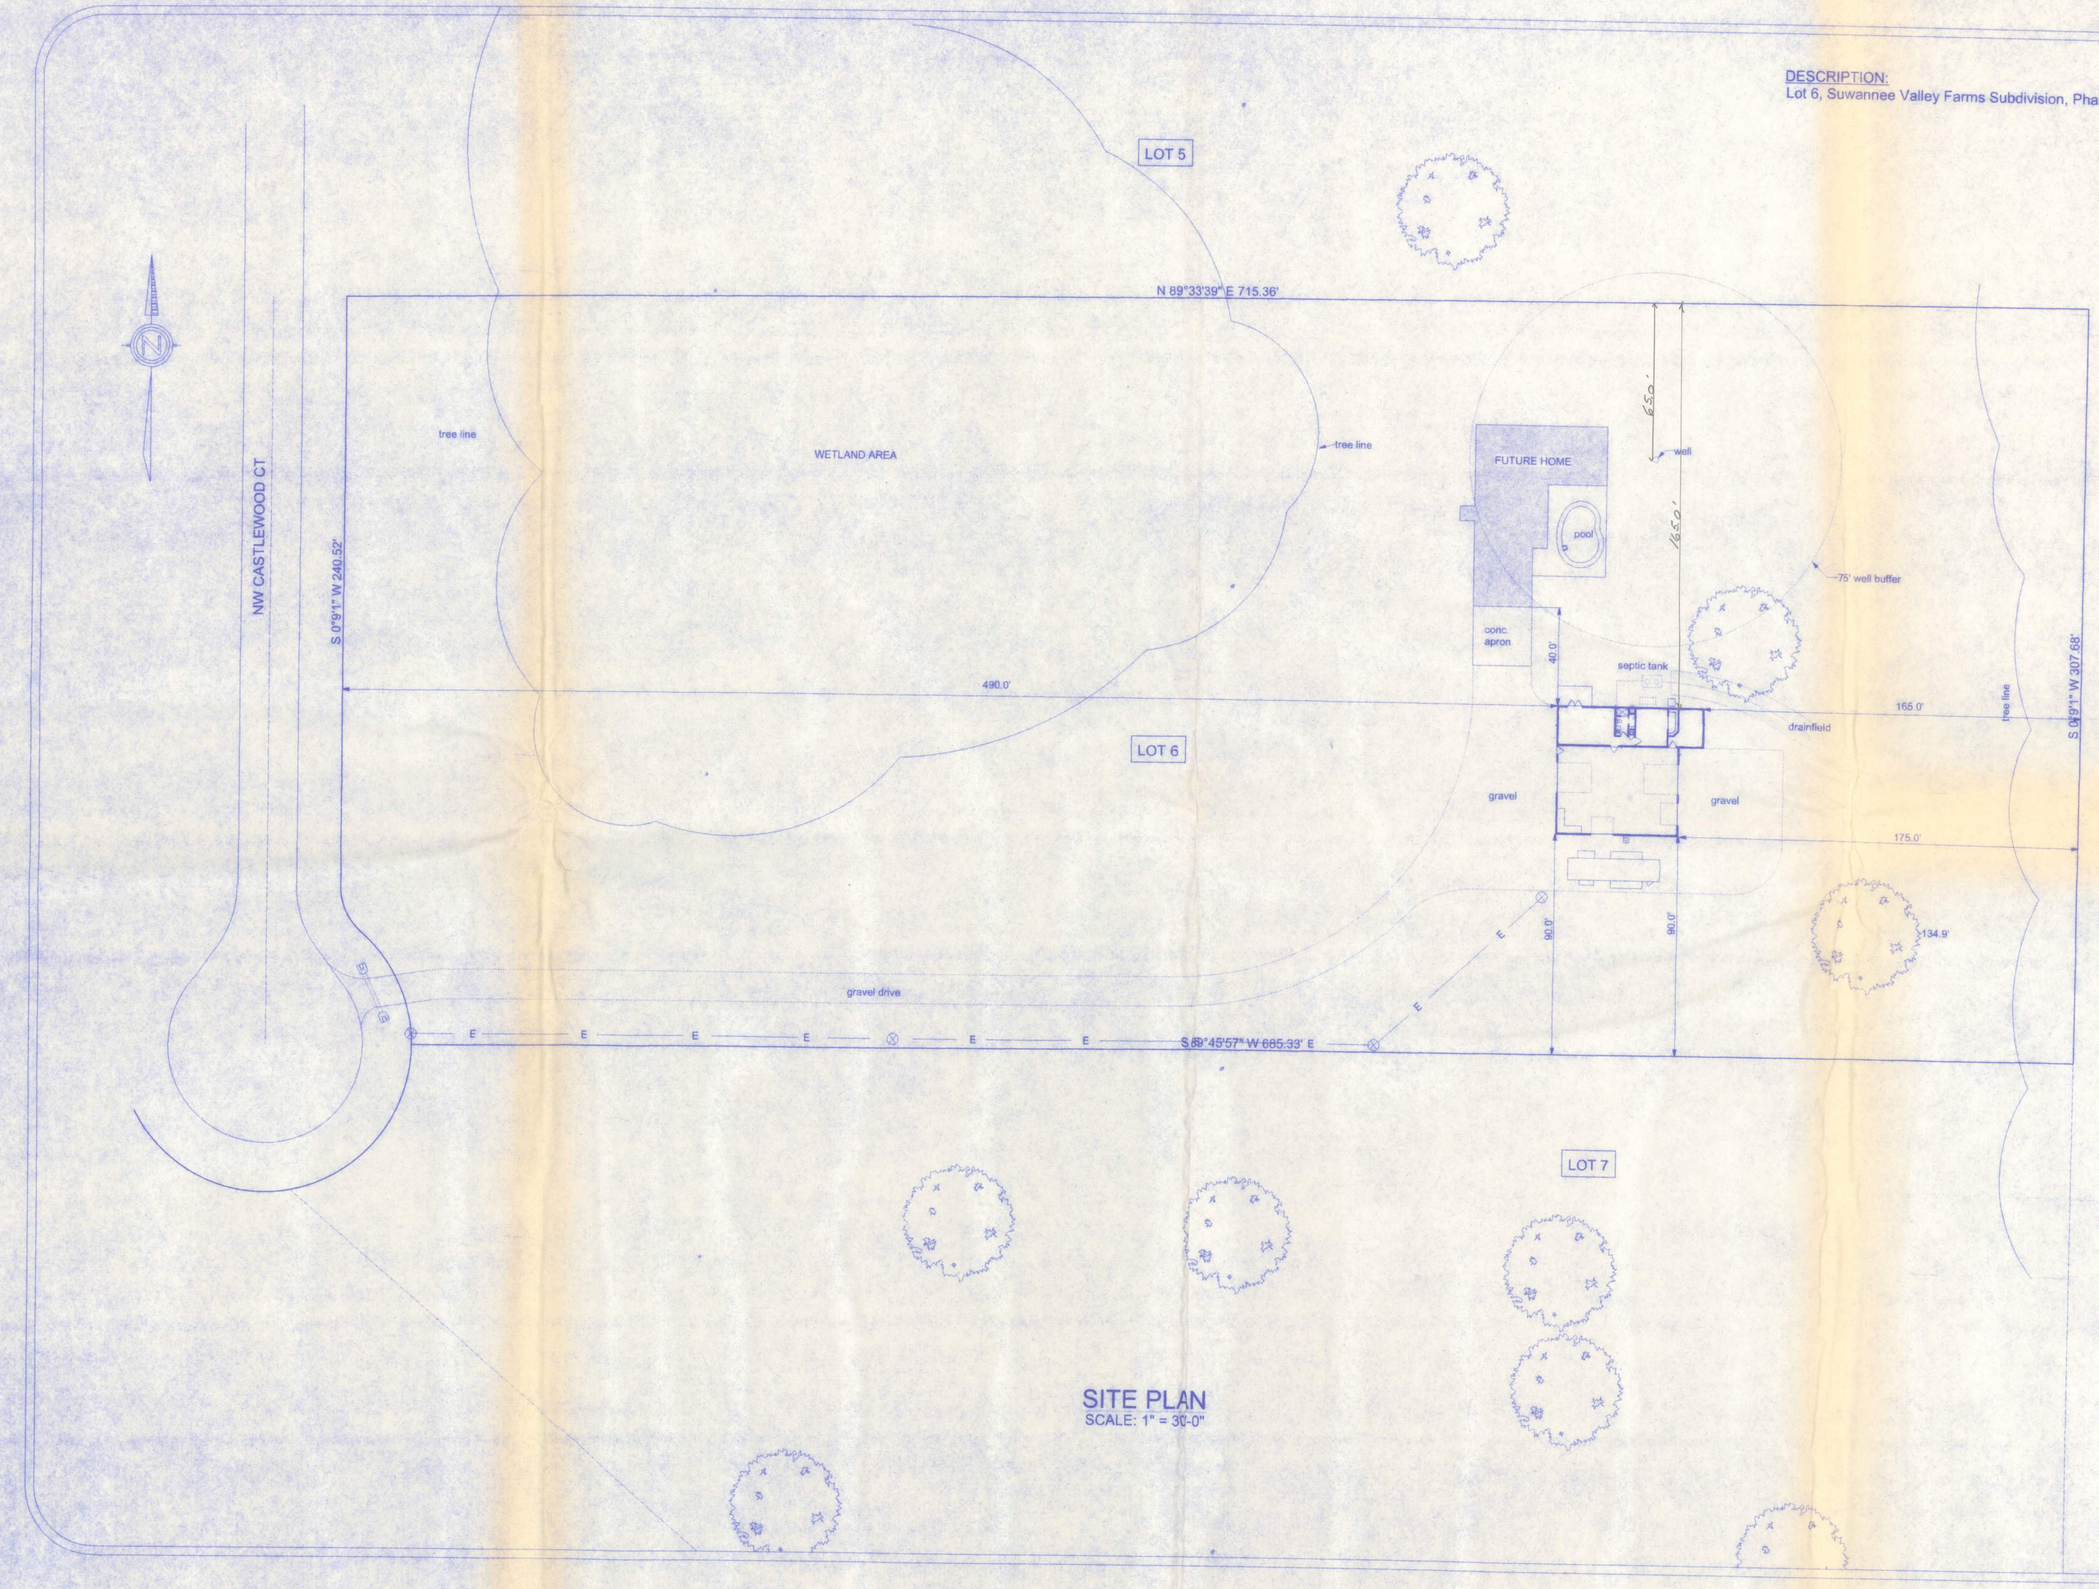

SITE PLAN
SCALE: 1" = 30'-0"

DALE AND MARY NANNY
RESIDENCE

Freeman Design Group INC
128 SW NASSAU STREET
LAKE CITY, FL. 32025
(386)758-4209
CERTIFICATE OF AUTHORIZATION # 00006701

DATE 10/18/11	DRAWN BY W.H.F.
	APPROVED W.H.F.
REVISIONS	
SHEET A-2	
OF 10	
PROJECT NO. 11.R020	