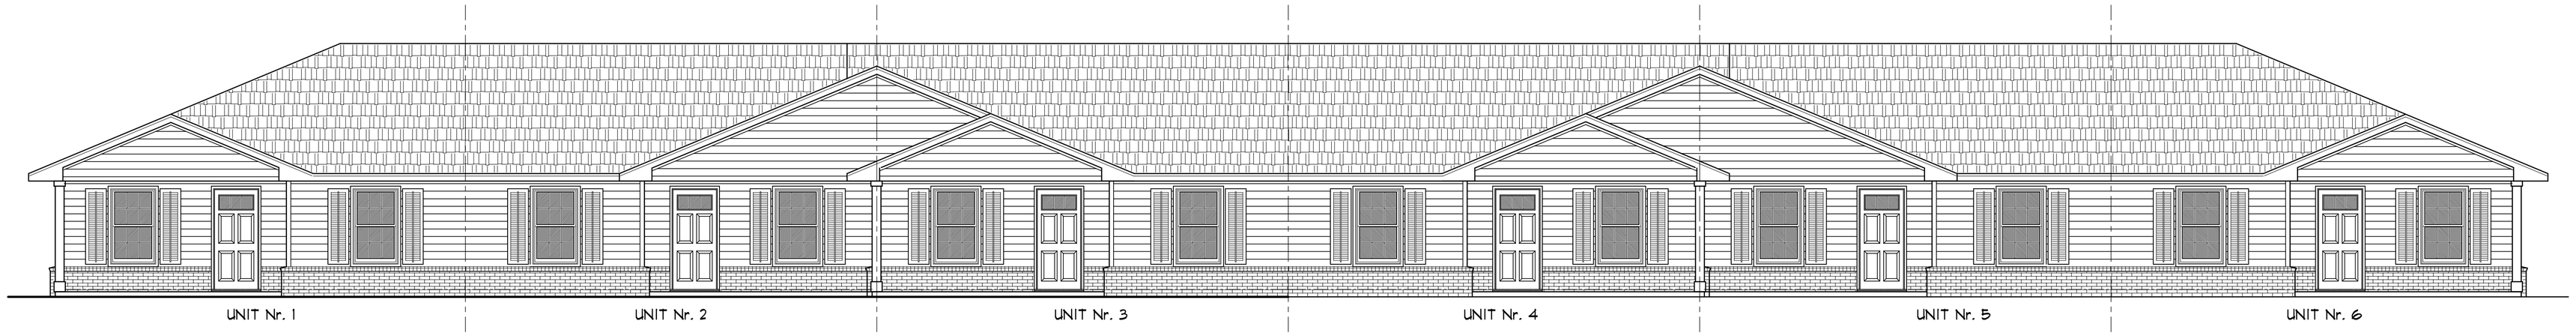

SOUTH ELEVATION

SCALE: 3/16" = 1'-0"

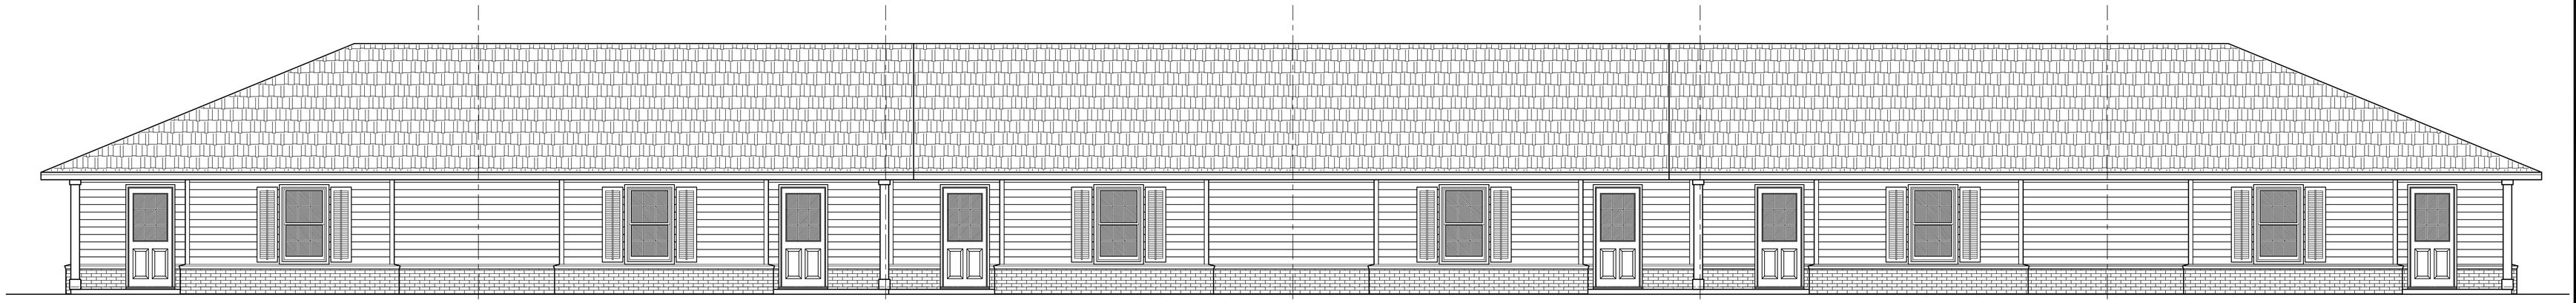

NORTH ELEVATION

SCALE: 3/16" = 1'-0"

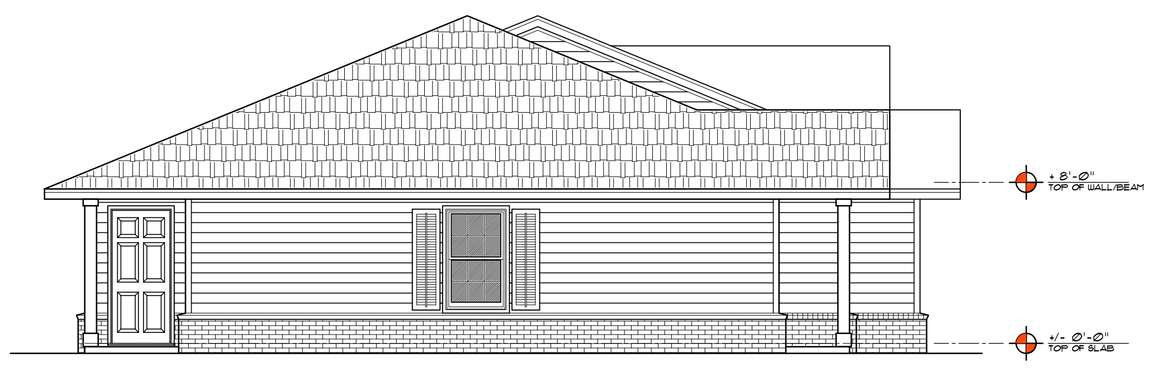

WEST ELEVATION

SCALE: 3/16" = 1'-0"

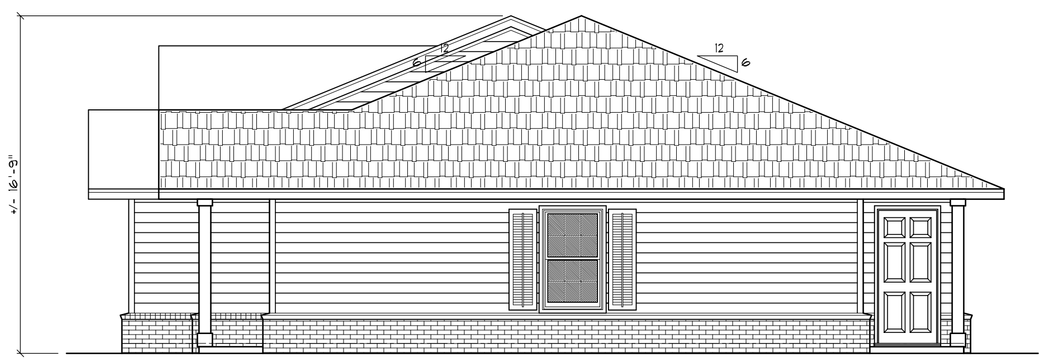

EAST ELEVATION

SCALE: 3/16" = 1'-0"

WINDOW SCHEDULE

MARK	DESCRIPTION	INSTALLATION	MODEL	
3050	SINGLE HUNG ALUM. SASH W/ INSUL. GLASS	1" ROOFING NAILS - 3 PER FLANGE, MAX. 18" O.C.	SERIES 650	-

ALL WINDOWS ARE INSULATED AND WEATHERSTRIPPED AS MANUFACTURED BY "MI HOME PRODUCTS, INC."
- OTHER MANUFACTURERS/PRODUCTS SHALL BE CONSIDERED AS EQUAL IF THEIR WIND DESIGN PERFORMANCE MEETS OR EXCEEDS THESE UNITS

NOTE, VERIFY ROUGH OPENING WINDOW REQUIREMENTS PRIOR TO CONSTRUCTION.

NOTE !!!
EXTERIOR DOORS SHALL MEET OR EXCEED THE WIND RESISTANCE OF THE FOLLOWING PRODUCT:

SERIES ENTERGY 6-8 W/E INSWING OPAQUE RESIDENTIAL INSULATED STEEL DOOR W/ STEEL FRAME AS MFG'D BY "PREMDOR ENTRY SYSTEMS"

NOTE !!!
WINDOW ASSEMBLIES SHALL MEET OR EXCEED THE WIND RESISTANCE OF THE FOLLOWING PRODUCTS:

"MI HOME PRODUCTS, INC." SERIES 450/650 ALUMINUM WINDOWS, SINGLE HUNG, 1, 2 & 3 MULLED UNITS, PICTURE WINDOWS & SLIDING GLASS DOORS
PER ASTM E 283, ASTM E 330 & ASTM E 547

NOTE !!!
ROOF SHINGLES SHALL BE OF THE FOLLOWING MANUFACURERS AND MODELS:

TAMKO ROOFING PRODUCTS
GLASS-SEAL AR
ELITE GLASS-SEAL AR
HERITAGE 30 AR
HERITAGE 40 AR
HERITAGE 50 AR

TAMKO REQUIRED NAILS/SHINGLE = 4

GAF MATERIALS CORP.
ROYAL SOVEREIGN
MARQUIS
WEATHER MAX
SLATELINE
GRAND CANYON
GRAND SEQUOIA
COUNTRY MANSION
COUNTRY ESTATES
TIMBERLINE 30
TIMBERLINE SELECT 40
TIMBERLINE ULTRA
SENTINEL

GAF REQUIRED NAILS/SHINGLE = 4

ELK PREMIUM ROOFING
RAISED PROFILE #
PRESTIQUE HIGH DEFINITION #
PRESTIQUE 25 #
PRESTIQUE 30 #
PRESTIQUE I 35 #
PRESTIQUE I *
PRESTIQUE PLUS *
PRESTIQUE GALLERY COLLECTION *
CAPSTONE *

ELK REQUIRED NAILS/SHINGLE = 4
= 3 NAILS
* = 6 NAILS

THESE SHINGLES MEET THE REQUIREMENTS OF ASTM D-3161 TYPE I MODIFIED TO 110 MPH WINDS & FBC TAS 100, USING THE SPECIFIED NAILS

EXTERIOR FINISH MATERIALS:

1. CONT. RIDGE VENT TO MATCH ROOFING
2. FINISH ROOFING AS SELECTED BY OWNER
3. MTL. FLASHING ON 1X6 CYPRESS FASCIA
4. PORCH BEAM - SEE PLANS FOR SIZE
5. STEEL ENTRY DOOR, STYLE AS SELECTED BY THE OWNER - PAINTED FINISH
6. BRICK VENEER - COLOR, STYLE & PATTERN AS SELECTED BY THE OWNER
7. CONCRETE PORCH DECK, W/ WOOD FLOAT FINISH & TOOLED EDGES
8. SINGLE HUNG ALUMINUM WINDOWS W/ DBL. GLAZING, AS SELECTED BY OWNER
9. PORCH POST - SEE PLANS FOR SIZE
10. HARDIEBOARD, STYLE & COLOR AS SELECTED BY THE OWNER
11. VINYL DECO SHUTTERS

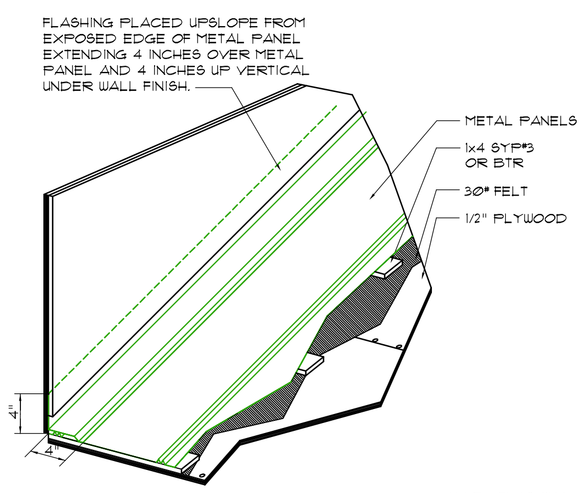

SIDE WALL FLASHING

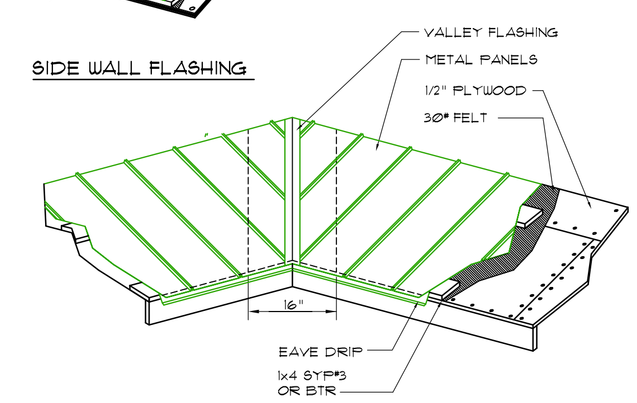

VALLEY FLASHING

OPT'L METAL ROOFING

SCALE: NONE

Z

These drawings, as instruments of service, are the sole property of the architect, and may not be used, copied or reproduced in whole or in part for use on or incorporated within any other job without specific and individual authorization by the architect.

REVISION:

Copyright 2025 ©
N.P. Geisler, Architect

DRAWN: rpg

6 UNIT APARTMENT BUILDING for:
TOUCHSTONE CONSTRUCTION INC.
LAKE CITY, FLORIDA
BUILDING ELEVATIONS

Celebrating
53 Years of Service
1972 - 2025
N.P. Geisler, Architect
AR0007005

CUSTOM ARCHITECTURAL DESIGN

NICHOLAS PAUL GEISLER ARCHITECT

1758 NW Brown Rd.
Lake City, FL 32055
386-365-4355

DATE: 23SEP 2025

COMM: 2K2549

SHEET: CS.1

1 OF 1

Nicholas P Geisler
Digitally signed by Nicholas P Geisler
Date: 2025.12.16 15:33:23 -05'00'

AR0007005