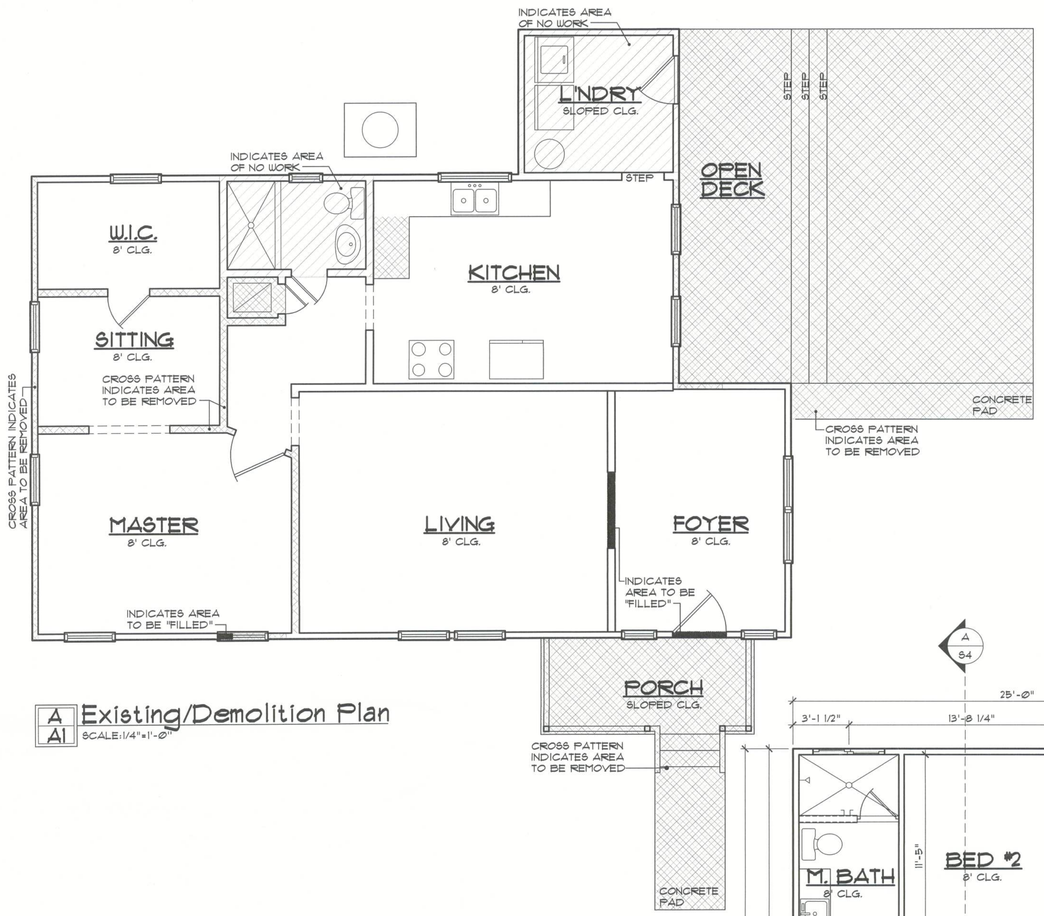

A/A1 Existing/Demolition Plan
SCALE: 1/4"=1'-0"

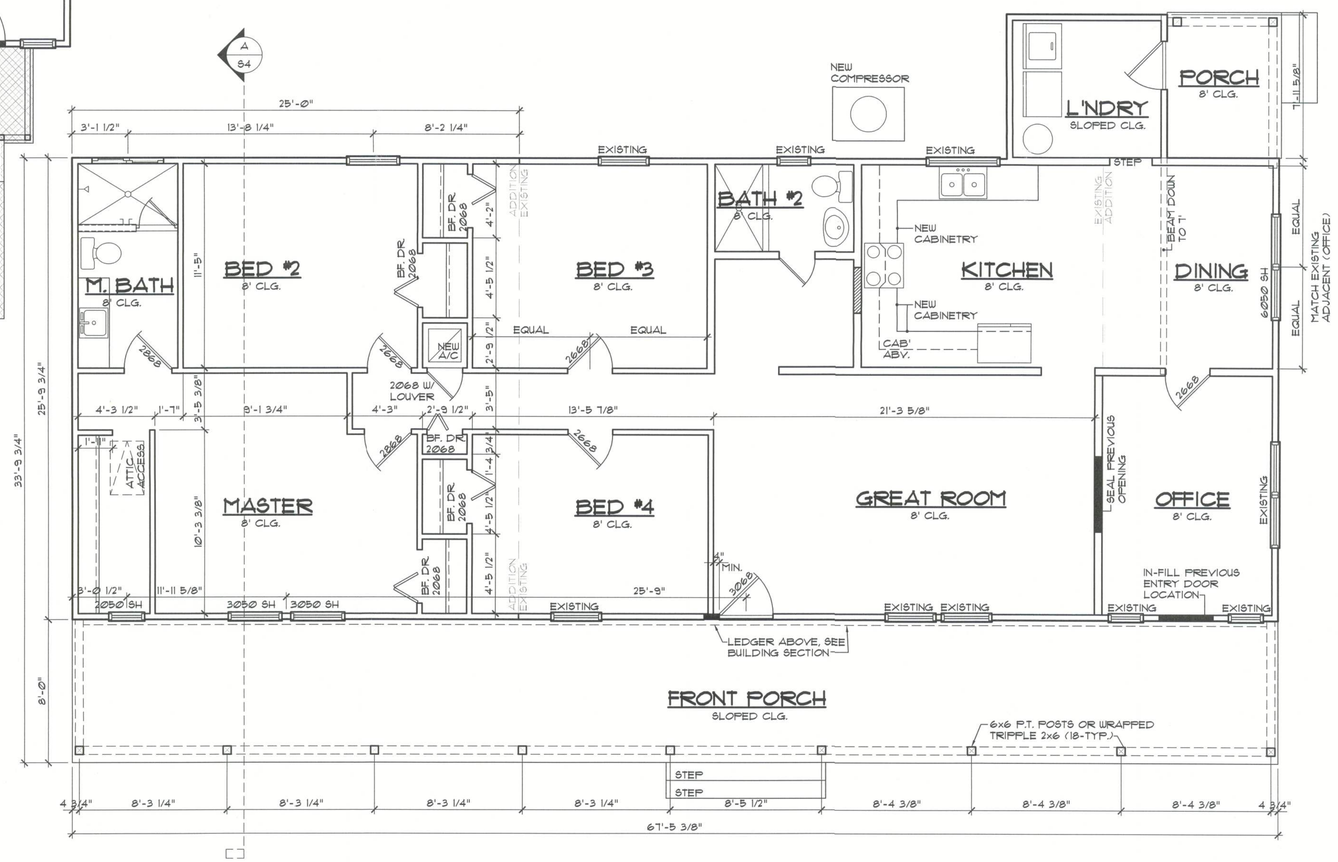

A/A1 Proposed Floor Plan
SCALE: 1/4"=1'-0"

DIMENSION NOTE:
DIMENSIONS IN NEW WALLS ARE TO STUD, OTHERS ARE TO WALL SURFACE

THE FINAL PLAN, INC.
WWW.THEFINALPLAN.COM
TEL. 352.410.2539

CUSTOM DESIGNS, SPACE PLANNING
TENANT BUILD OUTS, ADDITIONS, REMODELS

revisions	by

PARRISH ADDITION

15-1 SE SHADY WAY
LULU, FLORIDA

job no	PARRISH
drawn by	DA
checked	DA
date	08/03/22
scale	AS NOTED
drawing no.	A1

The Final Plan Inc. reserves its common law copyrights. Thes plans and designs are not to be reproduced for a purpose other than the completion of this project without written consent from The Final Plan, Inc.