COLUMBIA COUNTY BUILDING DEPARTMENT
Received for FILE COPY
Code Compliance
PLANS EXAMINER
LDR Add.
BLK

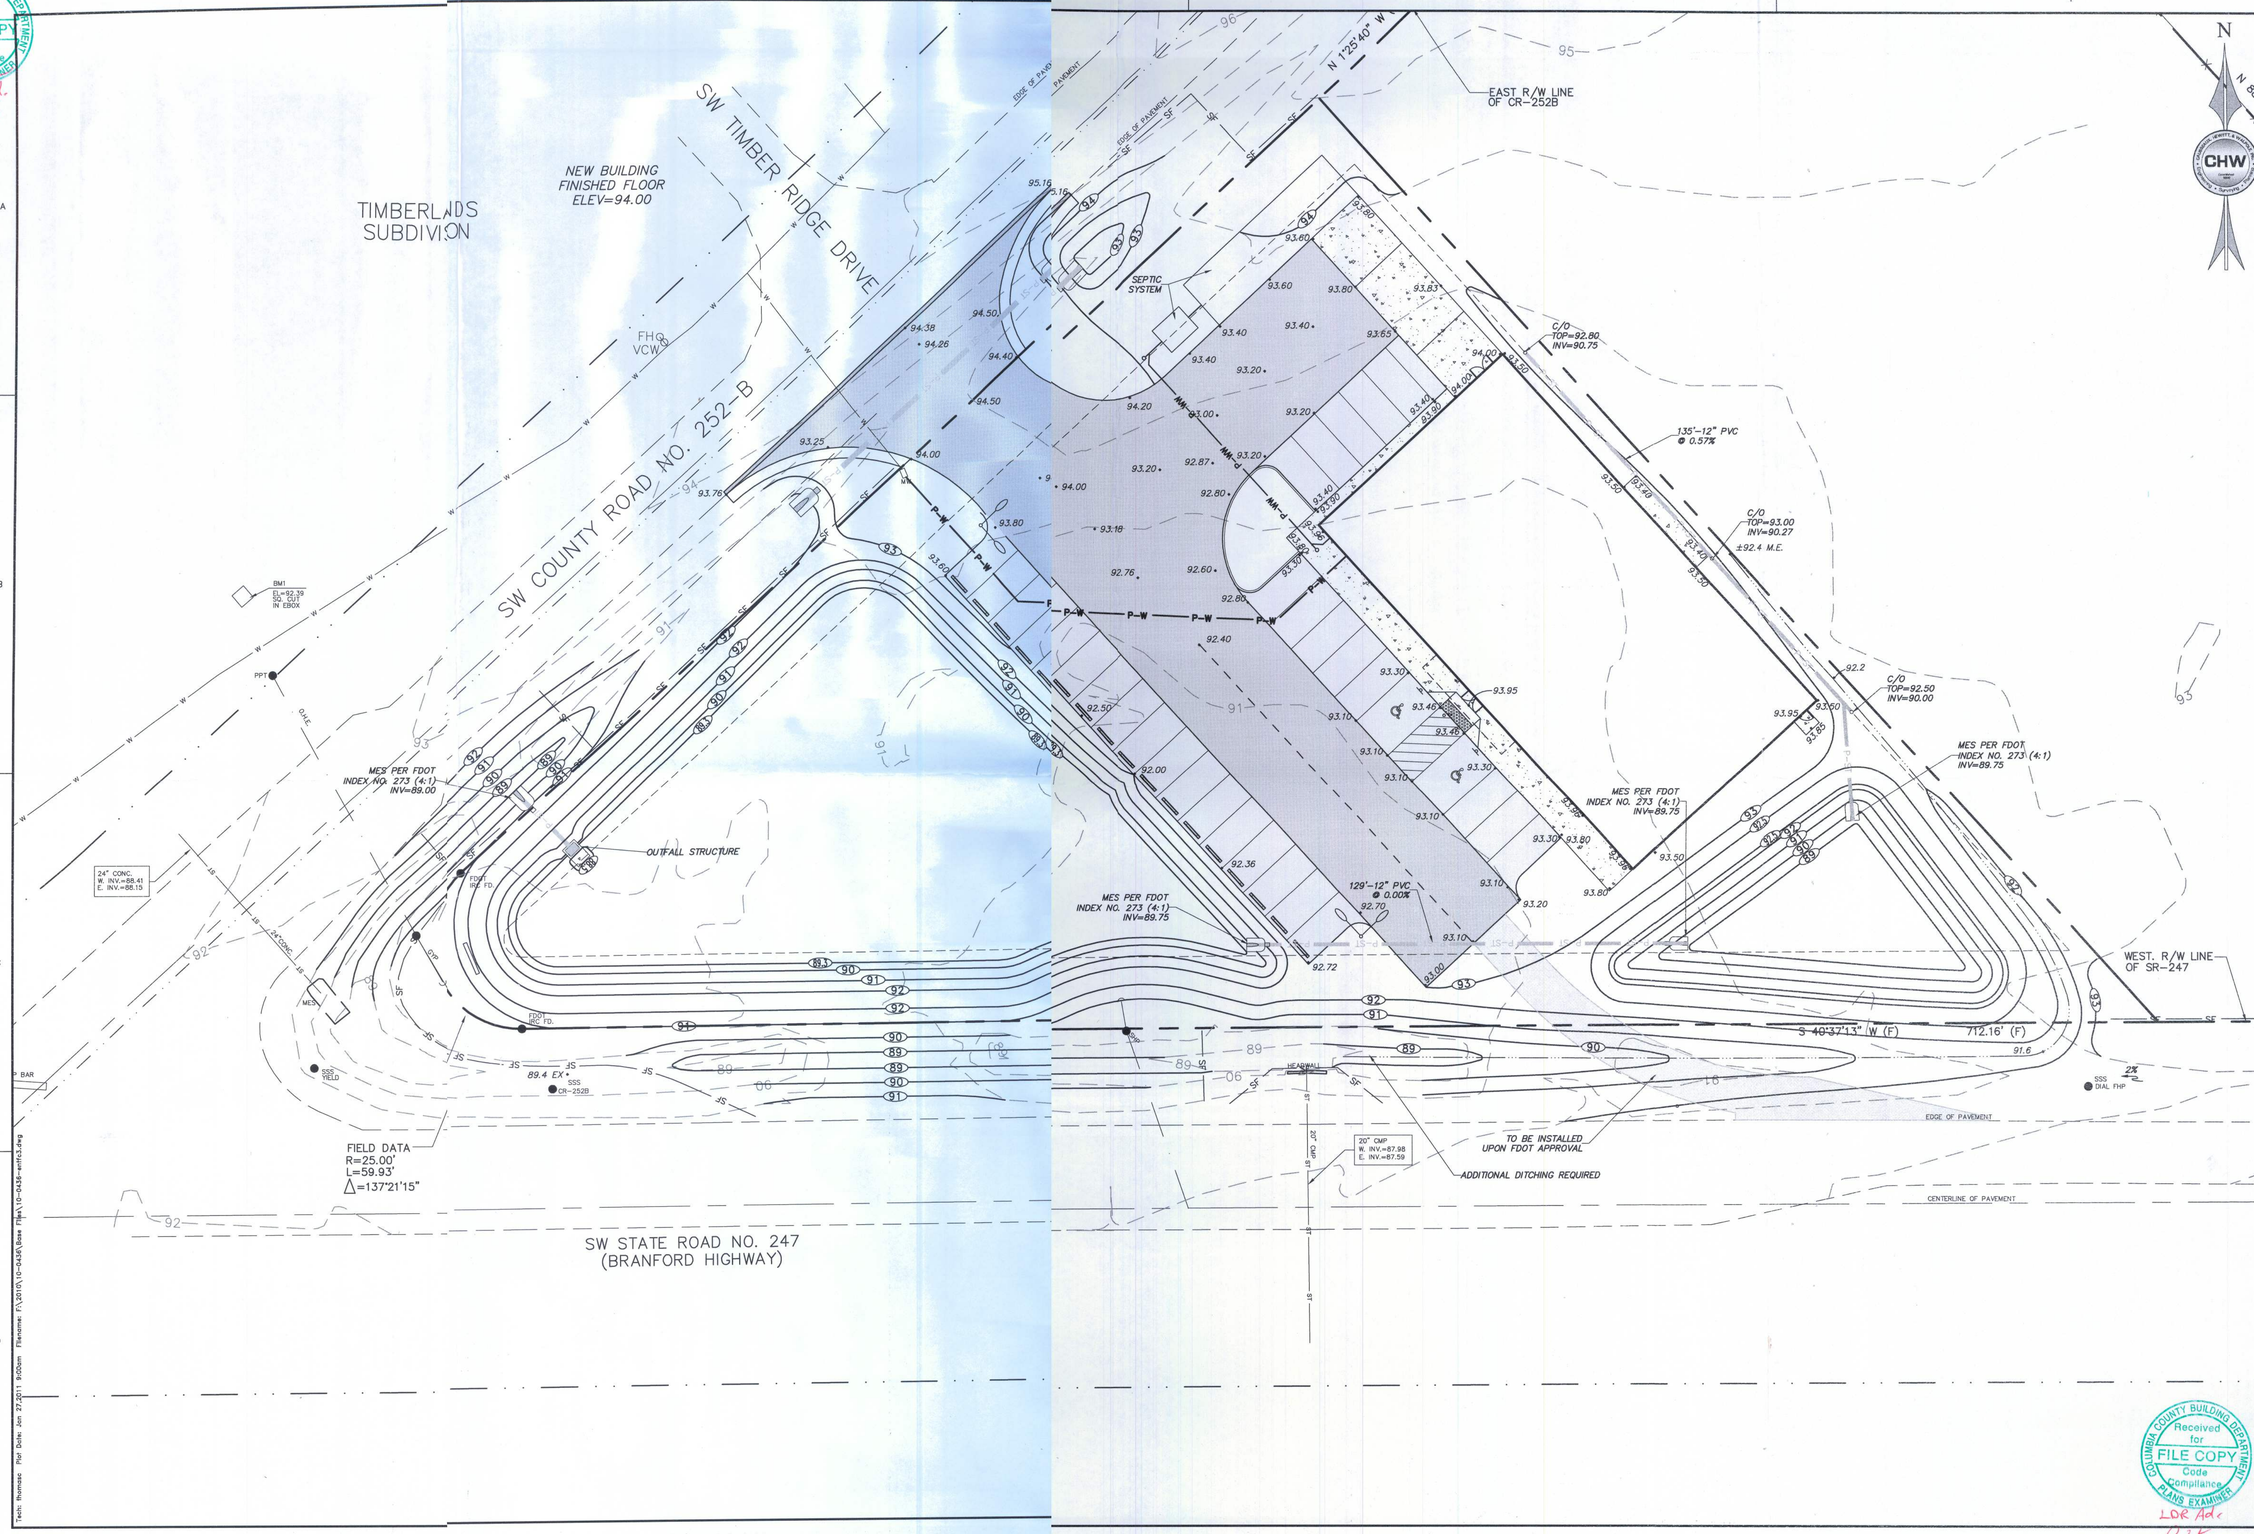

SCALE: 1"=20'

VERIFY SCALE BAR IS ONE INCH ON ORIGINAL DRAWING. 0 1"
IF NOT ONE INCH ON THIS SHEET, ADJUST SCALES ACCORDINGLY.

REVISIONS:

SUBMITTALS:

CLIENT: CONCEPT DEVELOPMENT

PROJECT: DOLLAR GENERAL S.R. 247

SHEET TITLE: DRIVEWAY CONNECTION PLAN

TECHNICIAN: T.F. COWART
DESIGNER: A.L. TILLY, P.E.
QUALITY CONTROL: A.S. ROBERTS, P.E.
PROJECT NUMBER: 10-0436

SHEET NO.: 1

COLUMBIA COUNTY BUILDING DEPARTMENT
Received for FILE COPY
Code Compliance
PLANS EXAMINER
LDR Add.
BLK

CAUSSEAUX, HEWETT, & WALPOLE INC. - QUALITY ASSURANCE (QA) / QUALITY CONTROL (QC) REVIEW

REVIEW TYPE:	INITIALS	DATE	DESIGN COMPLETION DATE:	INITIALS	DATE		INITIALS	DATE
OWNER OF RECORD (OOR) OR P.E. DESIGNED: BLACK (READY FOR QA/QC REVIEW)			EOR OR P.E. SEPARATE CONCURRENCE BLACK (AGREE), BLUE (RESPONSES PROVIDED)			QA/QC REVIEWED, VERIFIED (BLACK CHECKED) BLACK (COMMENTS HIGHLIGHTED GREEN)		
QA/QC REVIEWED, PLANS REVIEWED BLACK (ACCEPTED), RED (COMMENTS PROVIDED)			TECHNICIAN: REVISIONS INCORPORATED BLACK (COMMENTS HIGHLIGHTED YELLOW)			EOR: VERIFIED (PLANS BACK CHECKED) BLACK		

Tech: thomasc Plot Date: Jan 27,2011 9:00am Filename: F:\2010\10-0436\Base Files\10-0436-setfig3.dwg