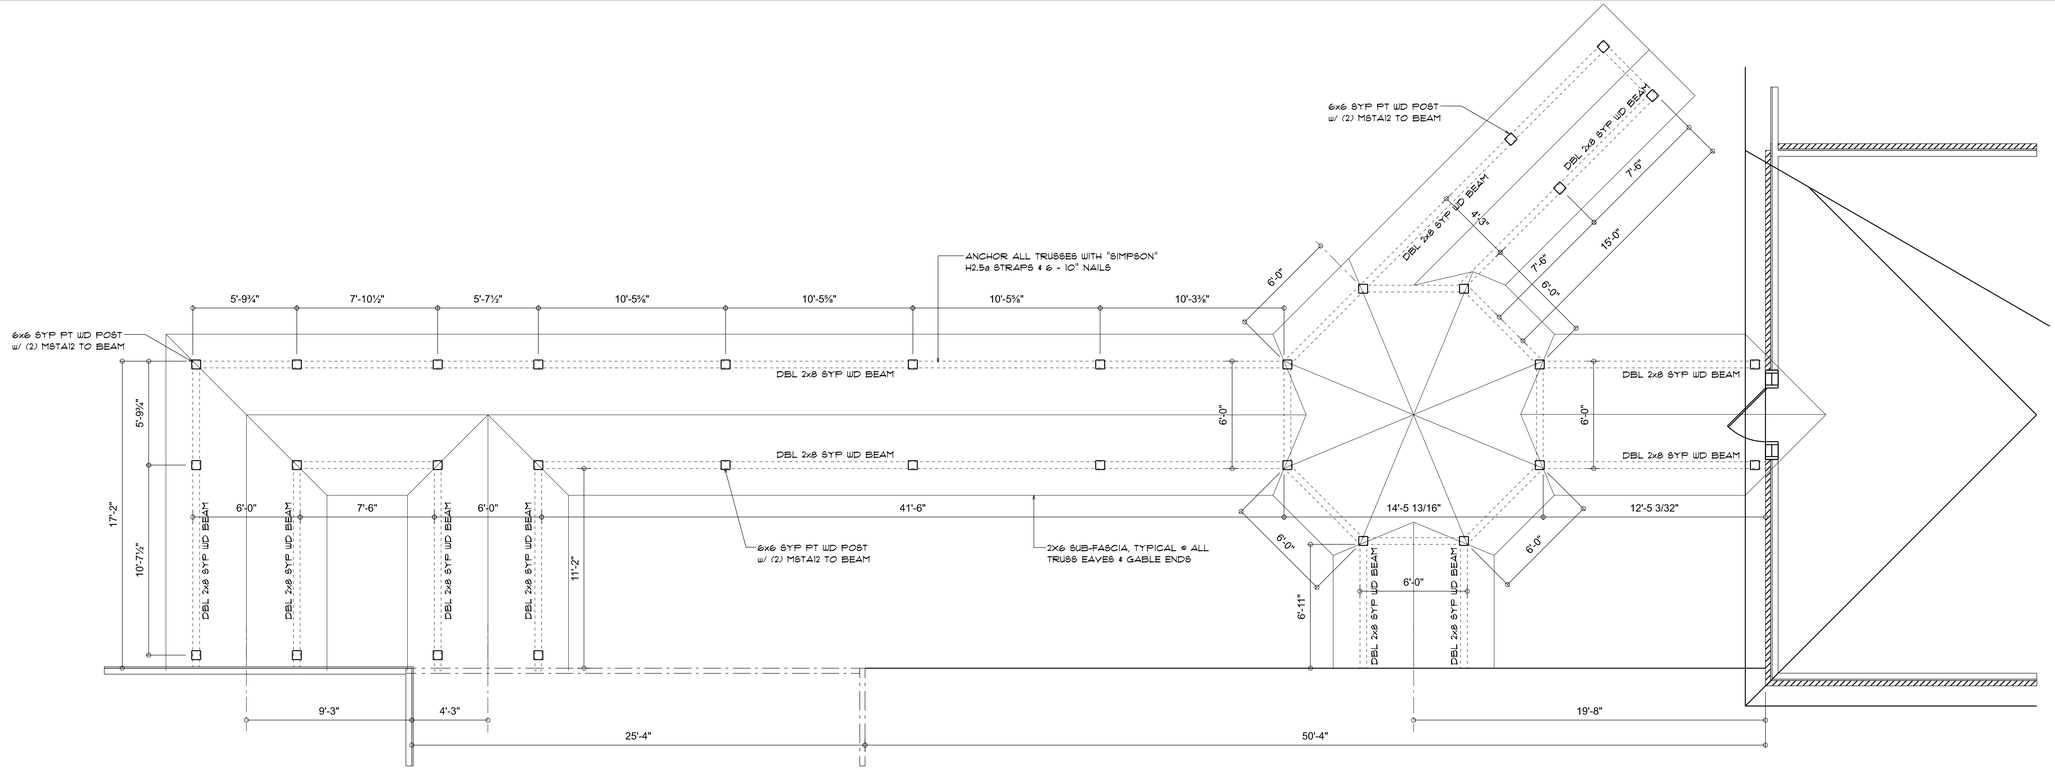

BREEZEWAY ROOF PLAN

SCALE: 1/4" = 1'-0"

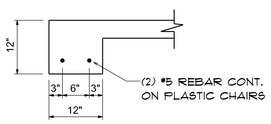

INTERIOR BEARING FT'G

C / S.3

SCALE: 3/4" = 1'-0

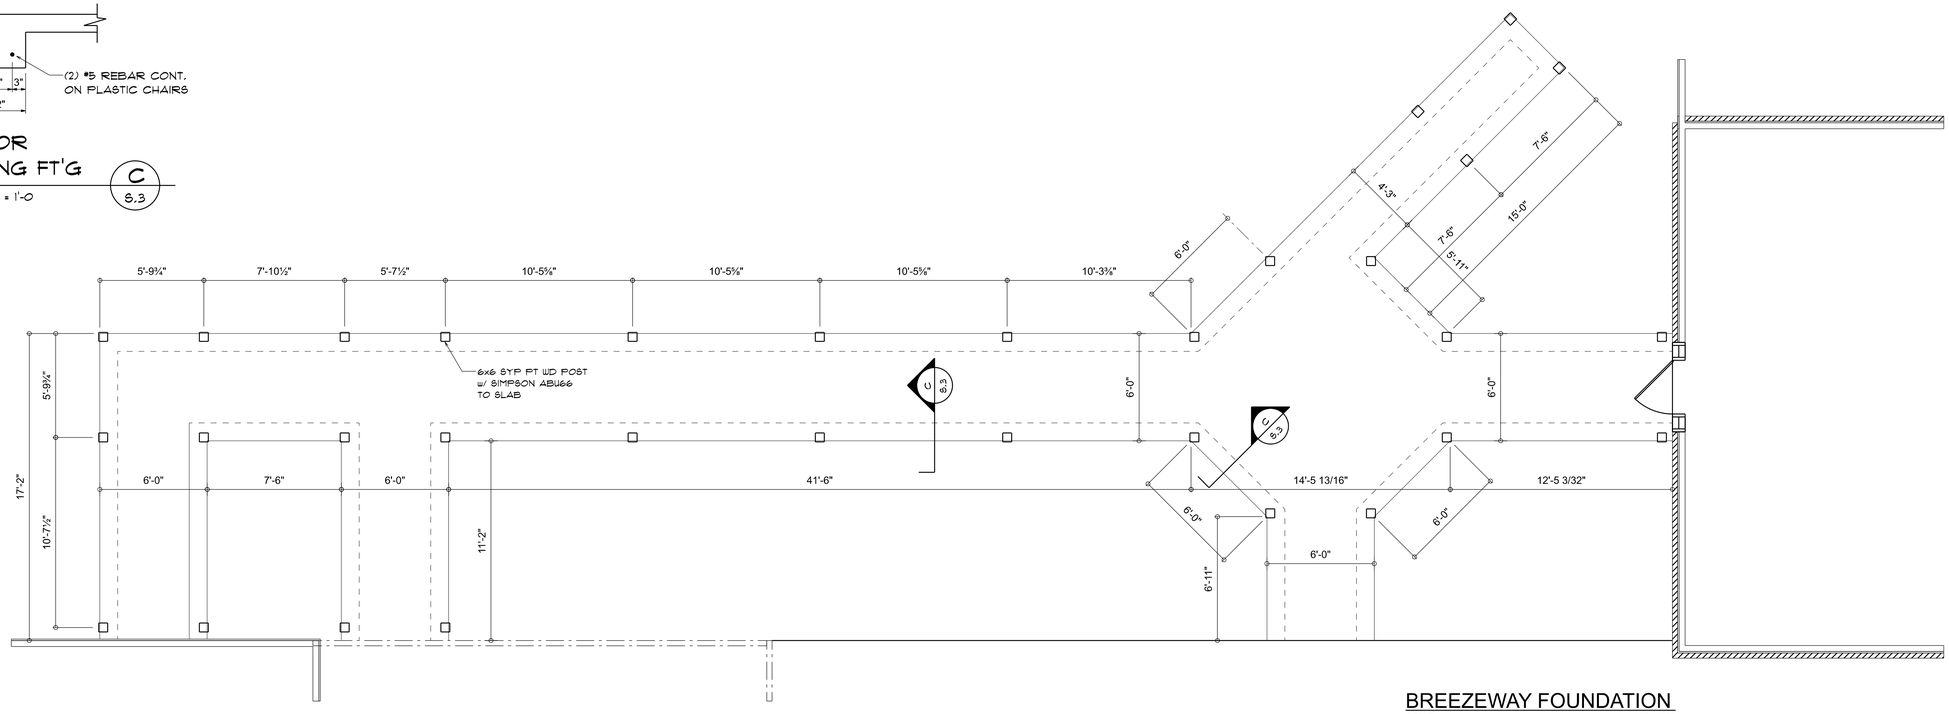

BREEZEWAY FOUNDATION

SCALE: 1/4" = 1'-0"

REVISIONS
Jan. 23rd, 2026

EXISTING HOME RENOVATIONS FOR:

GRAND RESIDENCE

1136 SW SEMINOLE TERR, LAKE CITY, FLORIDA

NICHOLAS PAUL GEISLER ARCHITECT
N.C.A.R.B. Certified
1758 NW Brown Rd.
Lake City, FL 32055

SHEET NUMBER

S.3

OF 5 SHEETS

Nicholas Geisler

Digitally signed by Nicholas Geisler
Date: 2026.01.27 14:53:46 -05'00'

AR0007005