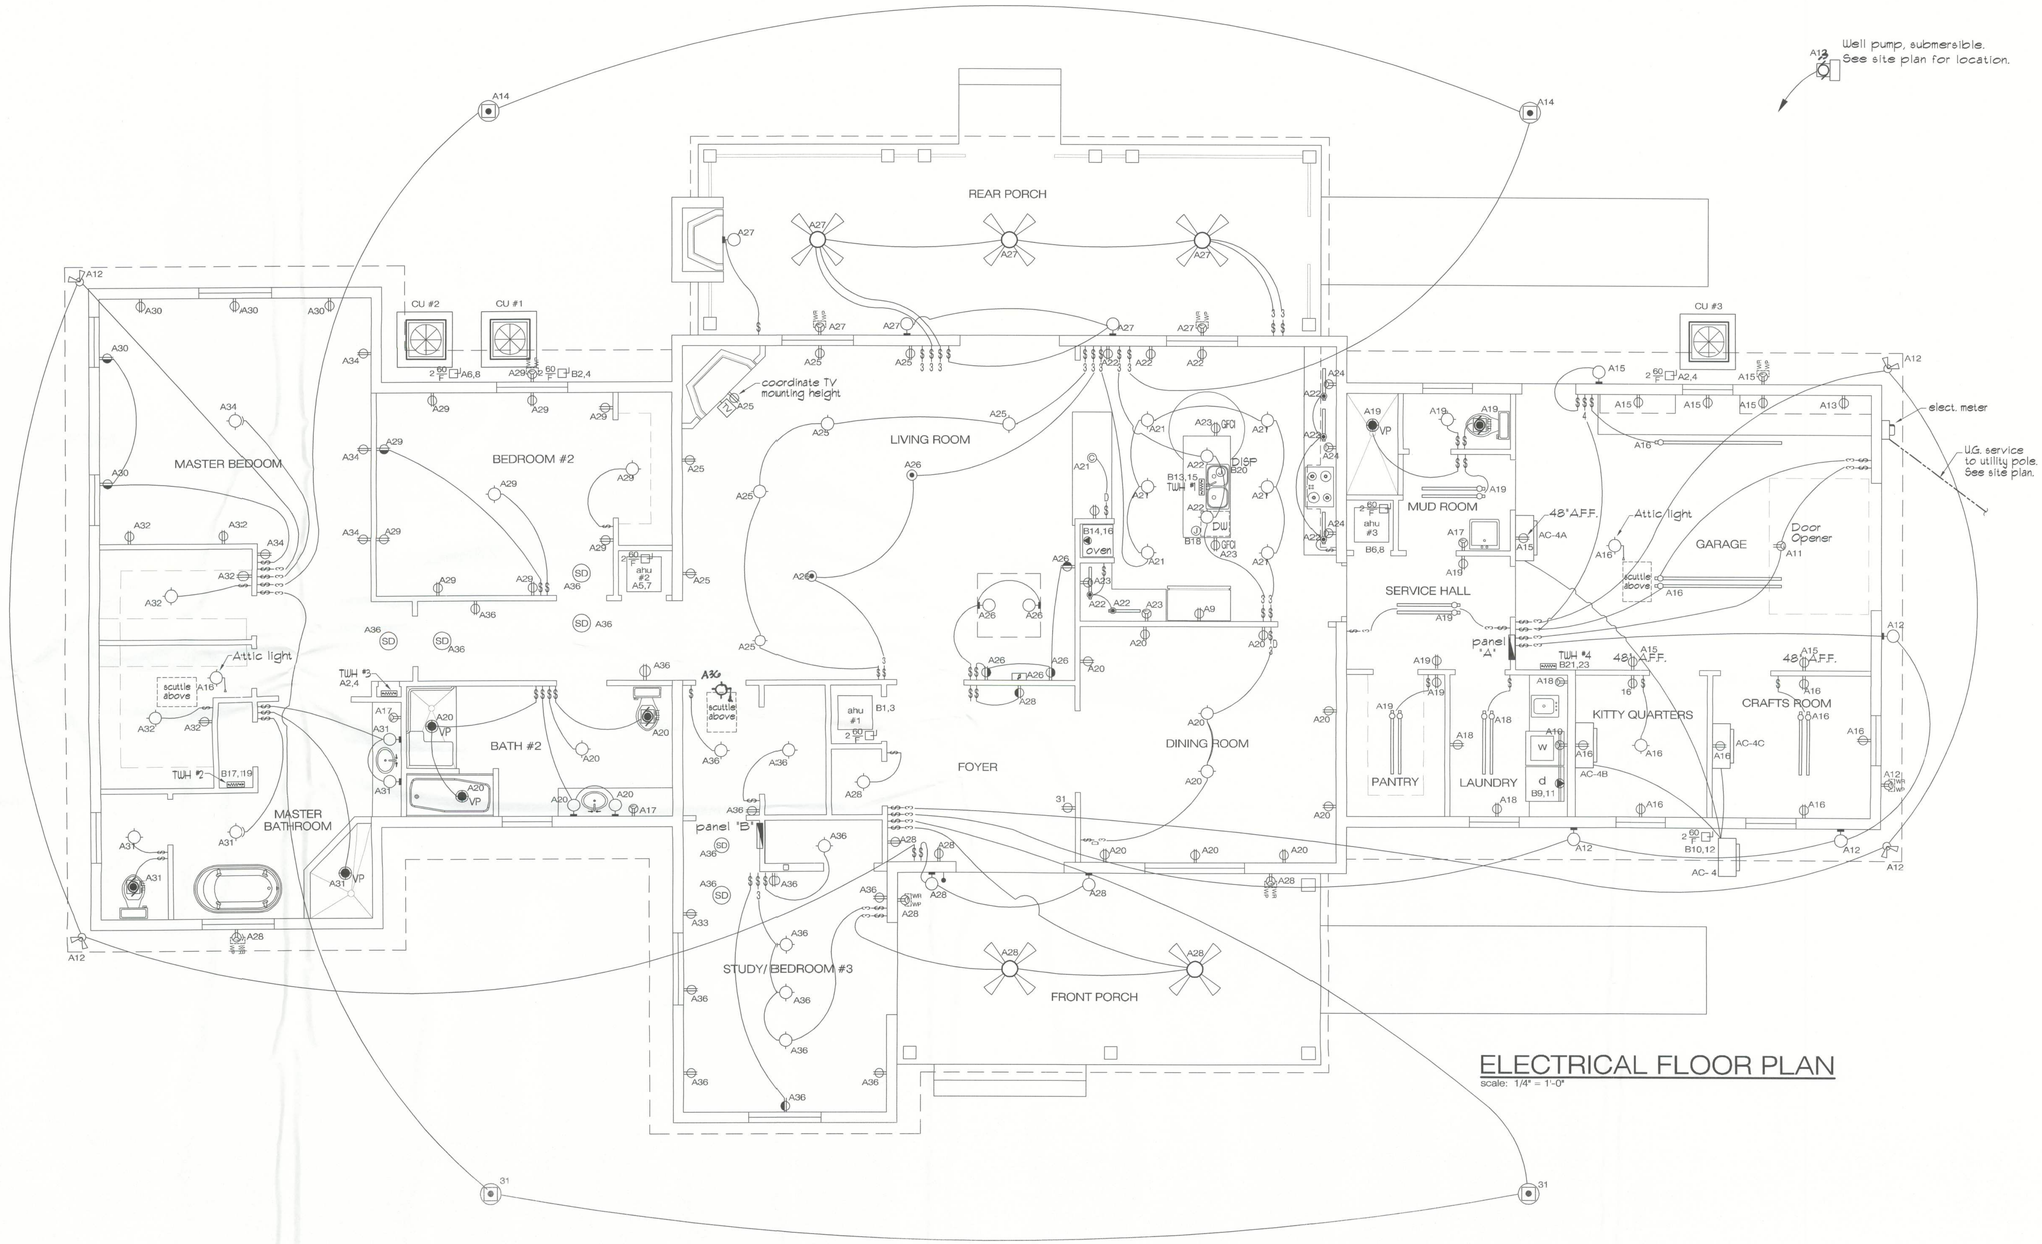

ELECTRICAL FLOOR PLAN

scale: 1/4" = 1'-0"

PORFIRI ARCHITECTURE & CONSULTING

Florida Licenses: AR0008515 / AA26001883
5794 Bird Road, # 225 Miami, Florida 33155
Tel 305.665.5500 / Fax 305.665.5800

seal:

12-27-11

consultants:

Copyright notice:

All graphic and written material appearing herein are instruments of the Architect's service for use on this project, and are protected under the Architectural Works Copyright Protection Act of 1990. The material may not be duplicated, used, repeated or disclosed without the prior written consent of John R.F. Porfiri, Architect.
© 2010 John R.F. Porfiri, Porfiri Architecture & Consulting, LLC

New Residence for
Mr. & Mrs. Wade Schile
319 Singleton Terrace, Columbia County, Florida

Date: July 14, 2011

Project no.
Drawn: JRFP
Checked: JRFP
Revisions:

Sheet title:
ELECTRICAL FLOOR PLAN

Sheet no.
E100