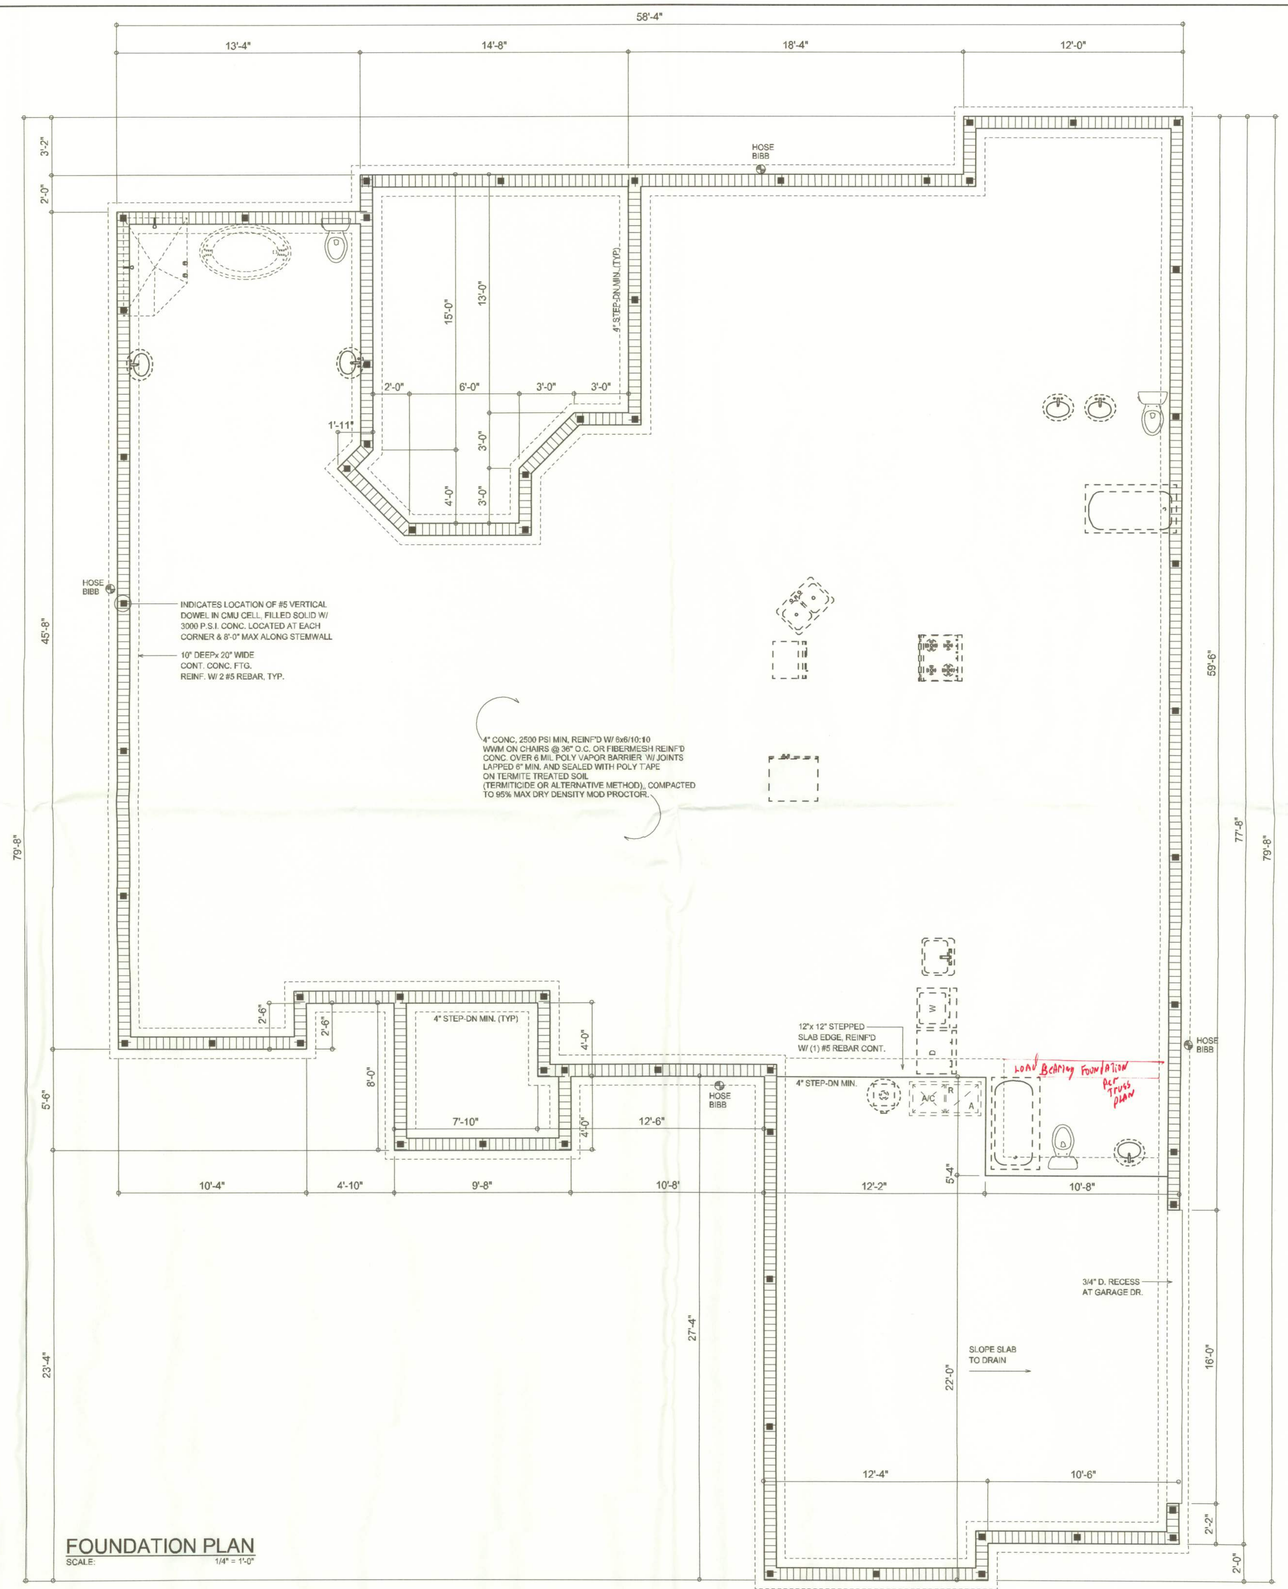

FOUNDATION PLAN
SCALE: 1/4" = 1'-0"

REVISIONS
August 30, 2005

SOFTPLAN
ARCHITECTURAL DESIGN SOFTWARE

FOUNDATION PLAN
SCALE: 1/4" = 1'-0"

A NEW SPEC FOR:
SETH HEITZMAN
PROJECT ADDRESS: LOT 30, SPRING HOLLOW, LAKE CITY, FLORIDA 32055

©WILLIAM MYERS DESIGN
P.O. BOX 1513
LAKE CITY, FL 32056
(386) 758-8406
will@willmyers.net

JOB NUMBER
050814

SHEET NUMBER
A.3
OF 5 SHEETS