REAR WING ROOF VENT SCHEDULE		FBC RES 7TH EDITION (2020) R806.2 NFVA - NET FREE VENTILATED AREA
	ROOF VENTING REQUIRED FOR TYP. ATTIC	
	1,814 SQ. FT. TOTAL / 150 SQ. FT.	=12.09 SQ. FT. NFVA REQUIRED
INTAKE	76 L.F. 16" VENTED SOFFIT @ EAVE x .05 SQ. FT. PER L.F. (GEORGIA PACIFIC VINYL VENT)	=3.8 SQ. FT. NFVA
	28 L.F. 1"X48" OPEN SLITS W/ SCREEN @ FRONT PORCH TO HOUSE EAVE x .08 SQ. FT. PER L.F.	=2.24 SQ. FT. NFVA
EXHAUST	52 LINEAL FEET OF RIDGE VENT @ .118 / S.F. (PROFILEVENT)	=6.14 SQ. FT. NFVA
	TOTAL PROVIDED	=12.18 SQ. FT. NFVA

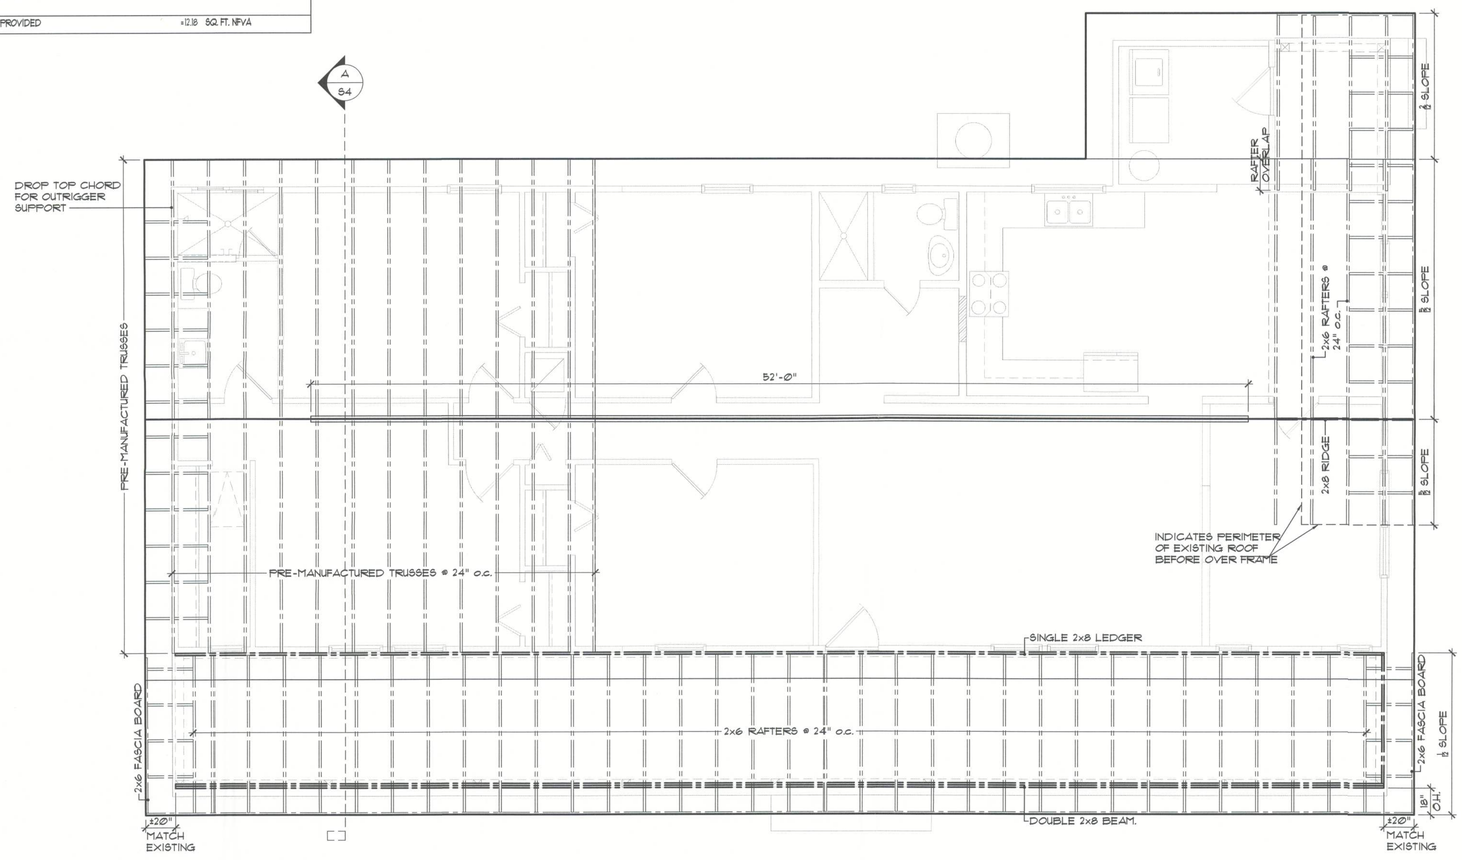

A S3 **Roof Plan**
SCALE: 1/4"=1'-0"

revisions	by

PARRISH ADDITION

151 SE SHADY WAY
LULU, FLORIDA

Seal

GILL ENGINEERING SERVICES, INC
AUTH # 30824
GARY GILL PE #51942
163 SW MIDTOWN PL
LAKE CITY, FL 32025
386-590-1242

GARY GILL LICENSE No 51942 STATE OF FLORIDA PROFESSIONAL ENGINEER

8/5/22

job no	PARRISH
drawn by	DA
checked	DA
date	08/03/22
scale	AS NOTED
drawing no.	S3

The Final Plan Inc. reserves its common law copyrights. These plans and designs are not to be reproduced for a purpose other than the completion of this project without written consent from The Final Plan, Inc.