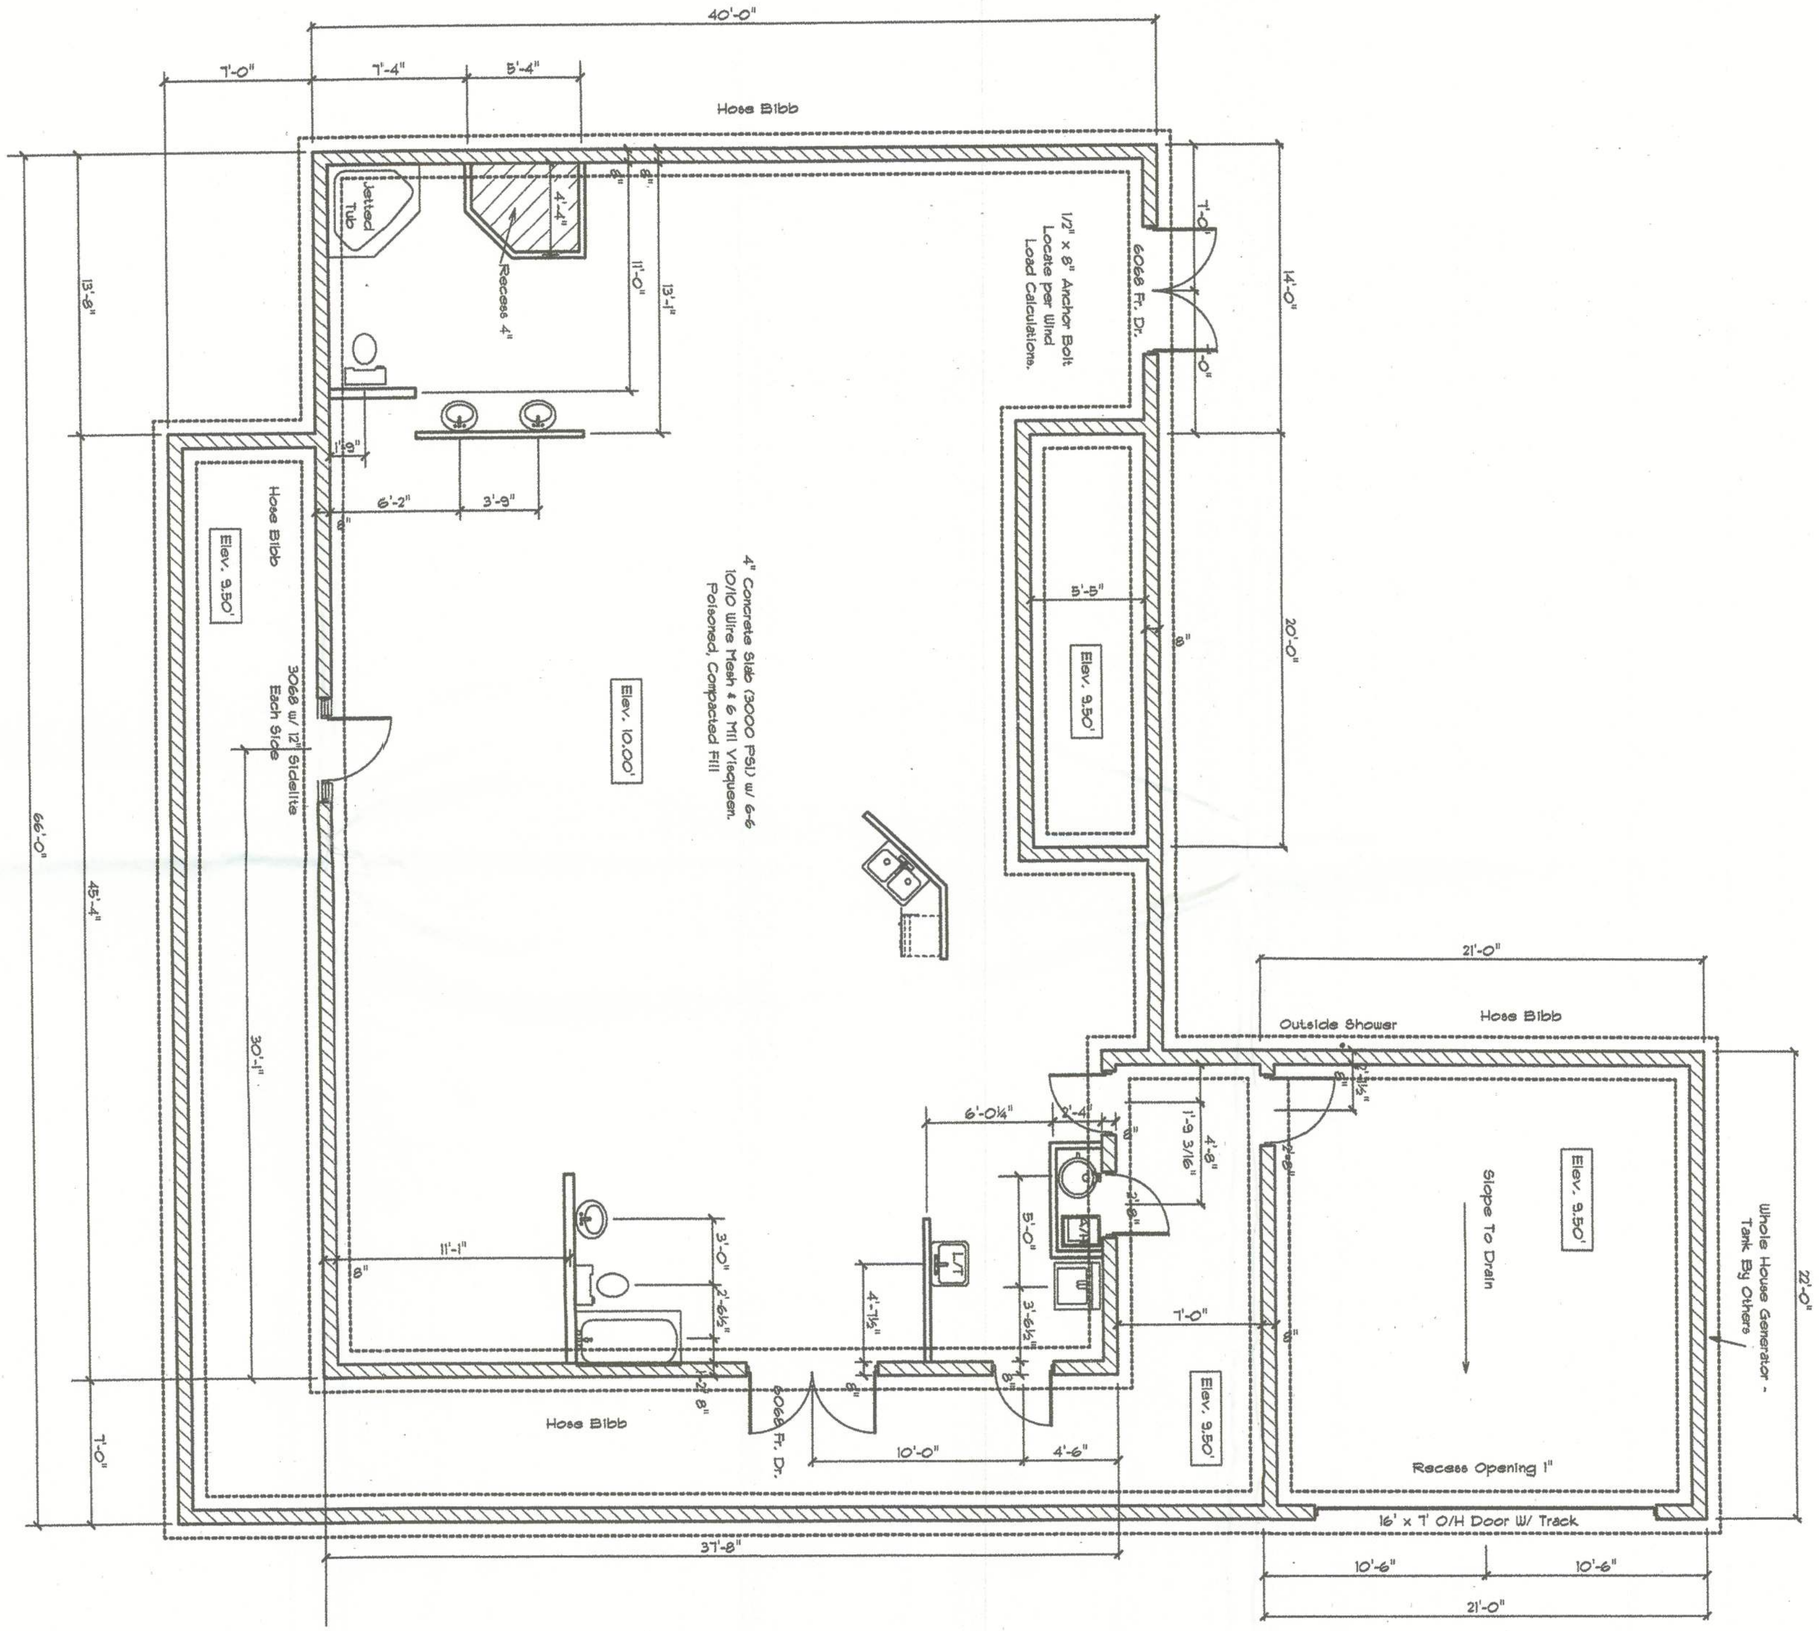

FOUNDATION LAYOUT