


6/12 PITCH - 18" OH

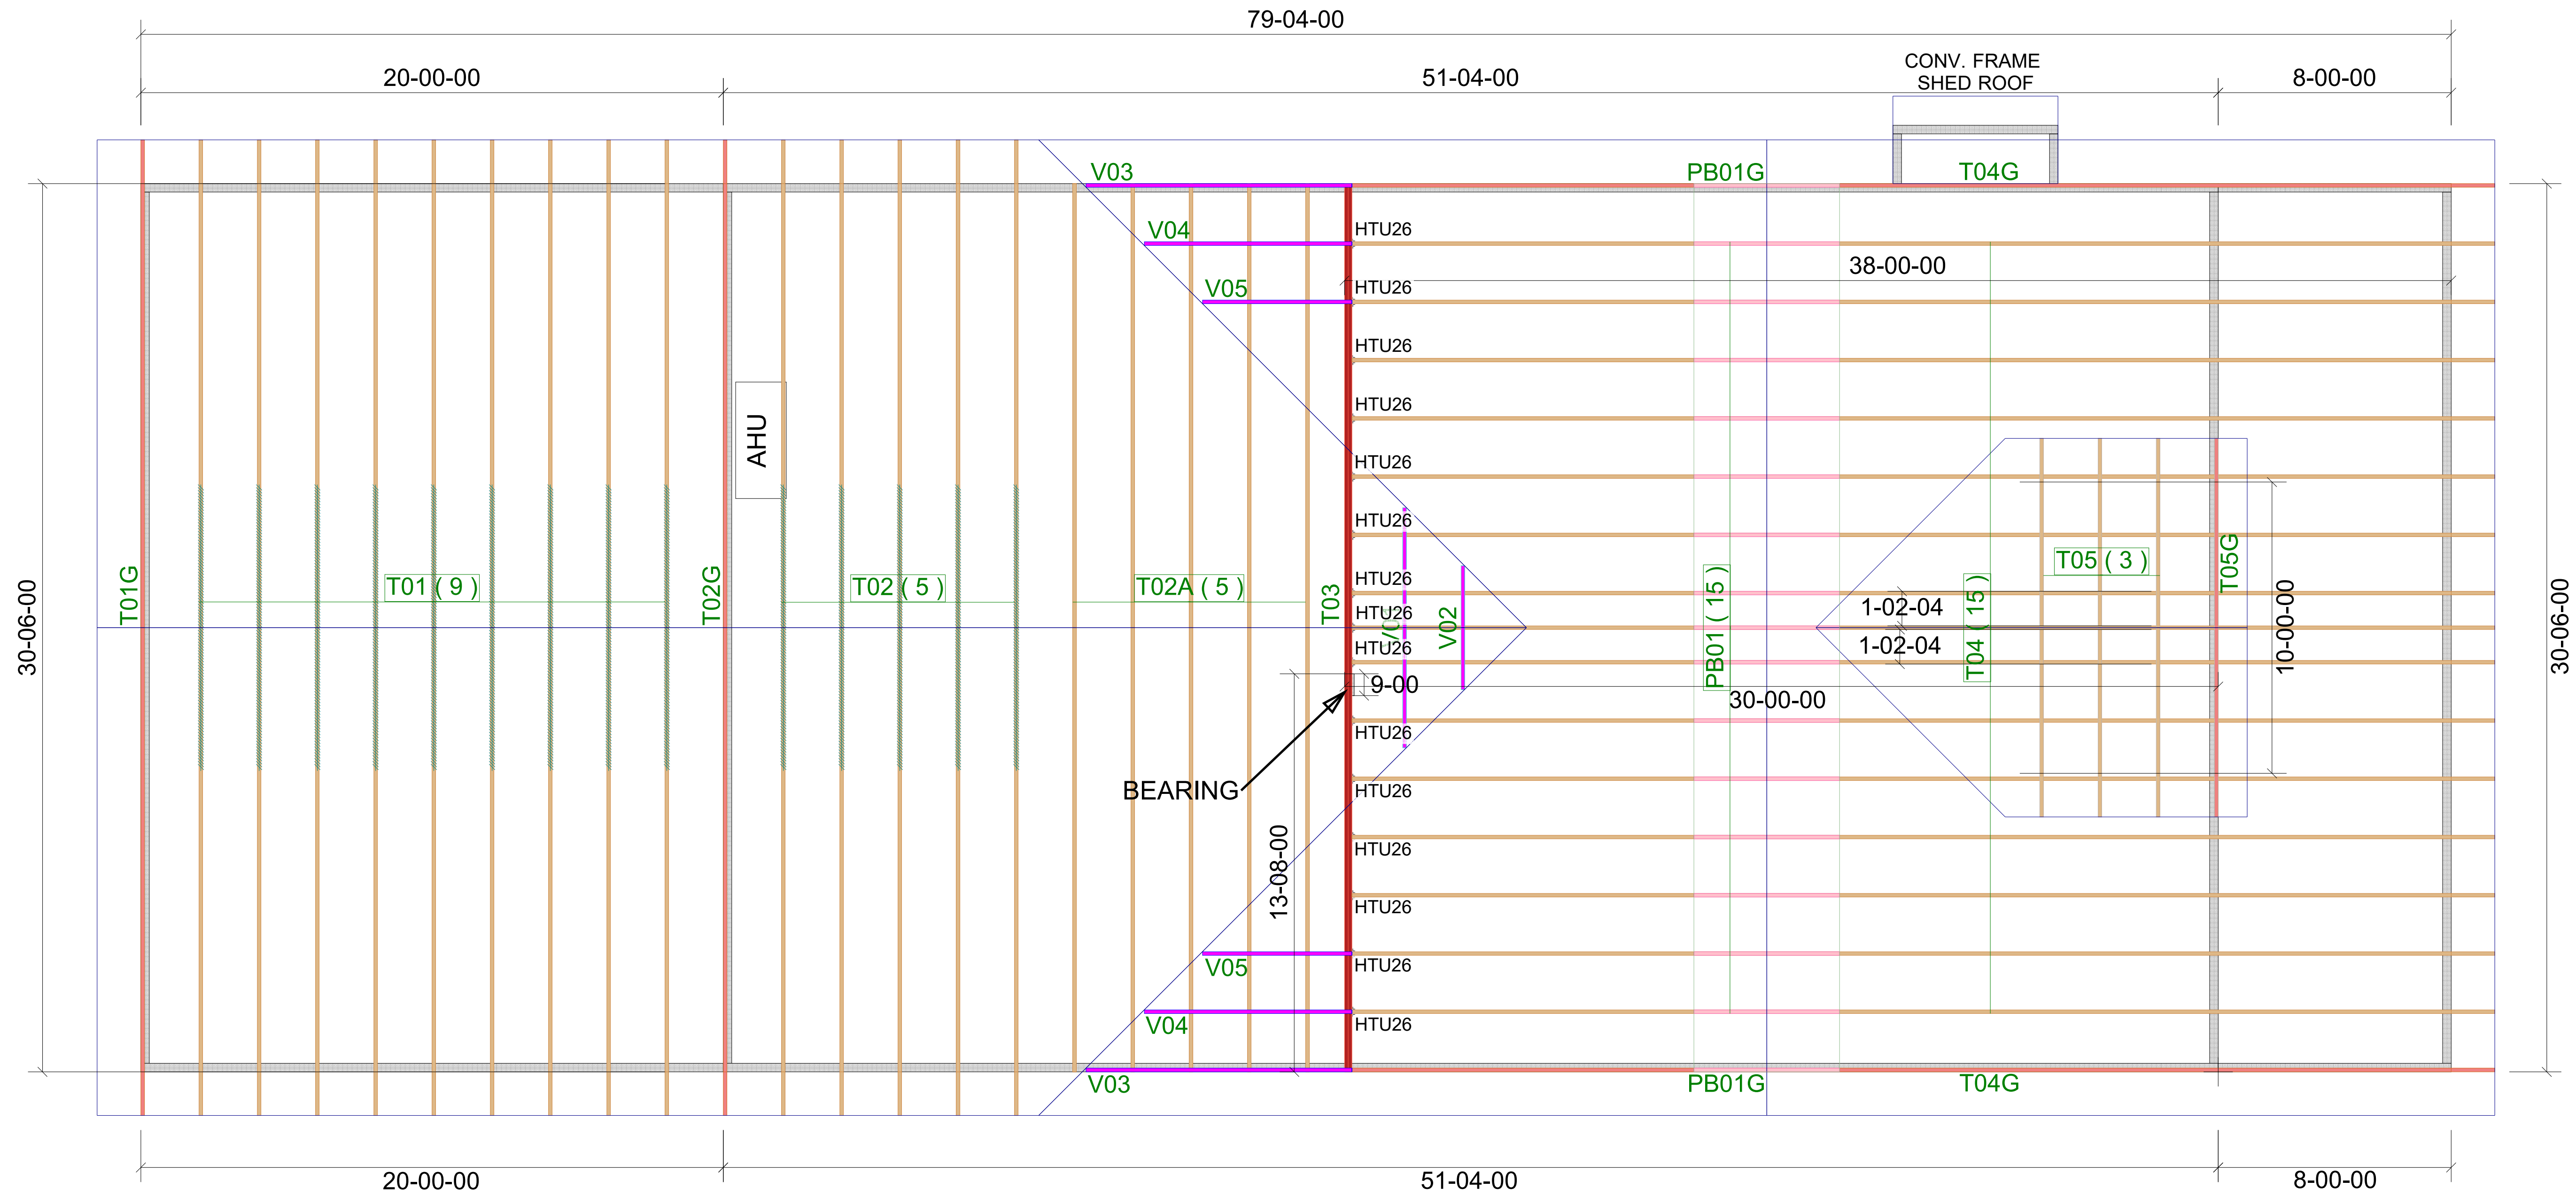

WARNING
Backcharges Will Not Be Accepted
Regardless of Fault Without Prior
Notification By Customer Within 48
Hours And Investigation By
Builders FirstSource.
NO EXCEPTIONS.

IMPORTANT

**This Drawing Must Be Approved And
Returned Before Fabrication Will
Begin. For Your Protection Check All
Dimensions And Conditions Prior To
Approval Of Plan.
SIGNATURE BELOW INDICATES ALL
NOTES AND DIMENSIONS HAVE
BEEN ACCEPTED.**

By _____ Date _____

FINAL LAYOUT FOR PRODUCTION

Initial: _____ Date: _____
Requested Delivery Date: _____

ROOF LOADING: TCLL: 20.0 lb/ft² TC DL: 10.0 lb/ft² BCLL: 0.0 lb/ft² BCDL: 10.0 lb/ft² DURATION: 1.25	FLOOR LOADING: TCLL: 40.0 lb/ft² TC DL: 10.0 lb/ft² BCLL: 0.0 lb/ft² BCDL: 5.0 lb/ft² DURATION: 1.00
5 PSF TCDL + 5 PSF BCDL USED TO RESIST UPLIFT WIND ASCE_HYBRID_22 ENCLOSED EXPOSURE CATEGORY SuburbanAreas OCCUPANCY CATEGORY WIND LOAD 130 mph WIND IMPORTANCE FACTOR 1.00	

ROOF PITCH: 6/12
CEILING PITCH: 3/12
TOP CHORD SIZE: 2 X 4
BOTTOM CHORD SIZE: 2 X 4
OVERHANG LENGTH: 18"
END CUT: PLUMB
CANTILEVER: N/A
TRUSS SPACING: 24"
BUILDING CODE: FBC 2023

BEARING HEIGHT SCHEDULE

BUILDER:

ANDREW PICKLO

MODEL:	PICKLO RES
--------	------------

ELEV:	
-------	--

ADDRESS:	NEED ADDRESS
----------	--------------

LOT / BLOCK:	N/A
--------------	-----

SUBDIVISION:	PICKLO RES
---------------------	-------------------

CITY:	Lake City
-------	-----------

DRAWN BY:	Holloway, Kim
------------------	----------------------

JOB # :	5251710
---------	---------

DATE:	7/20/2026	SCALE:	N.T.S.
--------------	------------------	---------------	---------------

REVISIONS:

