



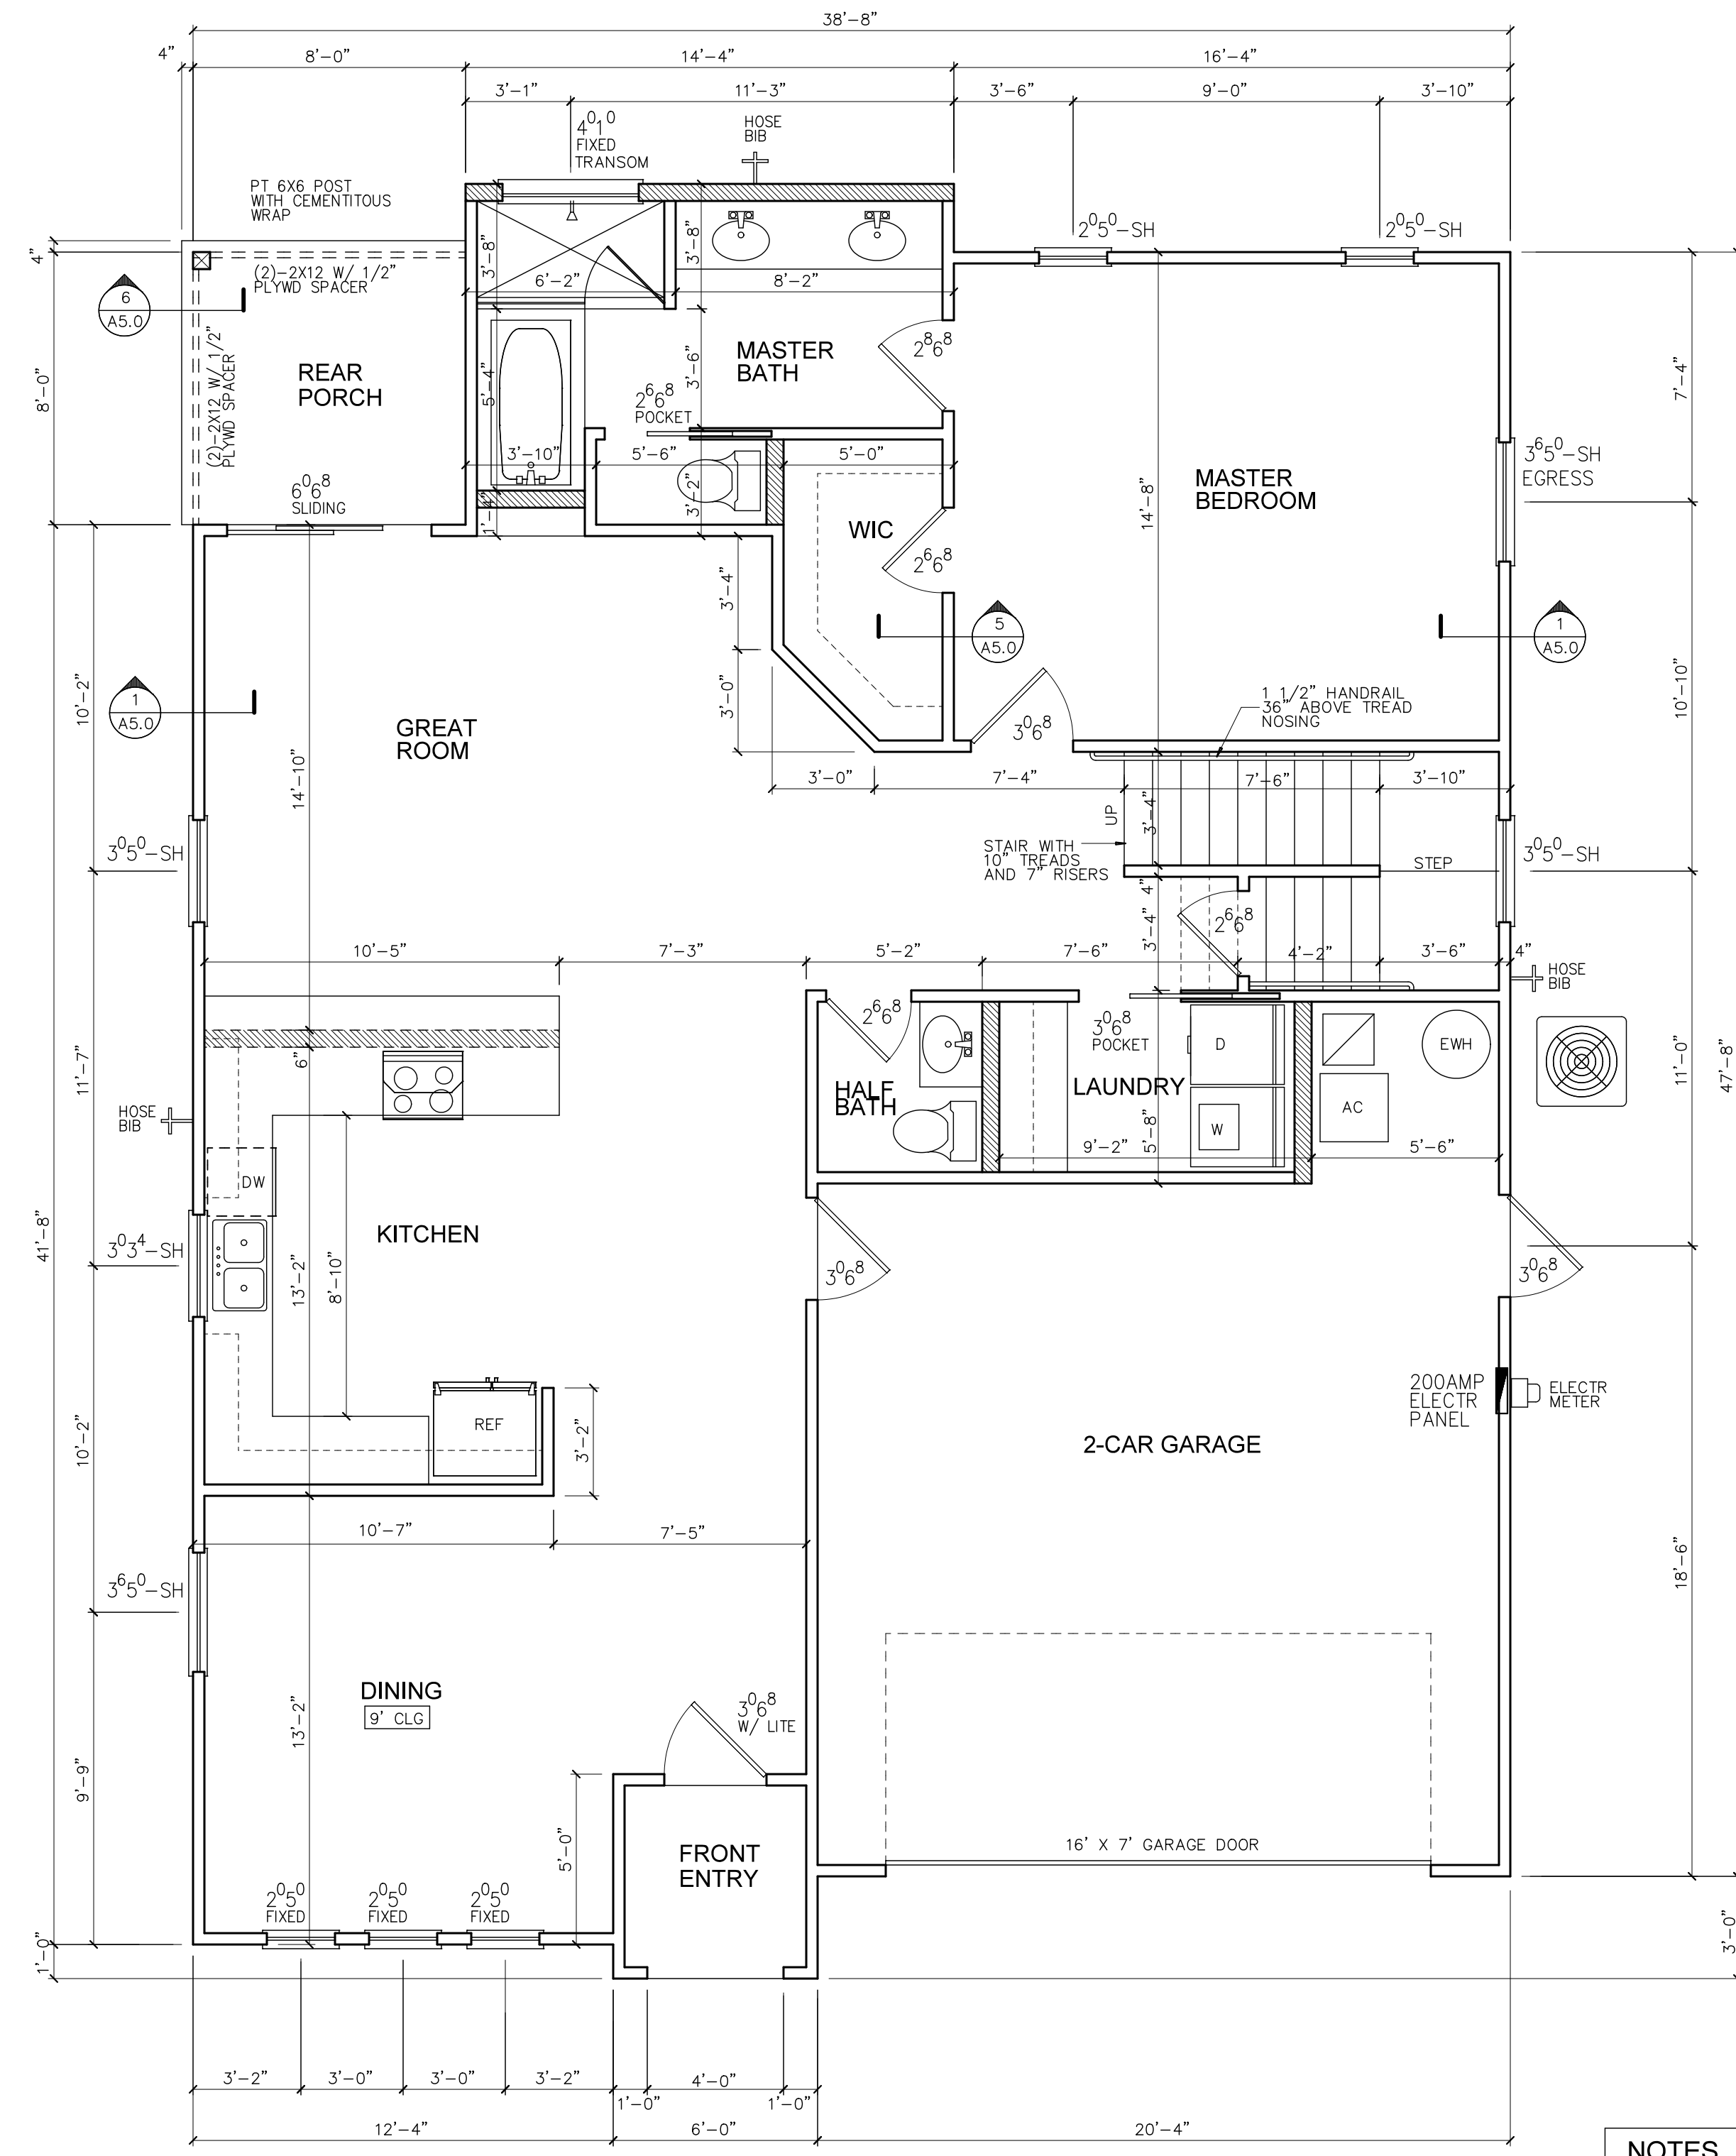

LEGEND	
	8" CMU WALL
	2X6 WOOD STUD WALL
	2X4 WOOD STUD WALL
	STONE VENEER

- NOTES**
- ALL DIMENSIONS ARE TO ROUGH OPENING. FINAL ROUGH OPENING DIMENSIONS SHALL BE DETERMINED BY ACTUAL DOORS AND WINDOWS USED.
 - CONTRACTOR TO CONTACT THE ARCHITECT WITH ANY DISCREPANCIES BEFORE WORK IS PERFORMED. CONTRACTOR TO VERIFY ALL DIMENSIONS WITH TRUSS LAYOUT AND BEARINGS.
 - PROVIDE DUROCK ON WALLS AT ALL WET AREAS INCLUDING ALL SHOWER AND TUB AREAS.
 - PROVIDE SAFETY GLASS AT ALL SHOWER ENCLOSURES, DOORS WITH GLAZING, STAIR RAILING, AND WINDOWS WITHIN 24" OF DOORS.

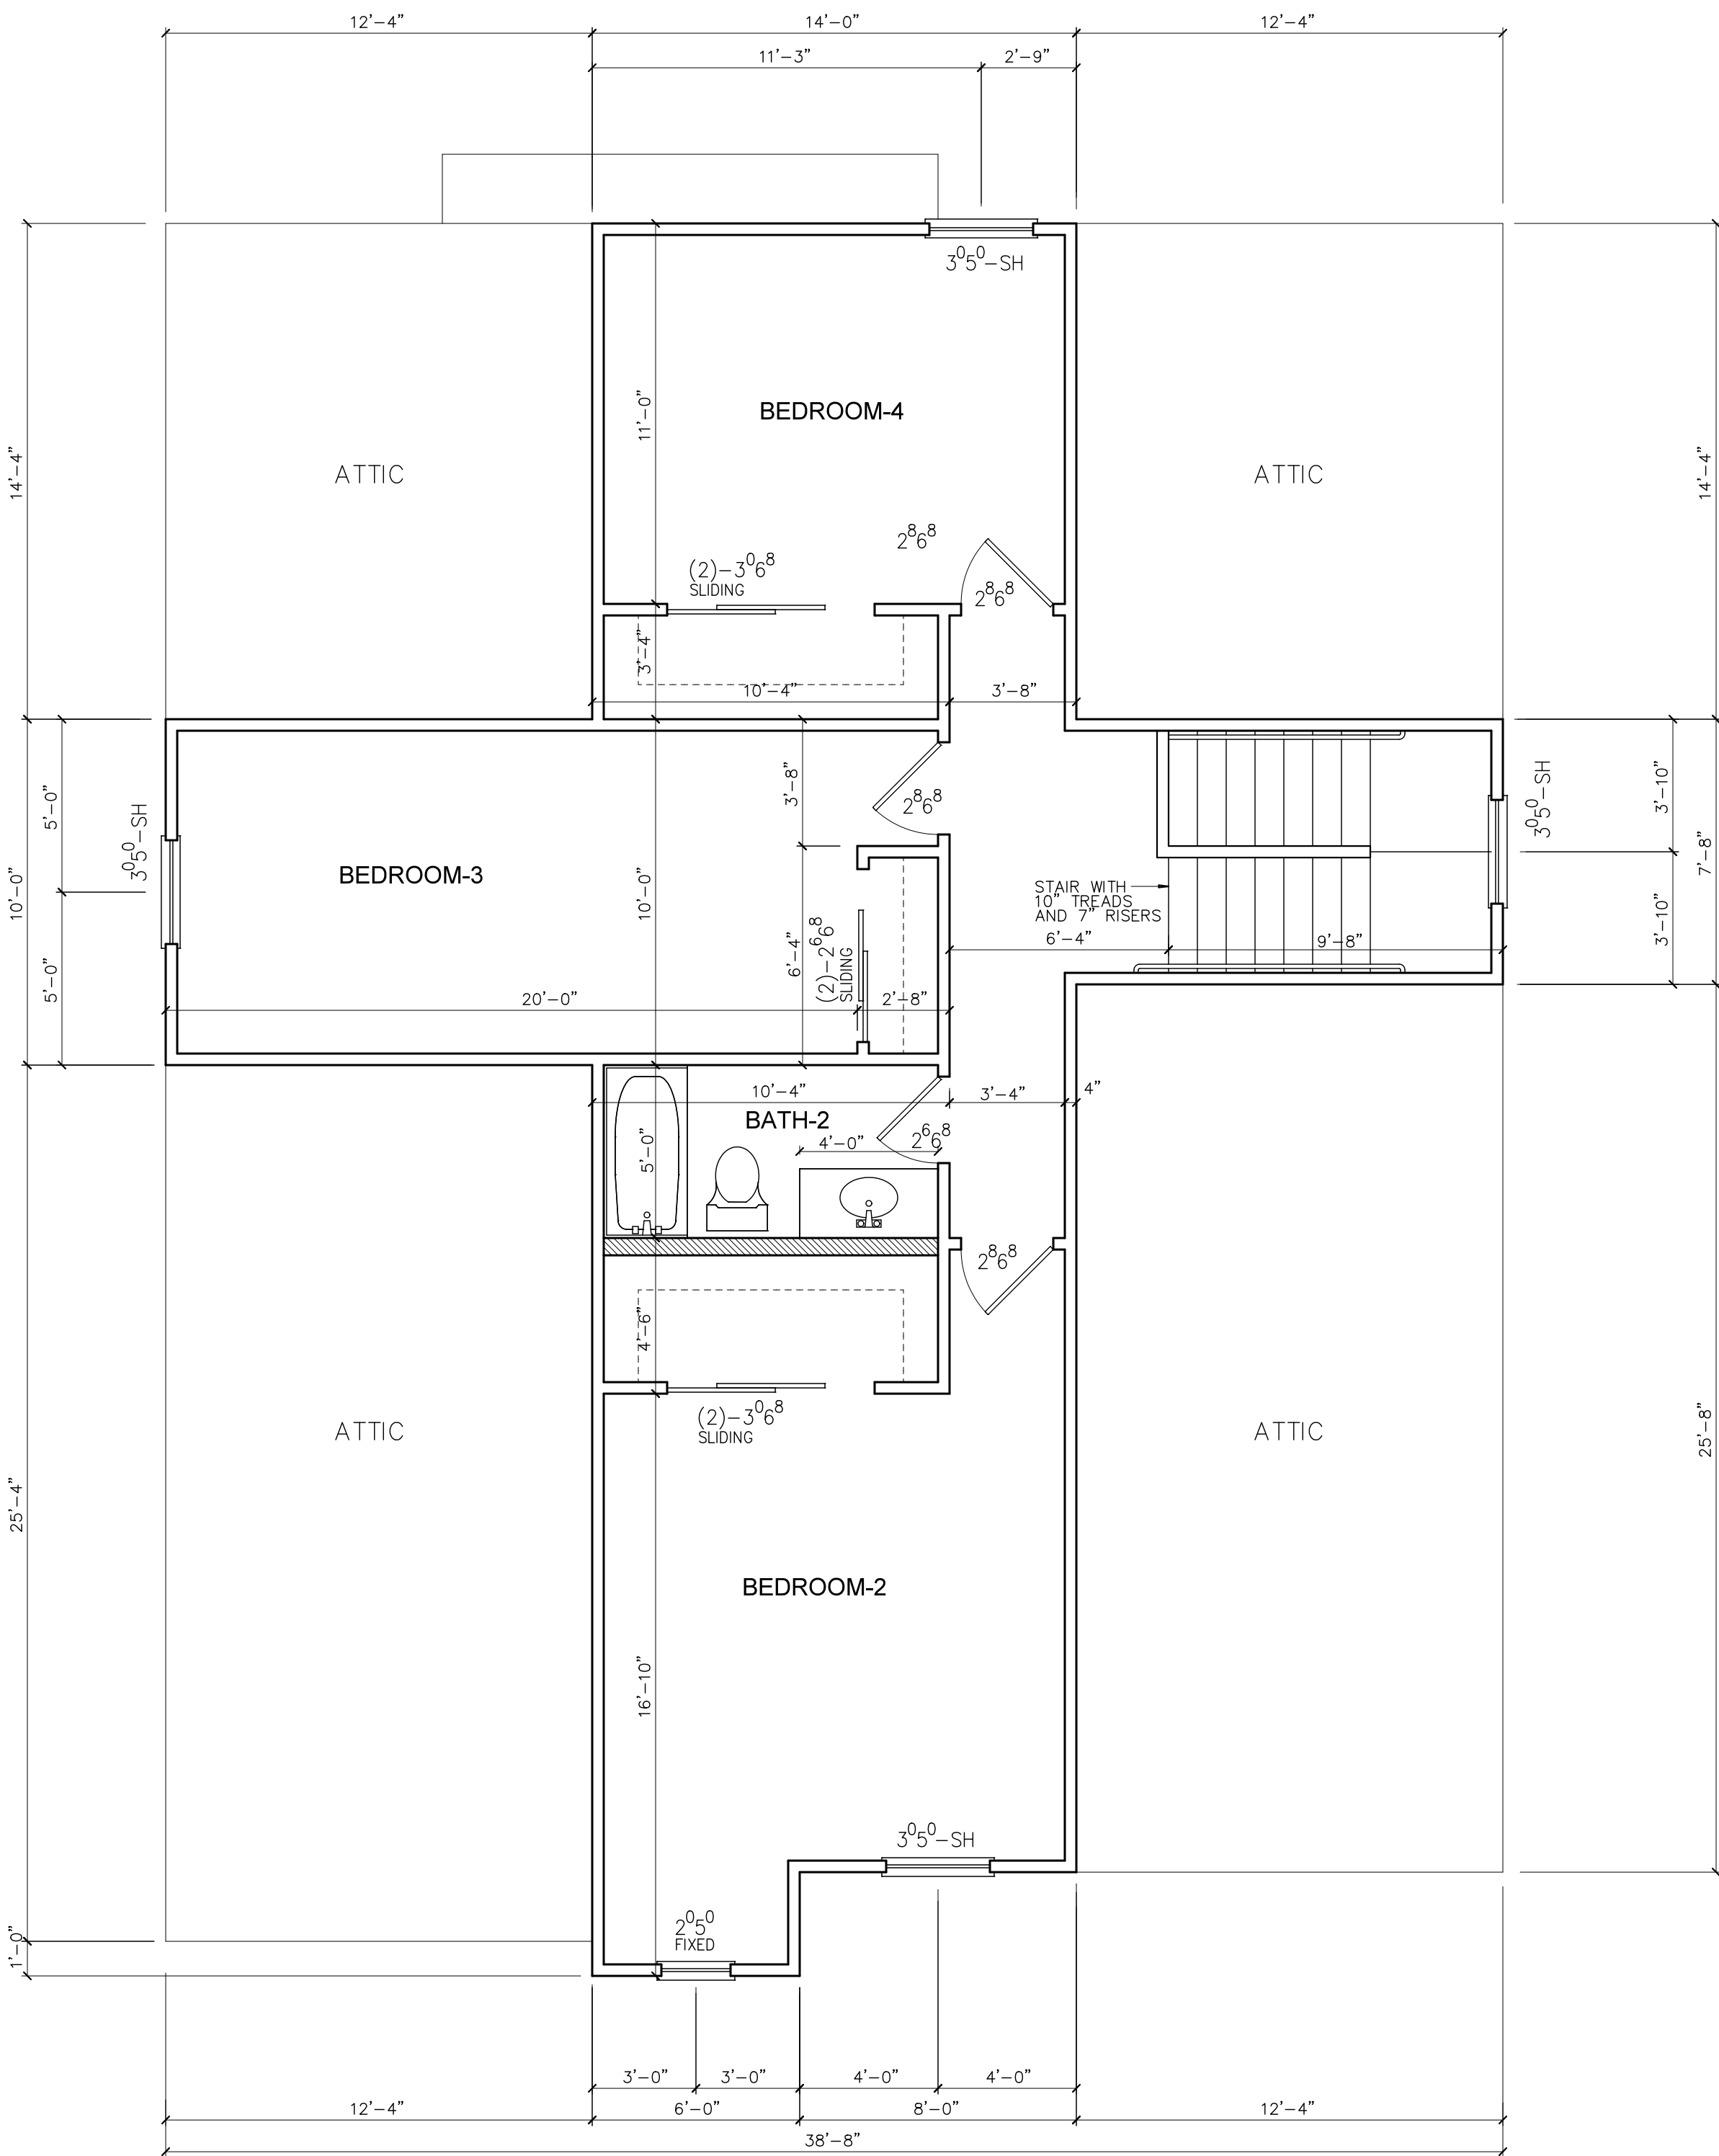

Digitally signed
by Joshua
Shatkin
Date: 2026.06.29
14:05:33 -04'00'