



MARK R. AKIN
PE - 0059242

ELECTRICAL FLOOR PLAN -
LIGHTING

DRAWN BNH
CHECKED MTR
DATE 02/07/12
CAD 3702060/CD

REVISIONS


FILE NO. 3702.060
SHEET

E1.11

Bld Documents



M&A Project No. 11238
Moses & Associates, Inc. Consulting Engineers
2209 NW 40th Terrace, Ste A Gainesville, FL 32605
352-372-1911
f 352-372-0186
FL License EB-0003097
moses-eng.com

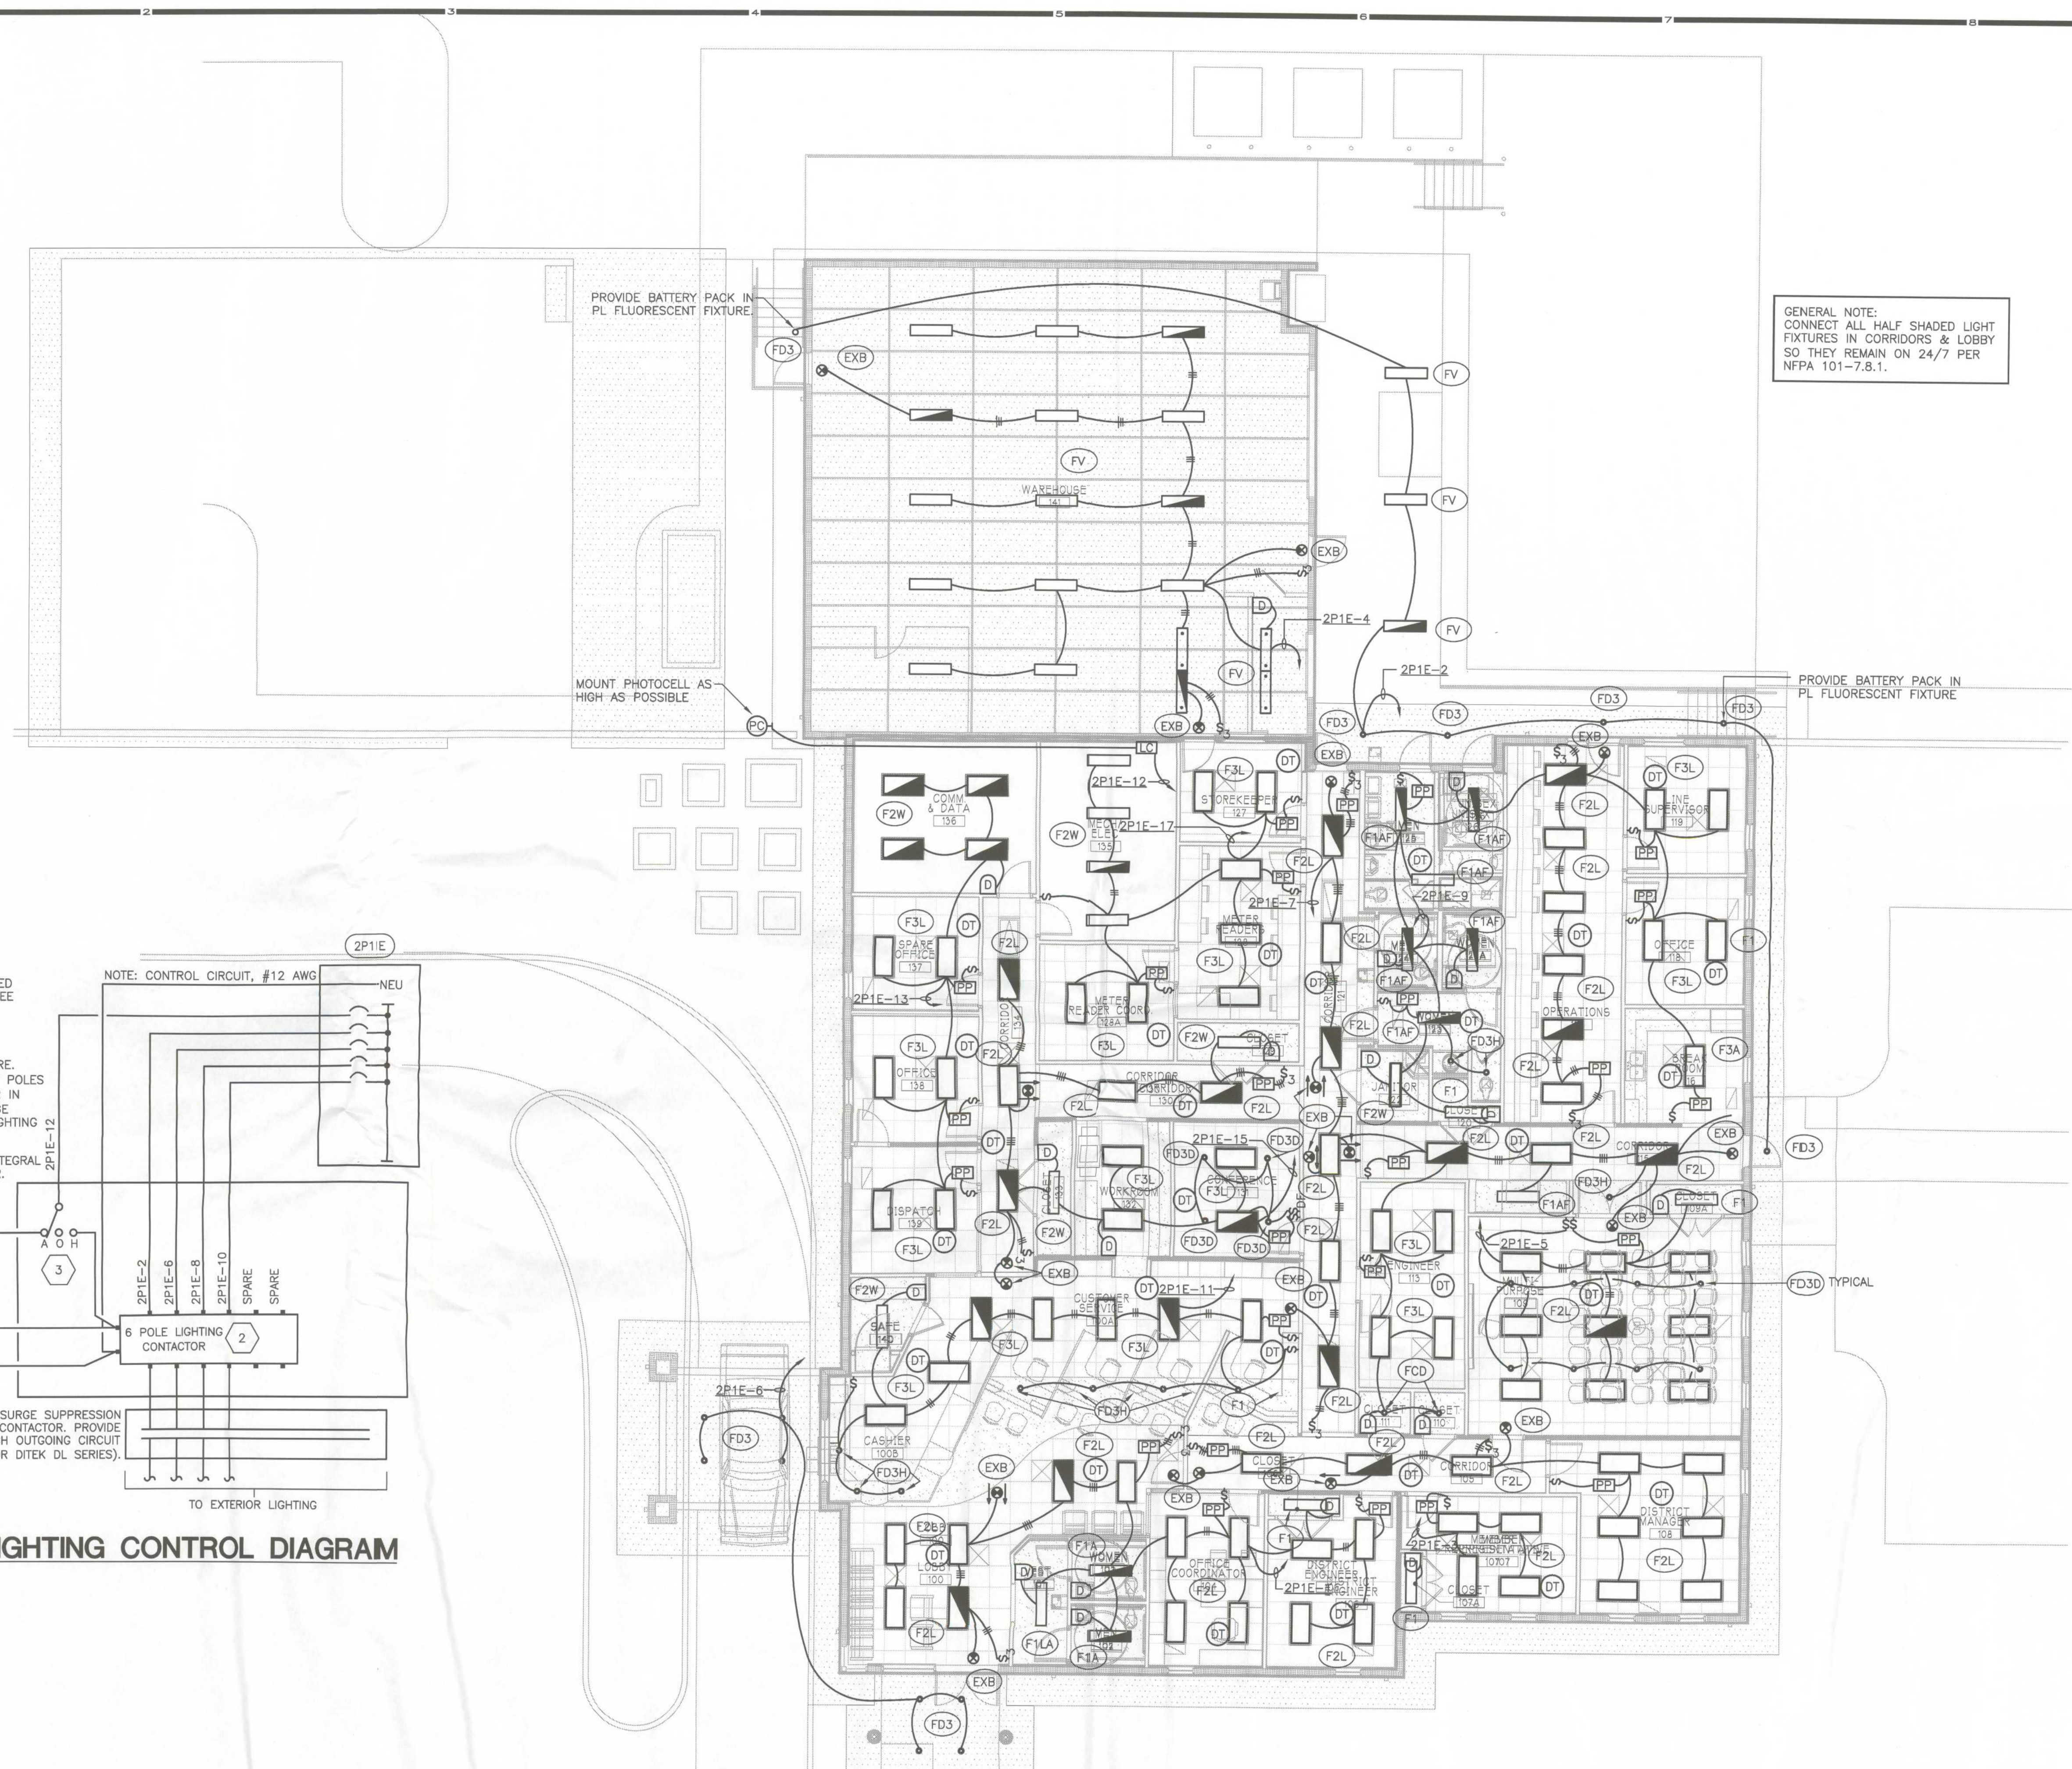


GENERAL NOTE:
CONNECT ALL HALF SHADED LIGHT
FIXTURES IN CORRIDORS & LOBBY
SO THEY REMAIN ON 24/7 PER
NFPA 101-7.8.1.

PROVIDE BATTERY PACK IN
PL FLUORESCENT
FIXTURE

MOUNT PHOTOCELL AS
HIGH AS POSSIBLE

PROVIDE BATTERY PACK IN
PL FLUORESCENT
FIXTURE

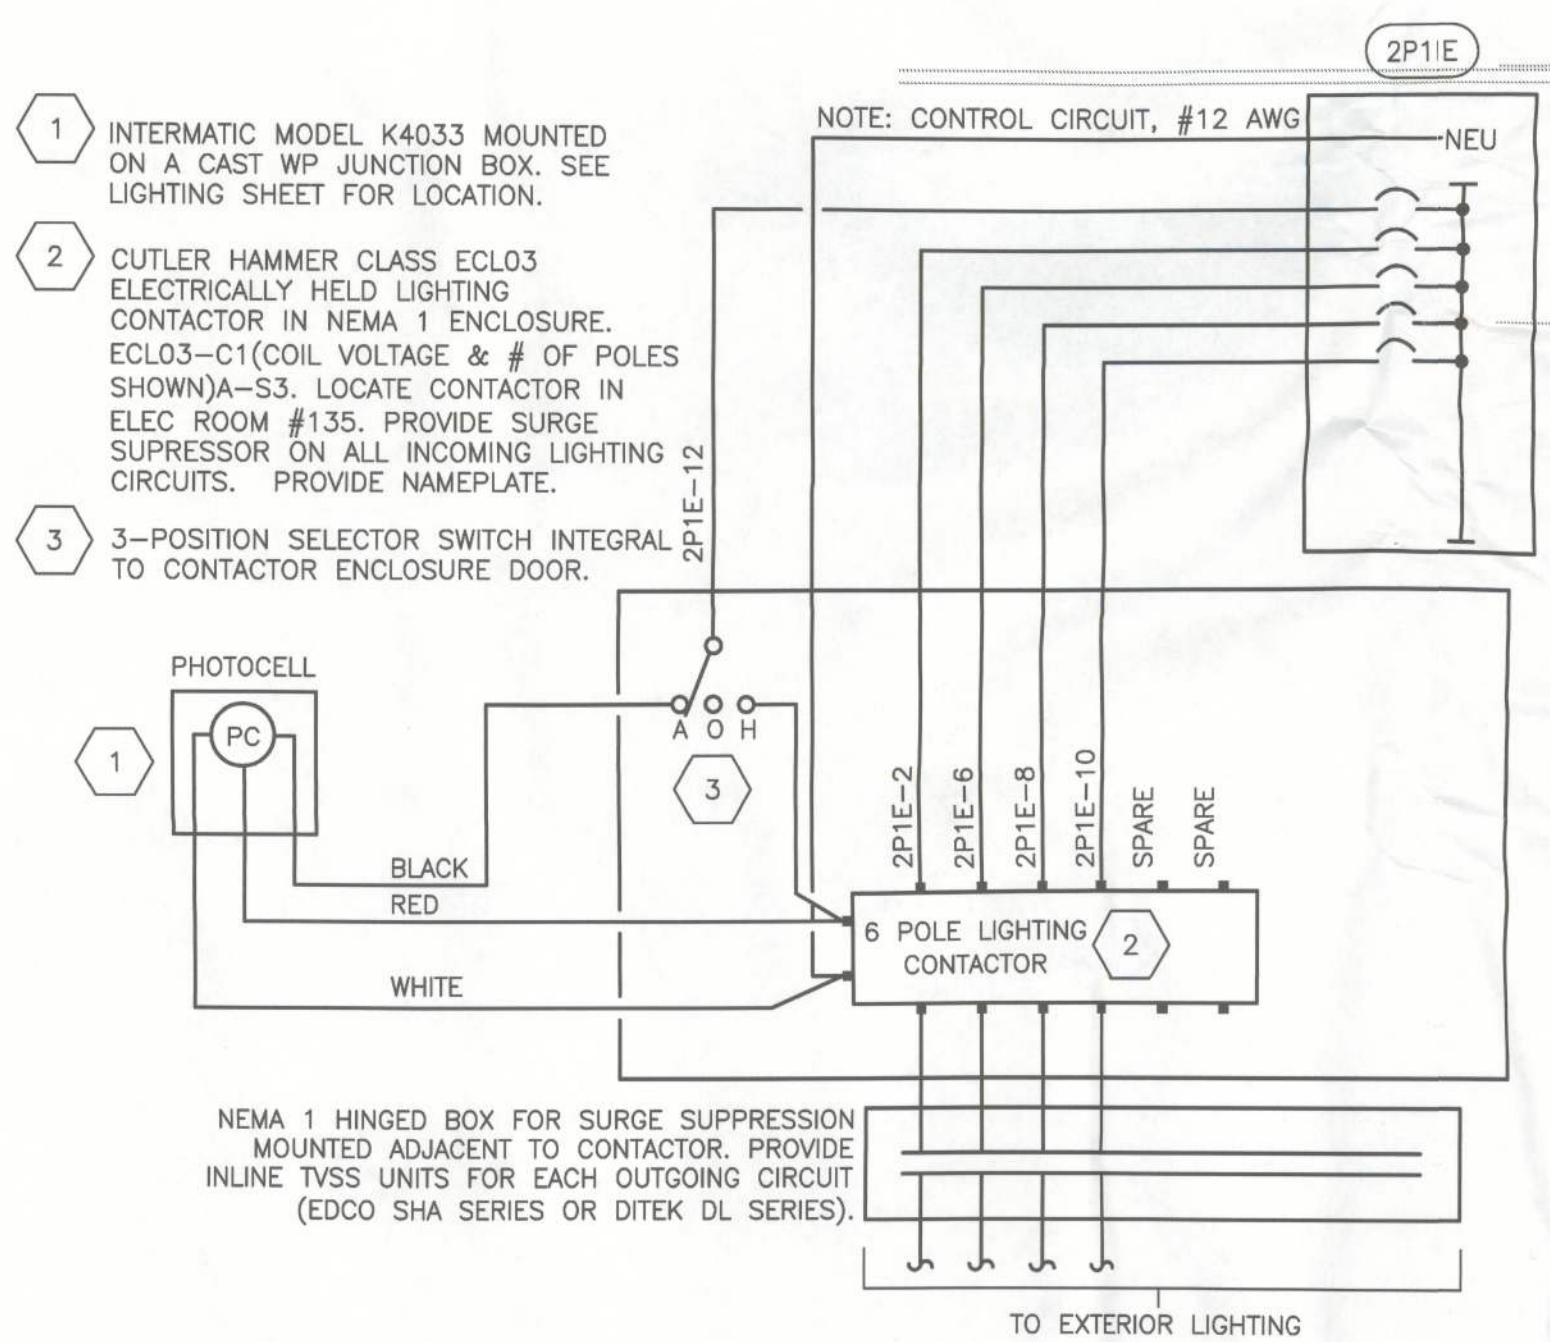

EXTERIOR LIGHTING CONTROL DIAGRAM
NOT TO SCALE