
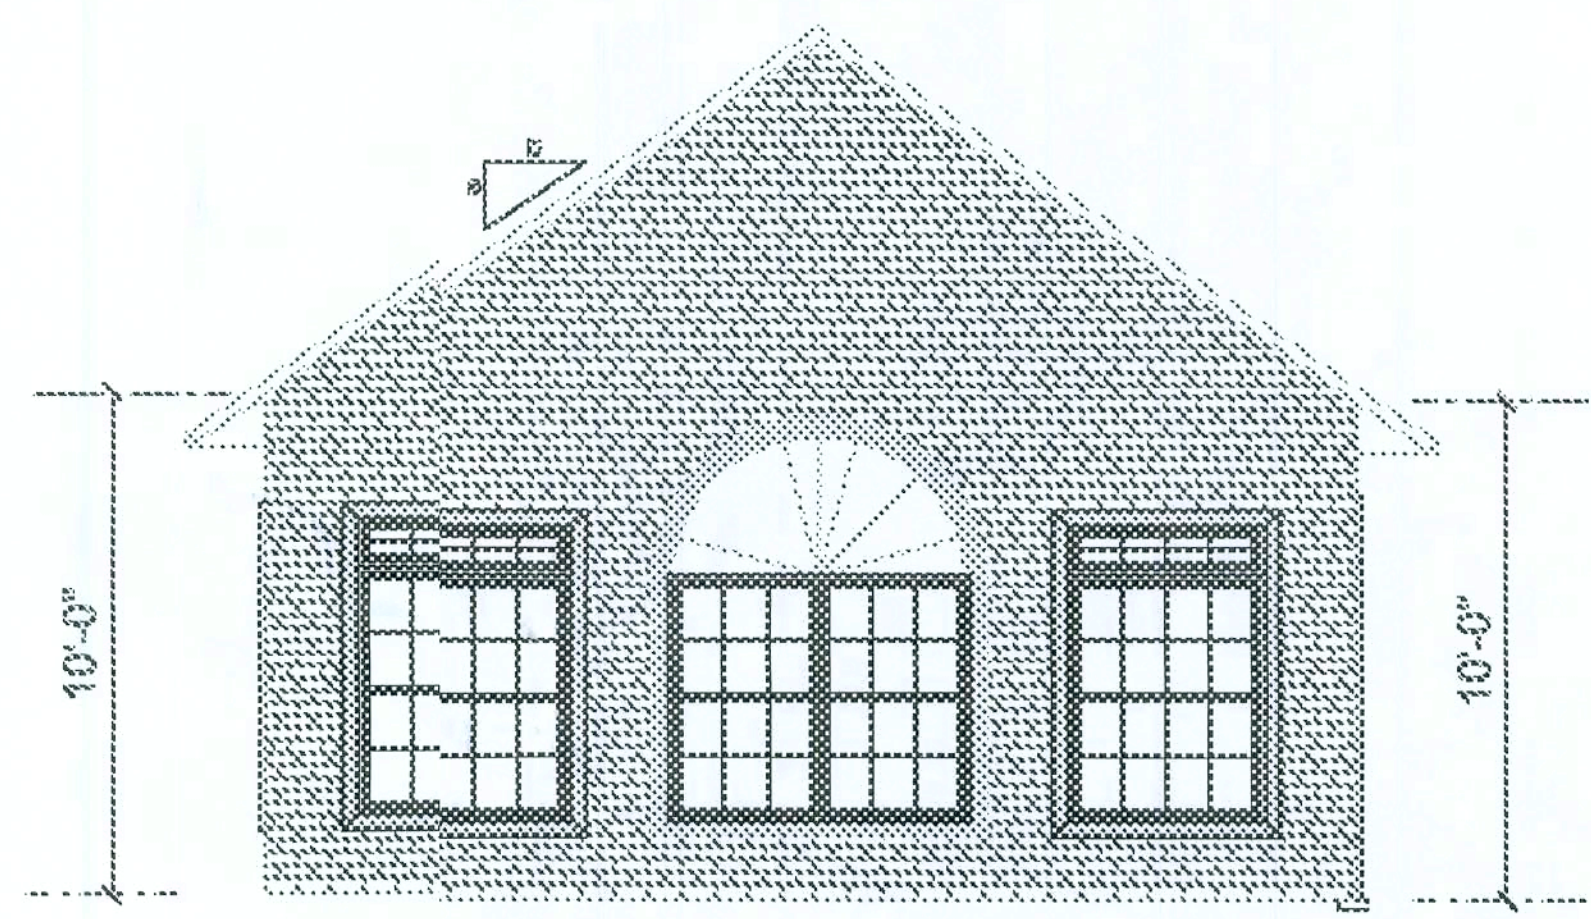


REVISIONS	01/14/09
PLAN NUMBER:	VL - 2069

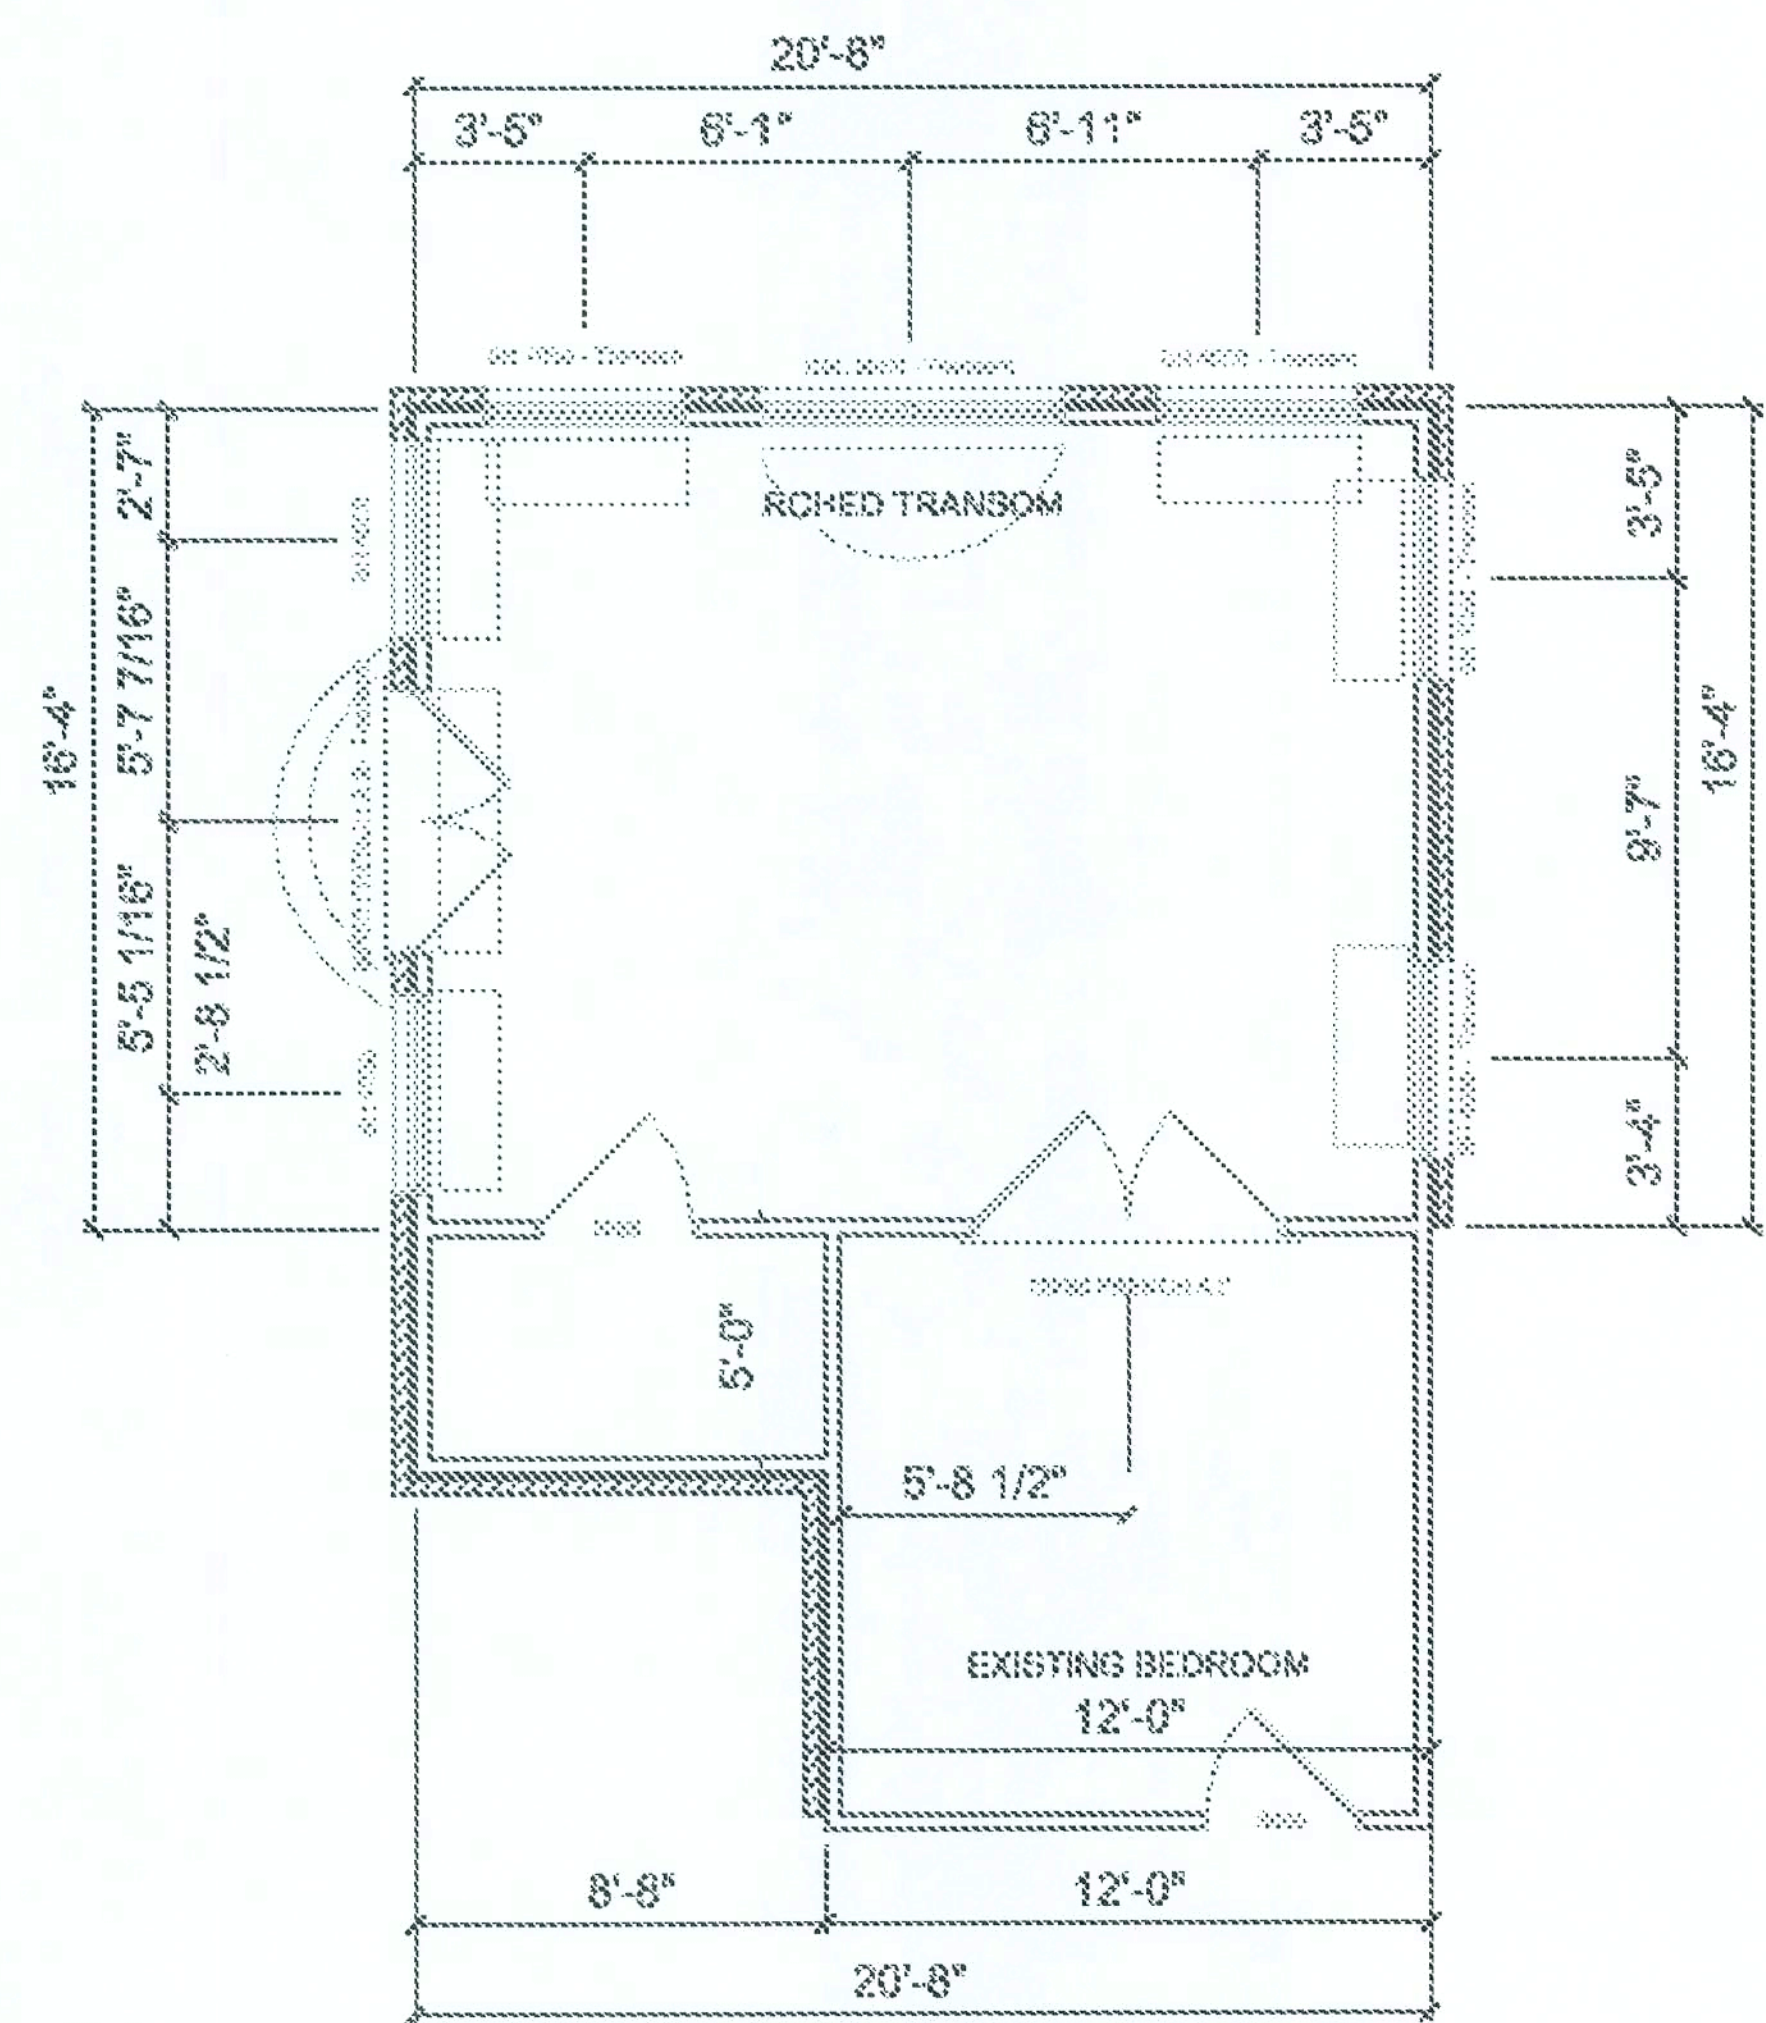

ADDITIONS & RENOVATIONS FOR:

**DANEIL ROTH &
DORRIS RACKIE**

PROJECT ADDRESS:
COLUMBIA COUNTY
FLORIDA
Lot 11
Cobblestone



ISAAC
CONSTRUCTION,
LLC.


Office: (386) 719 - 7143
Cell: (386) 867 - 0134

DRAWING DATE:
January 14, 2009



SHEET NUMBER

OF 4 SHEETS




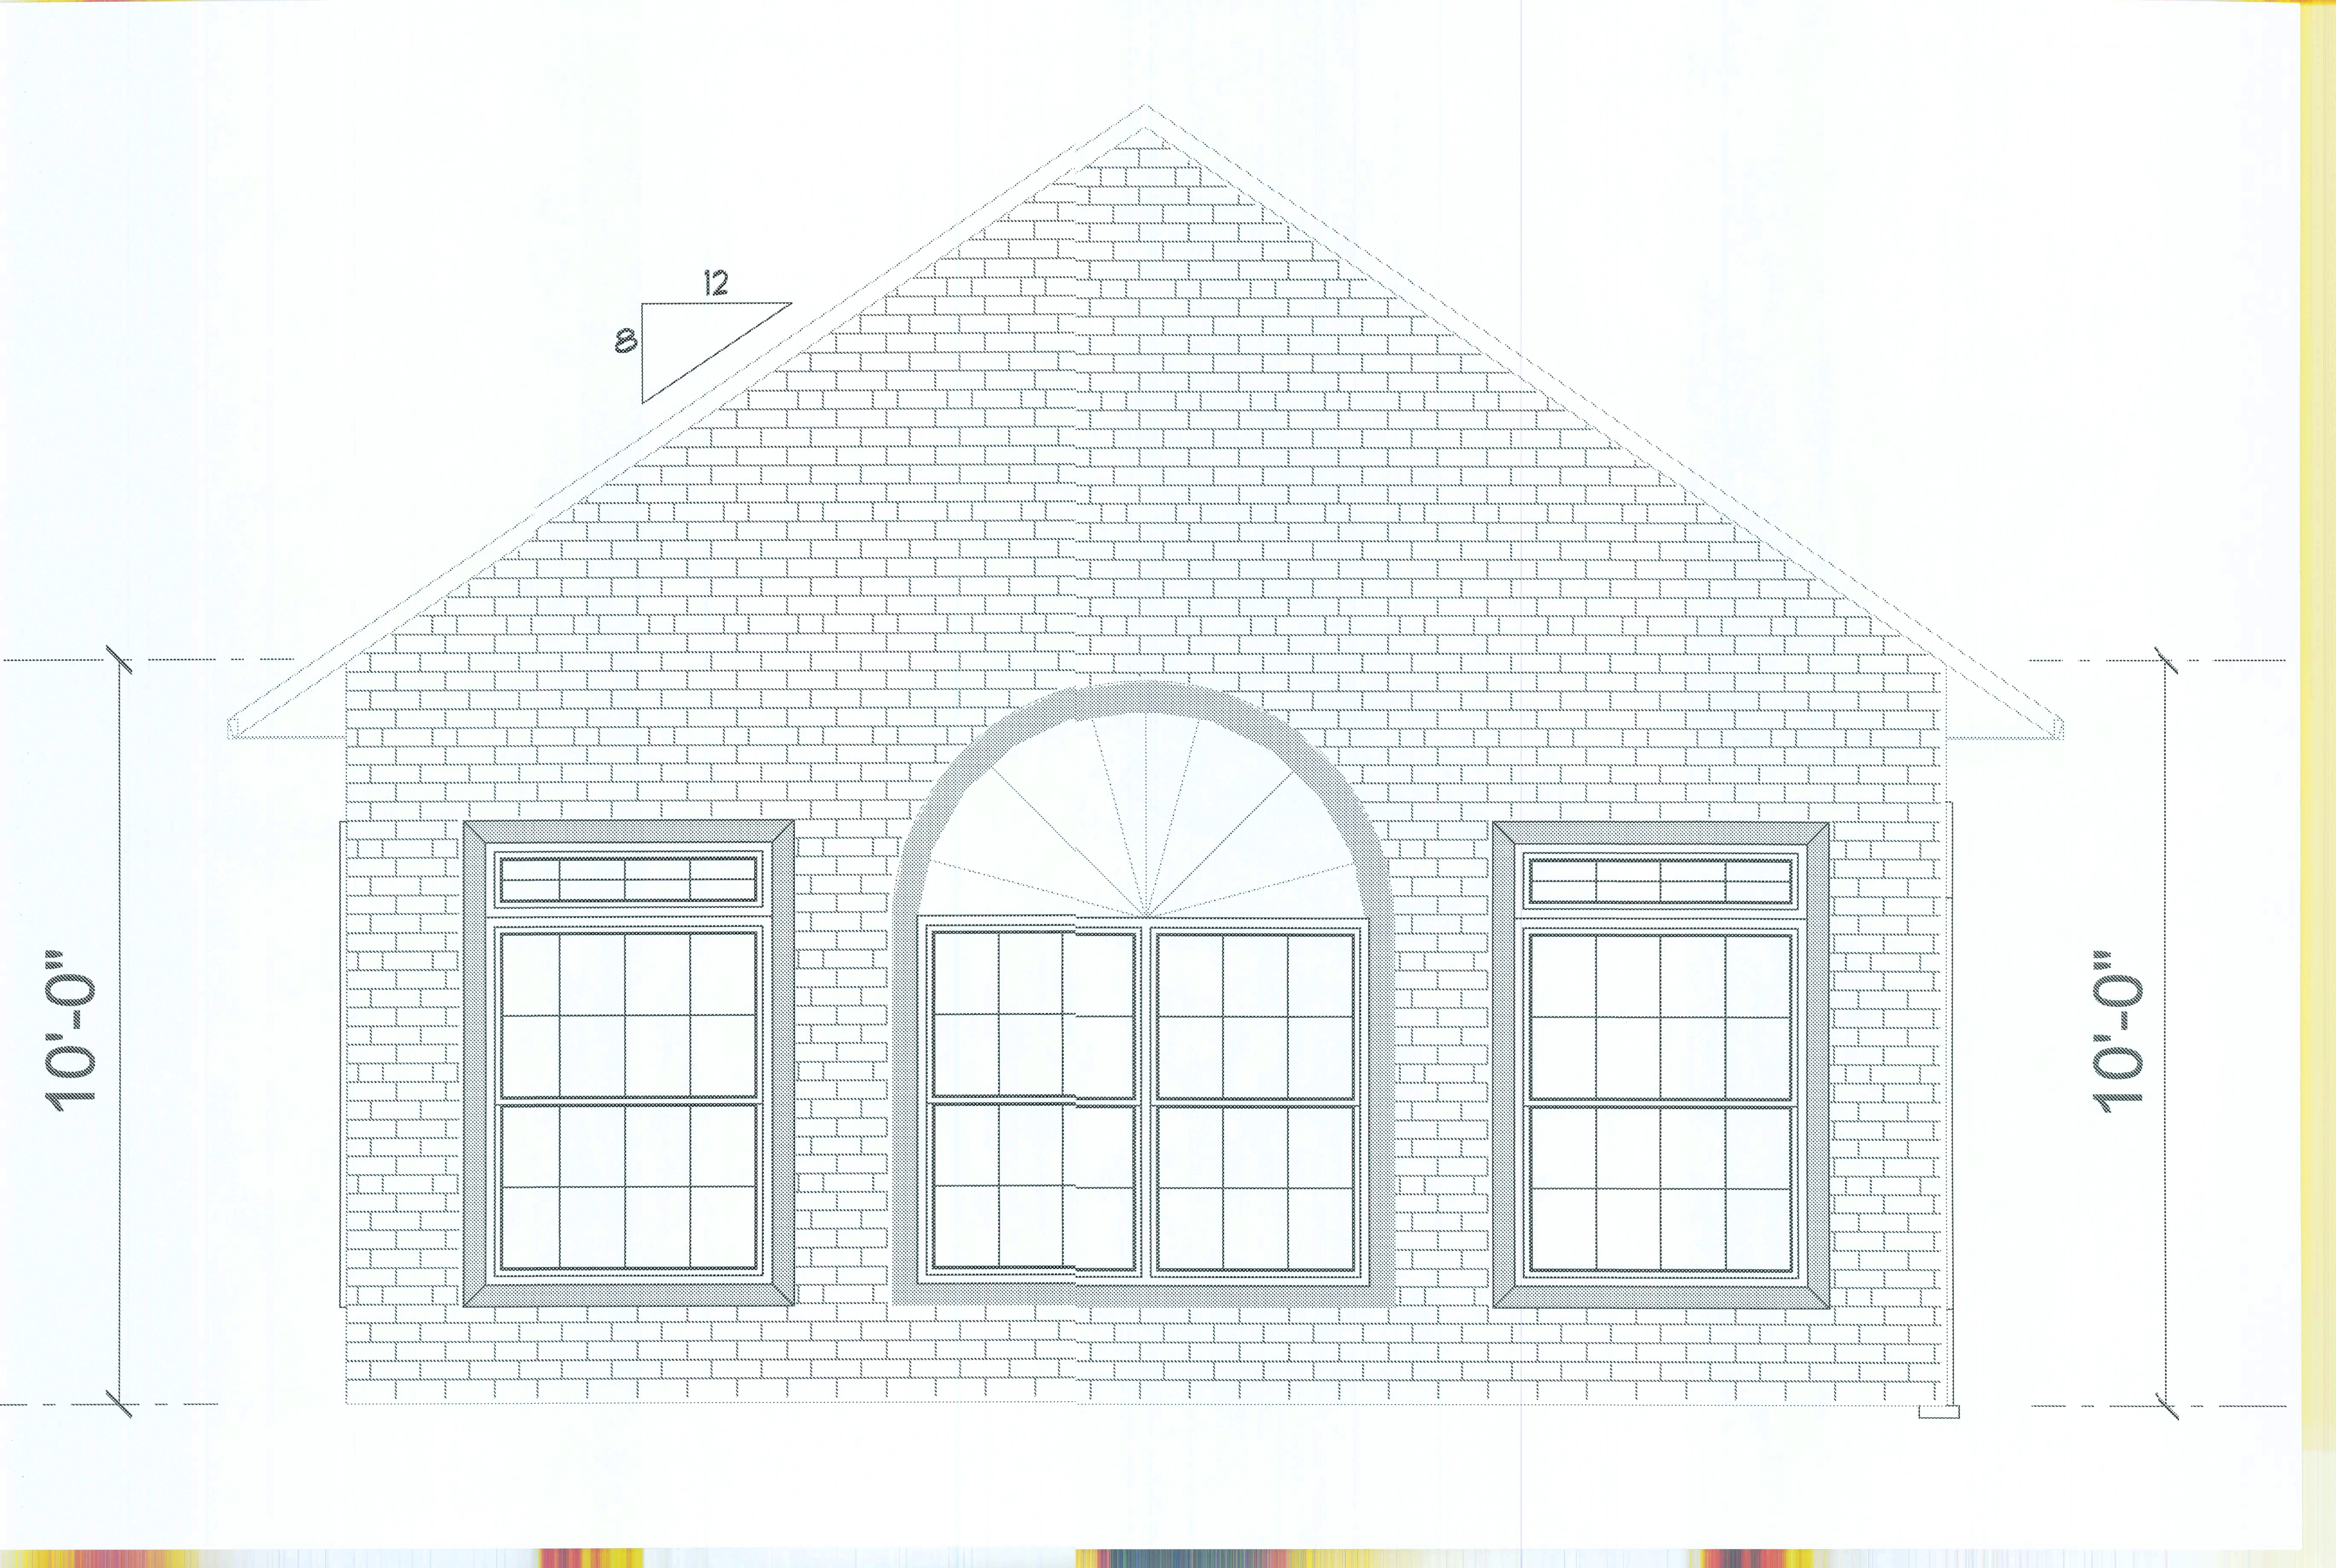



10'-0"

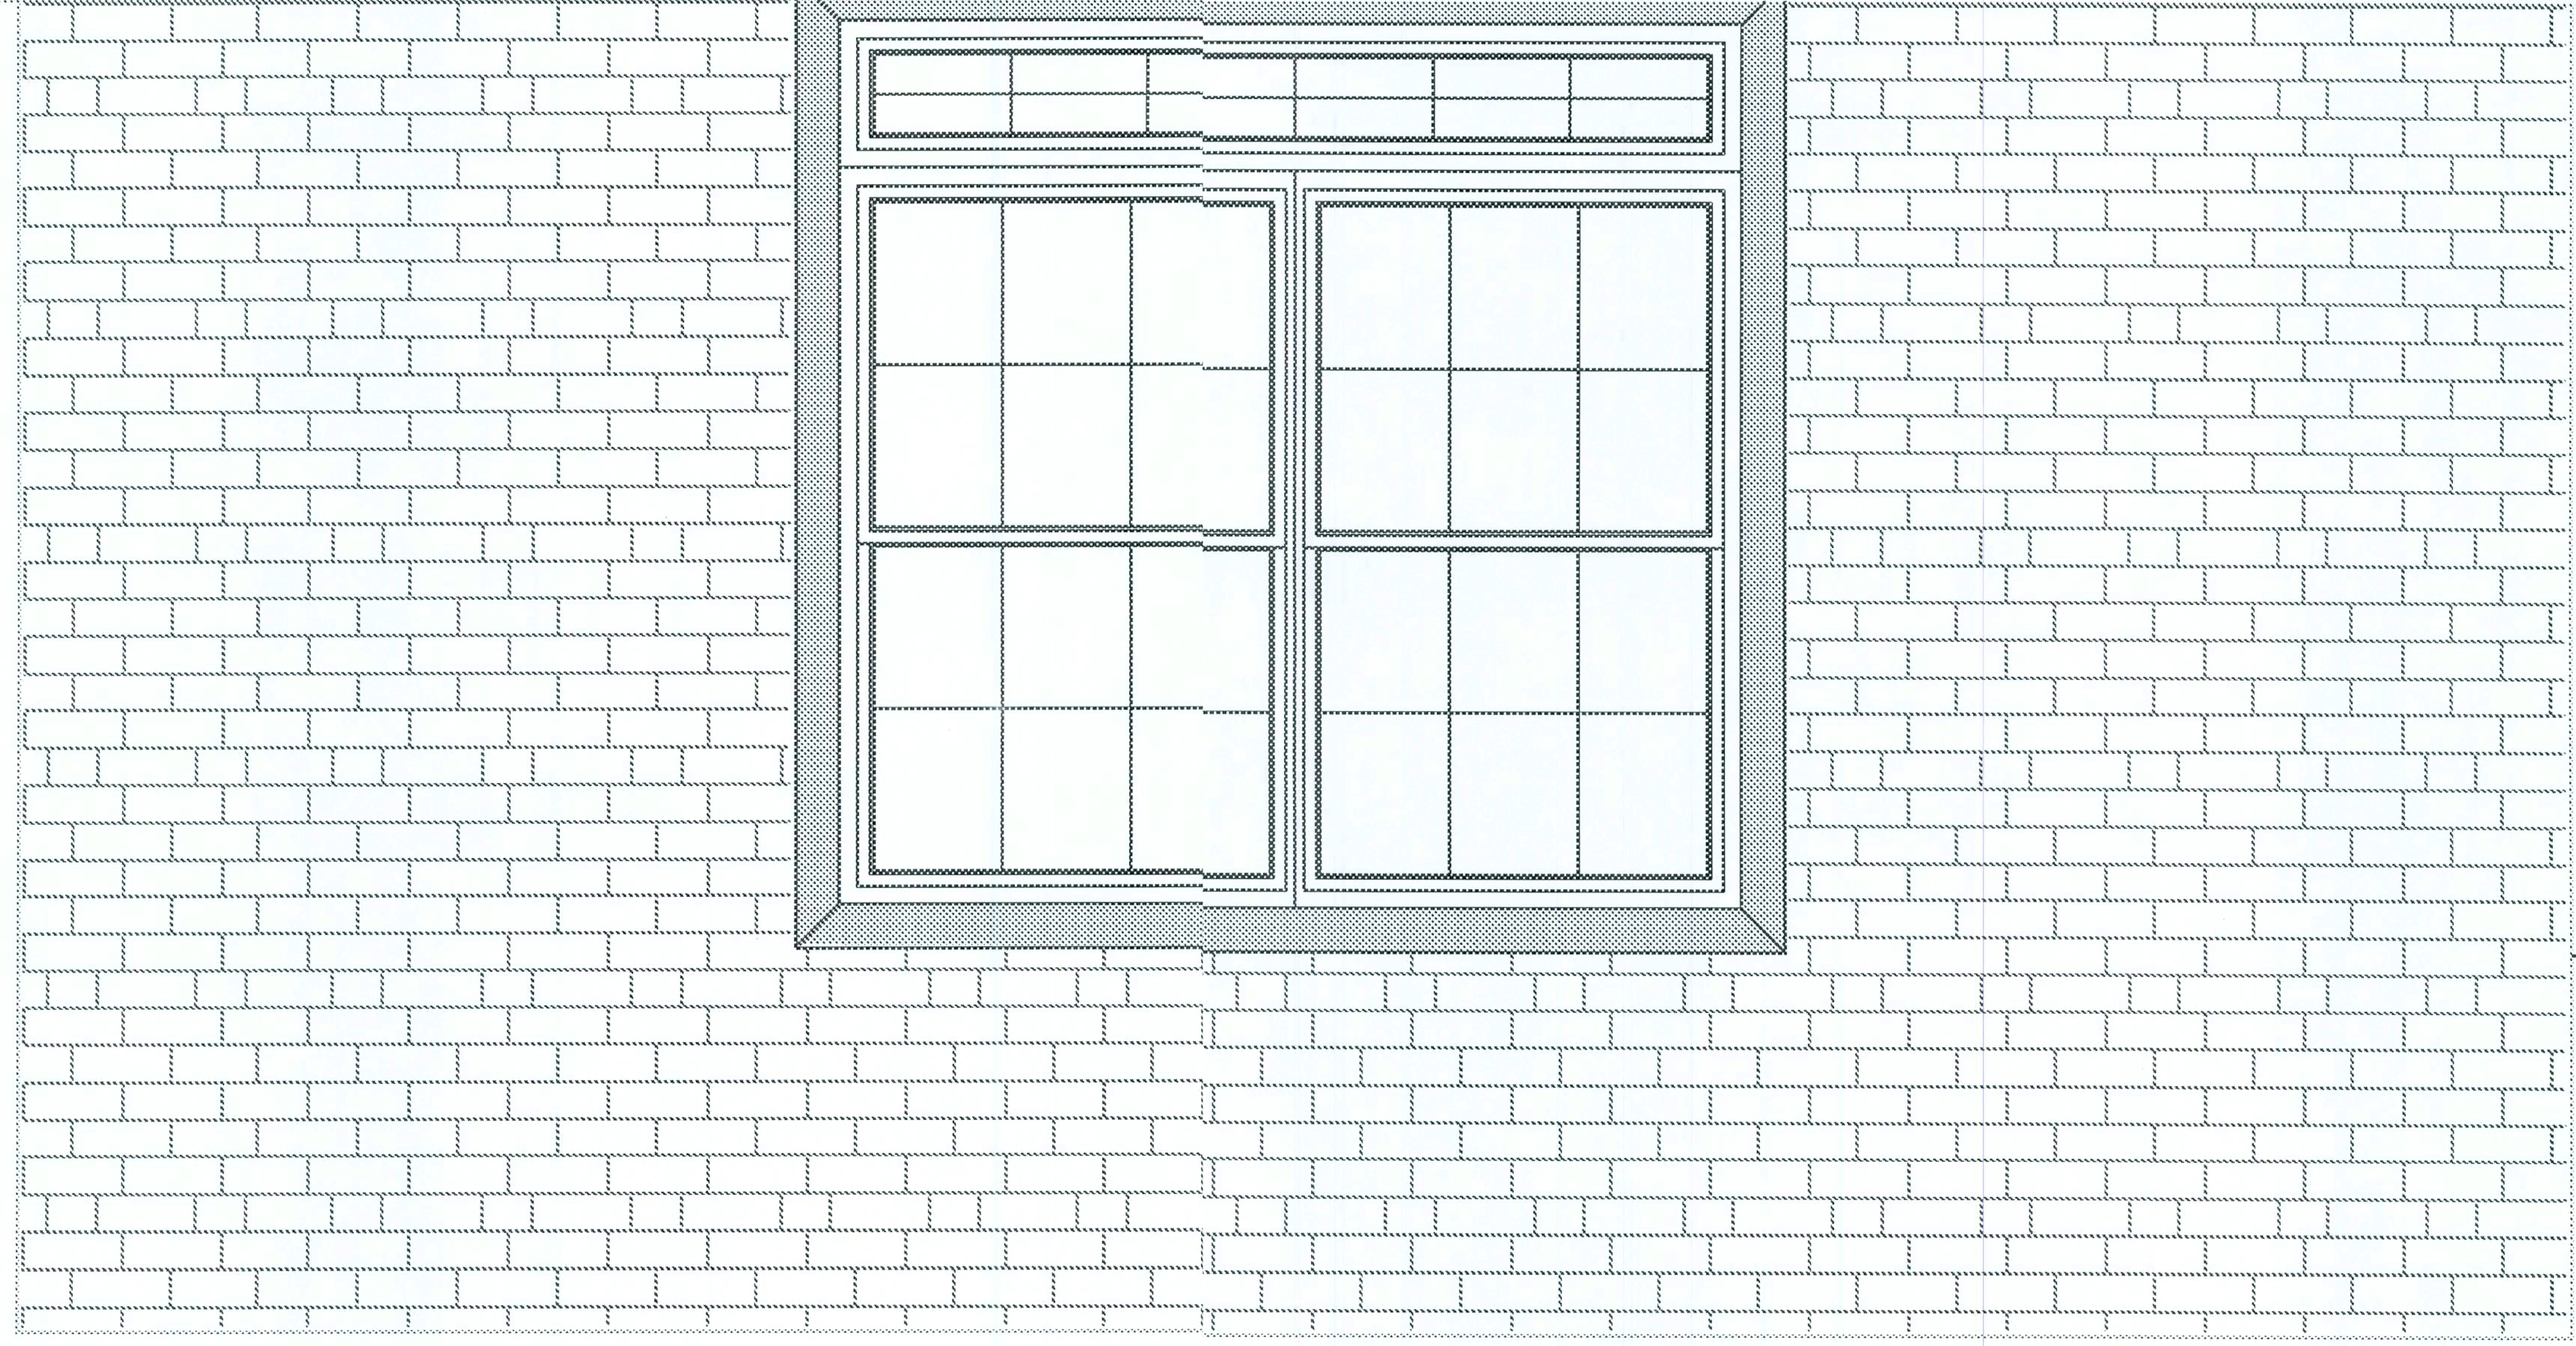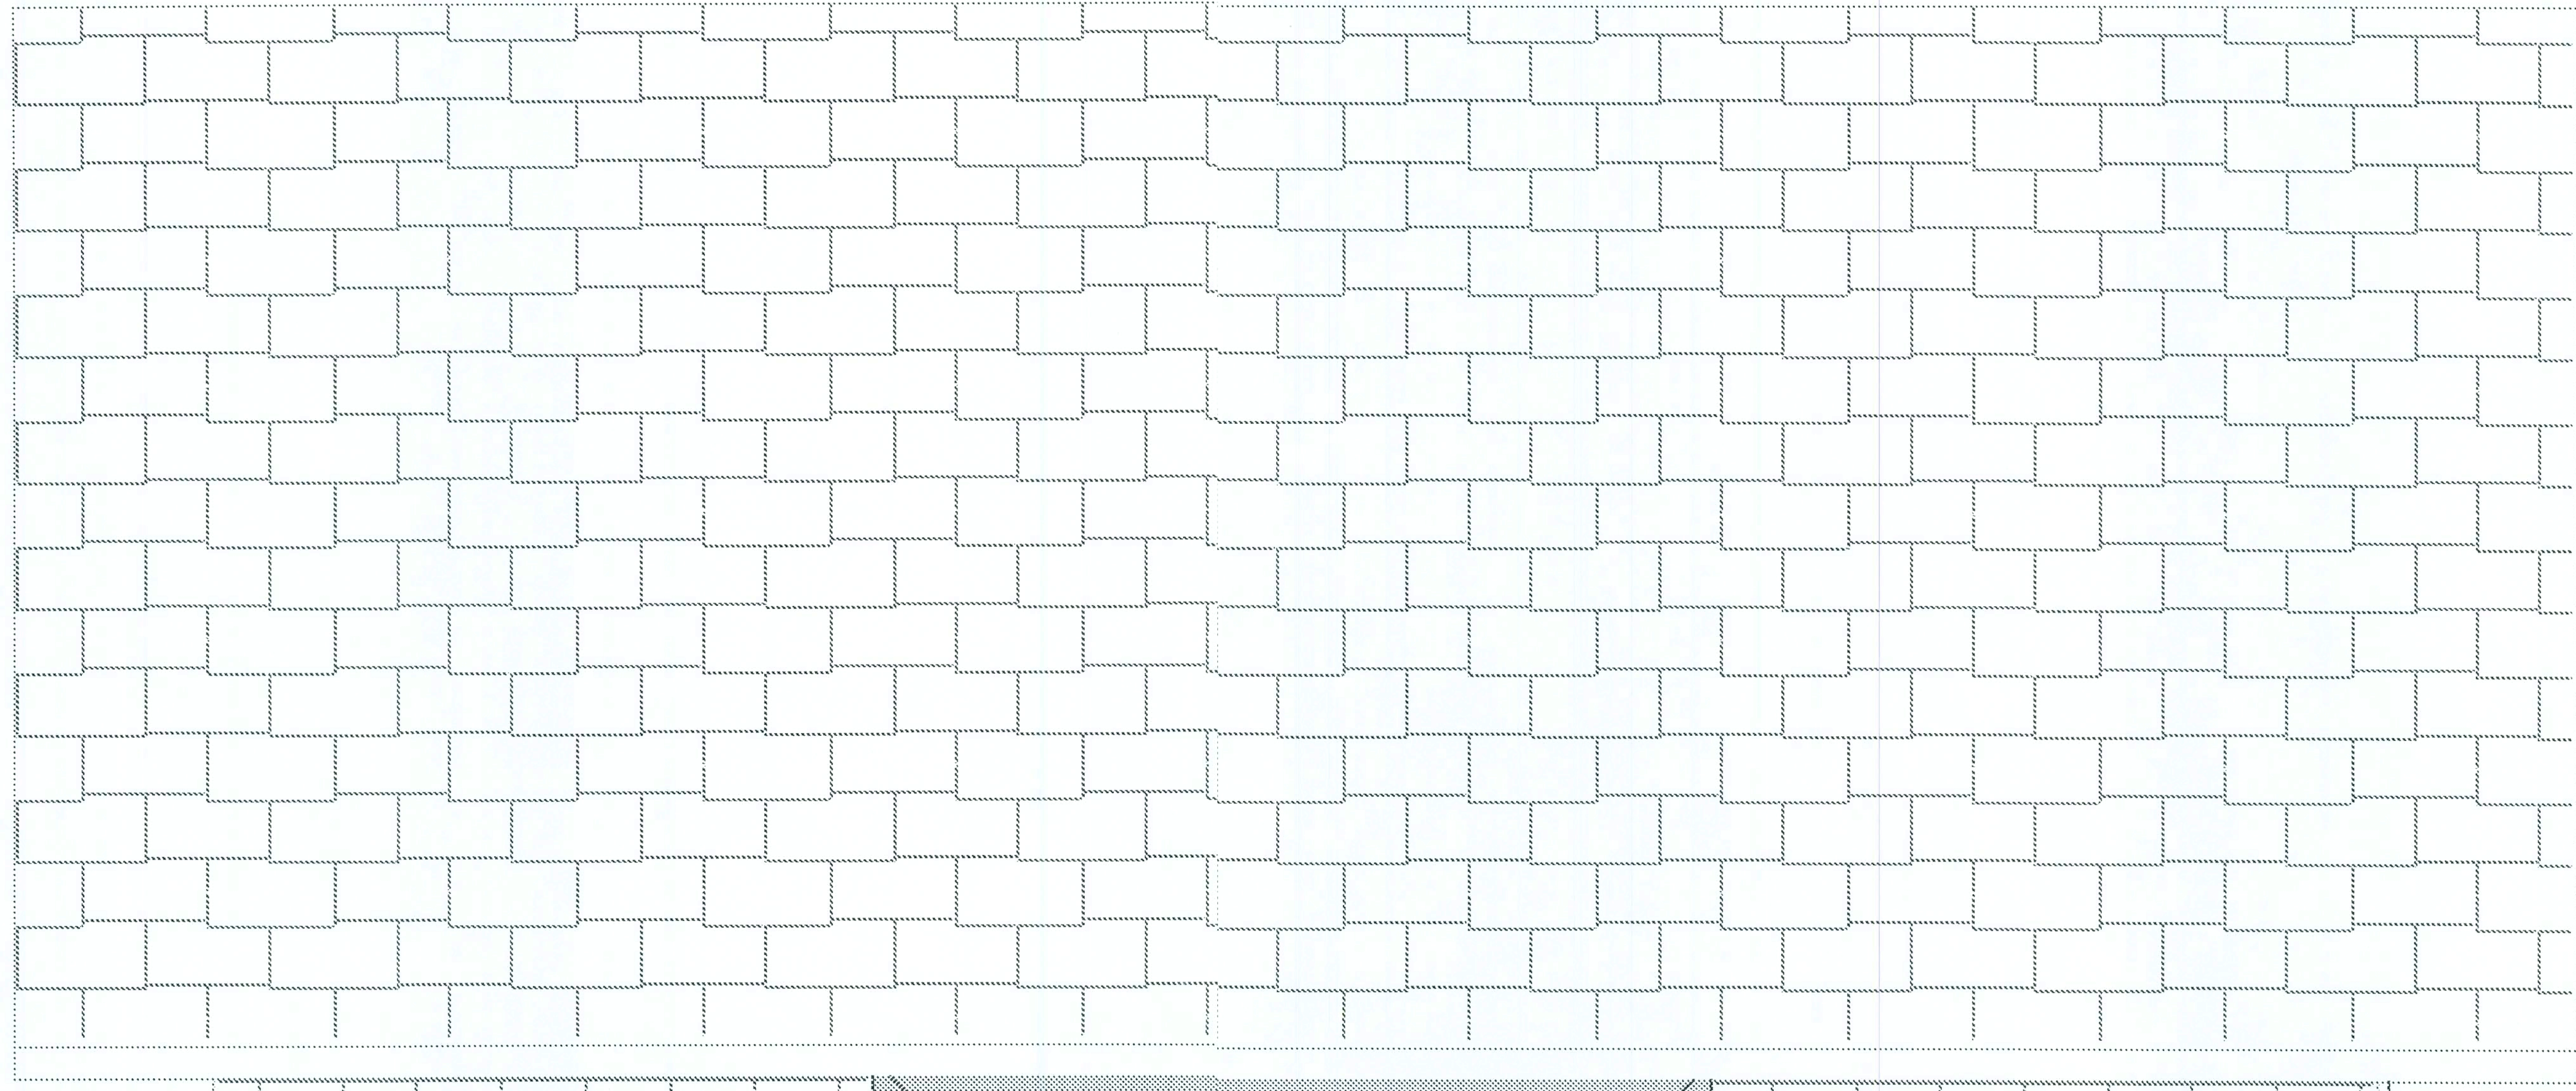

10'-0"

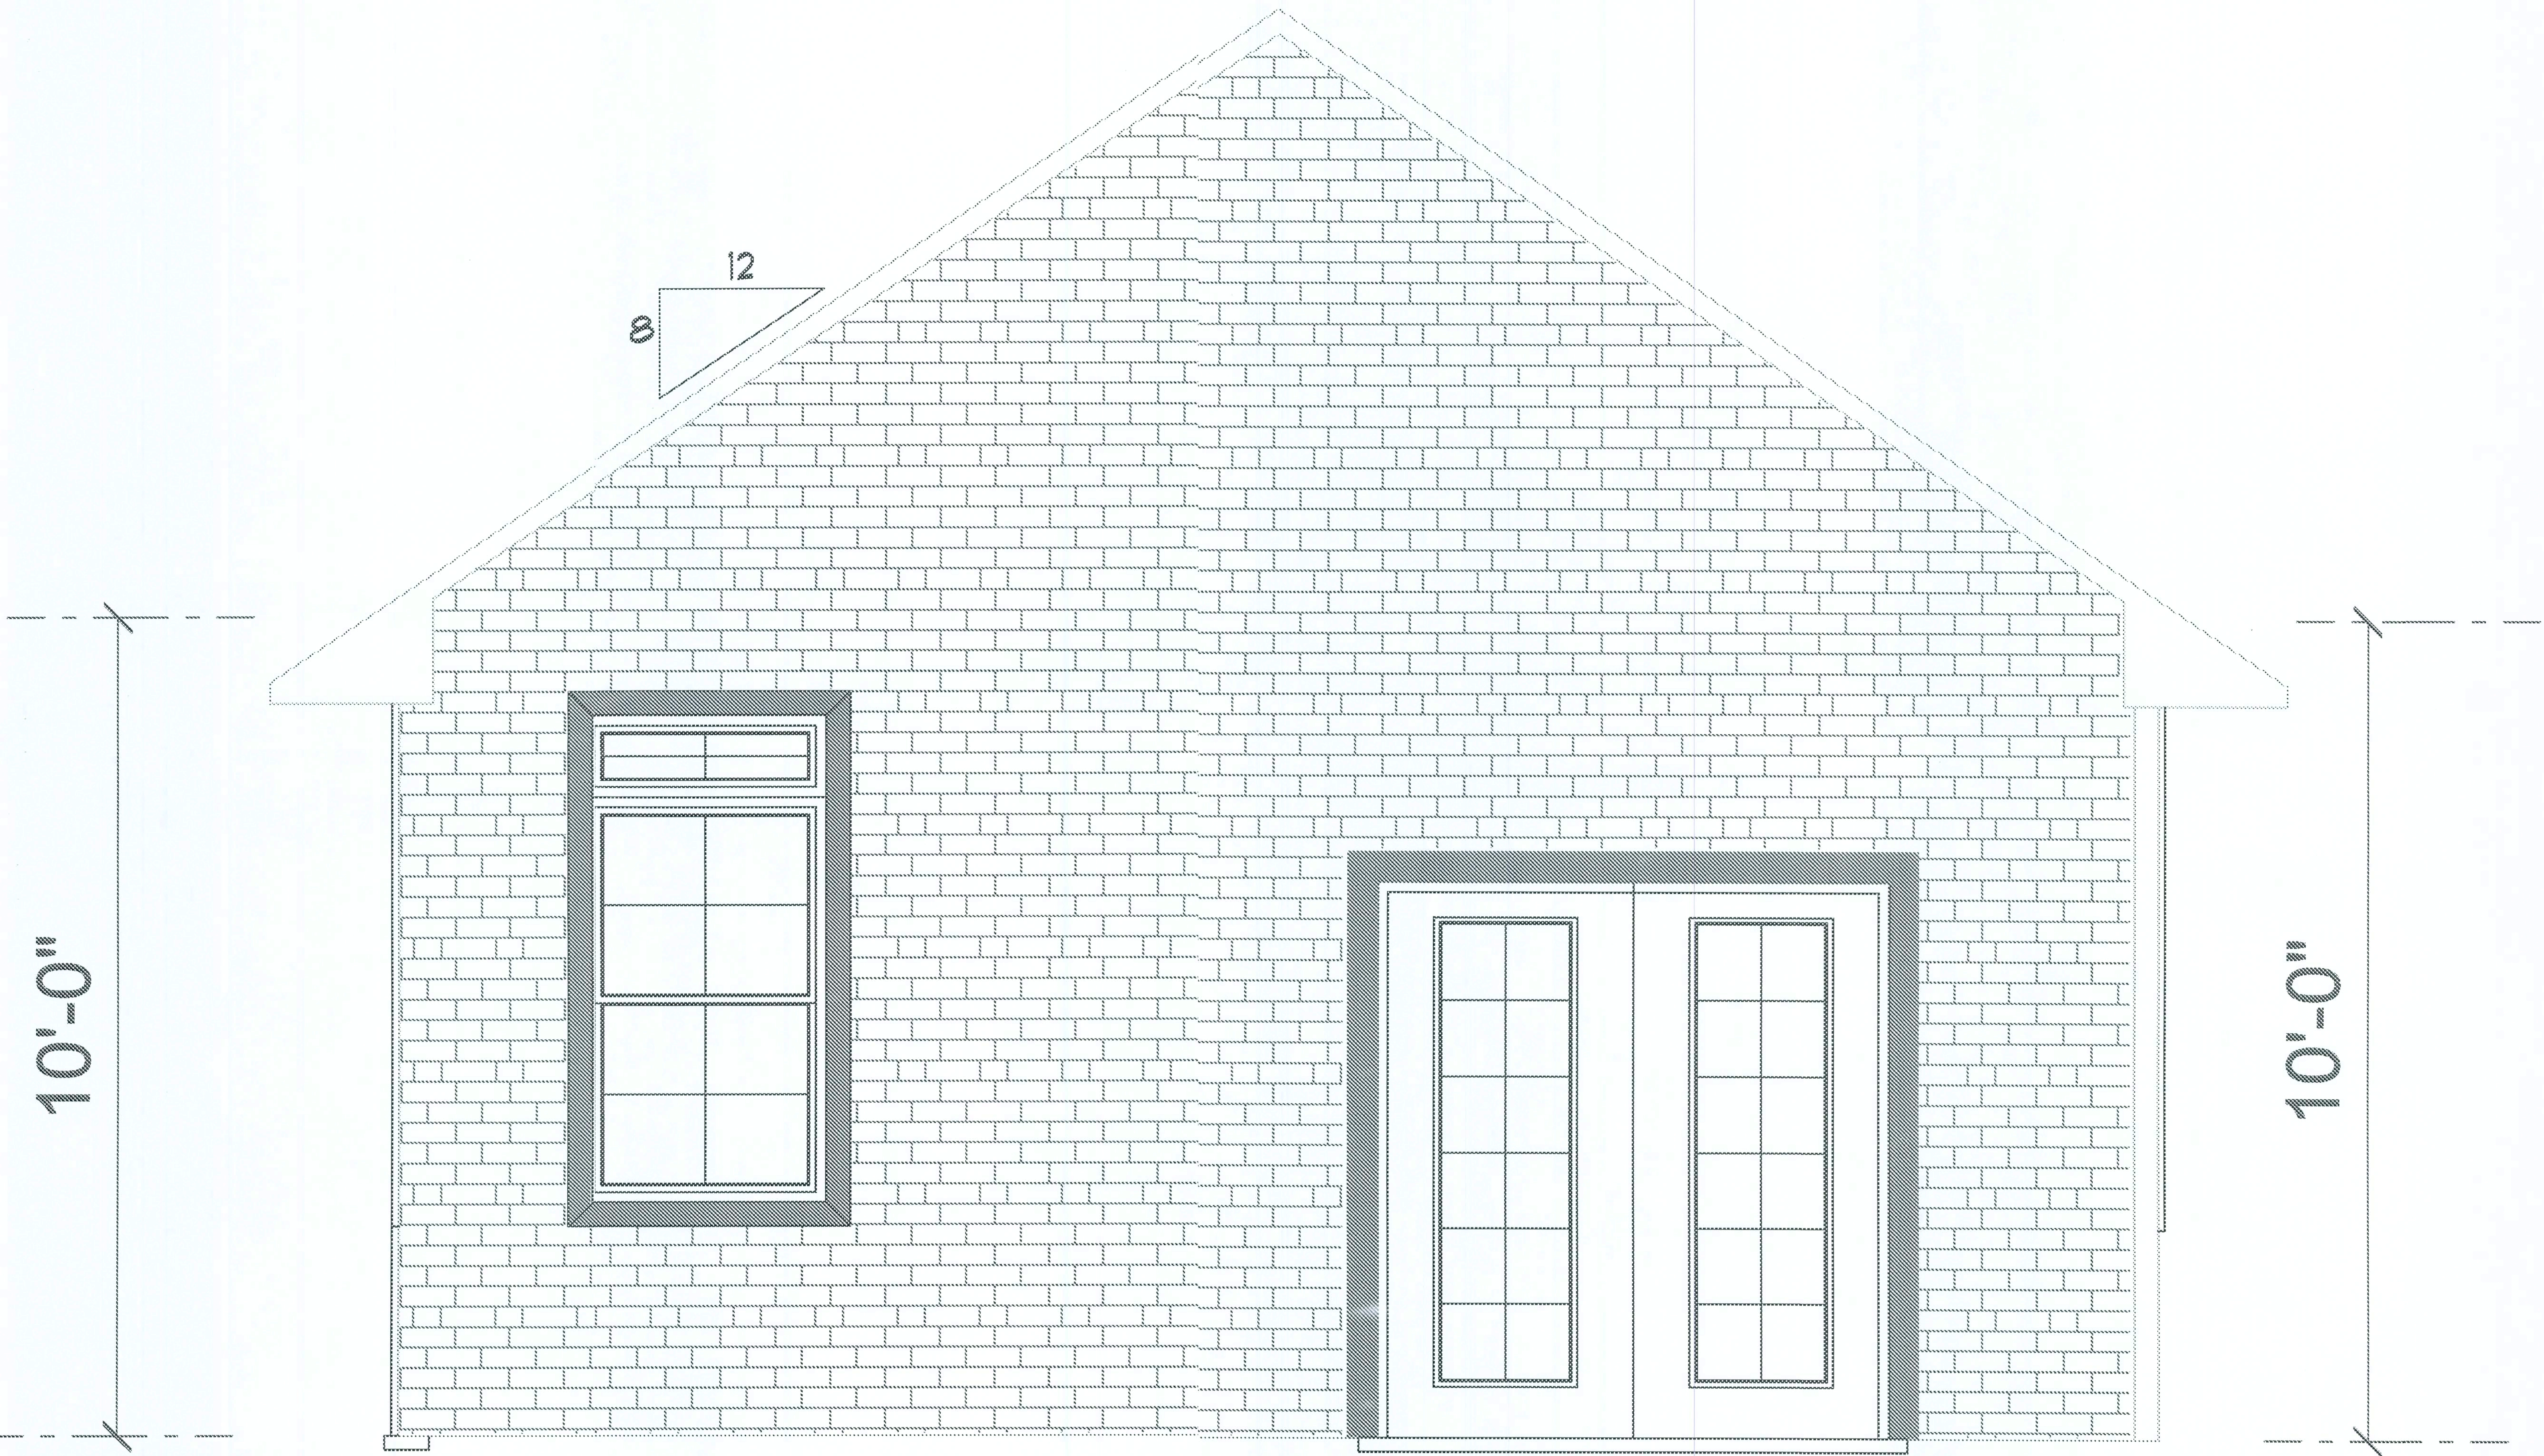

10'-0"

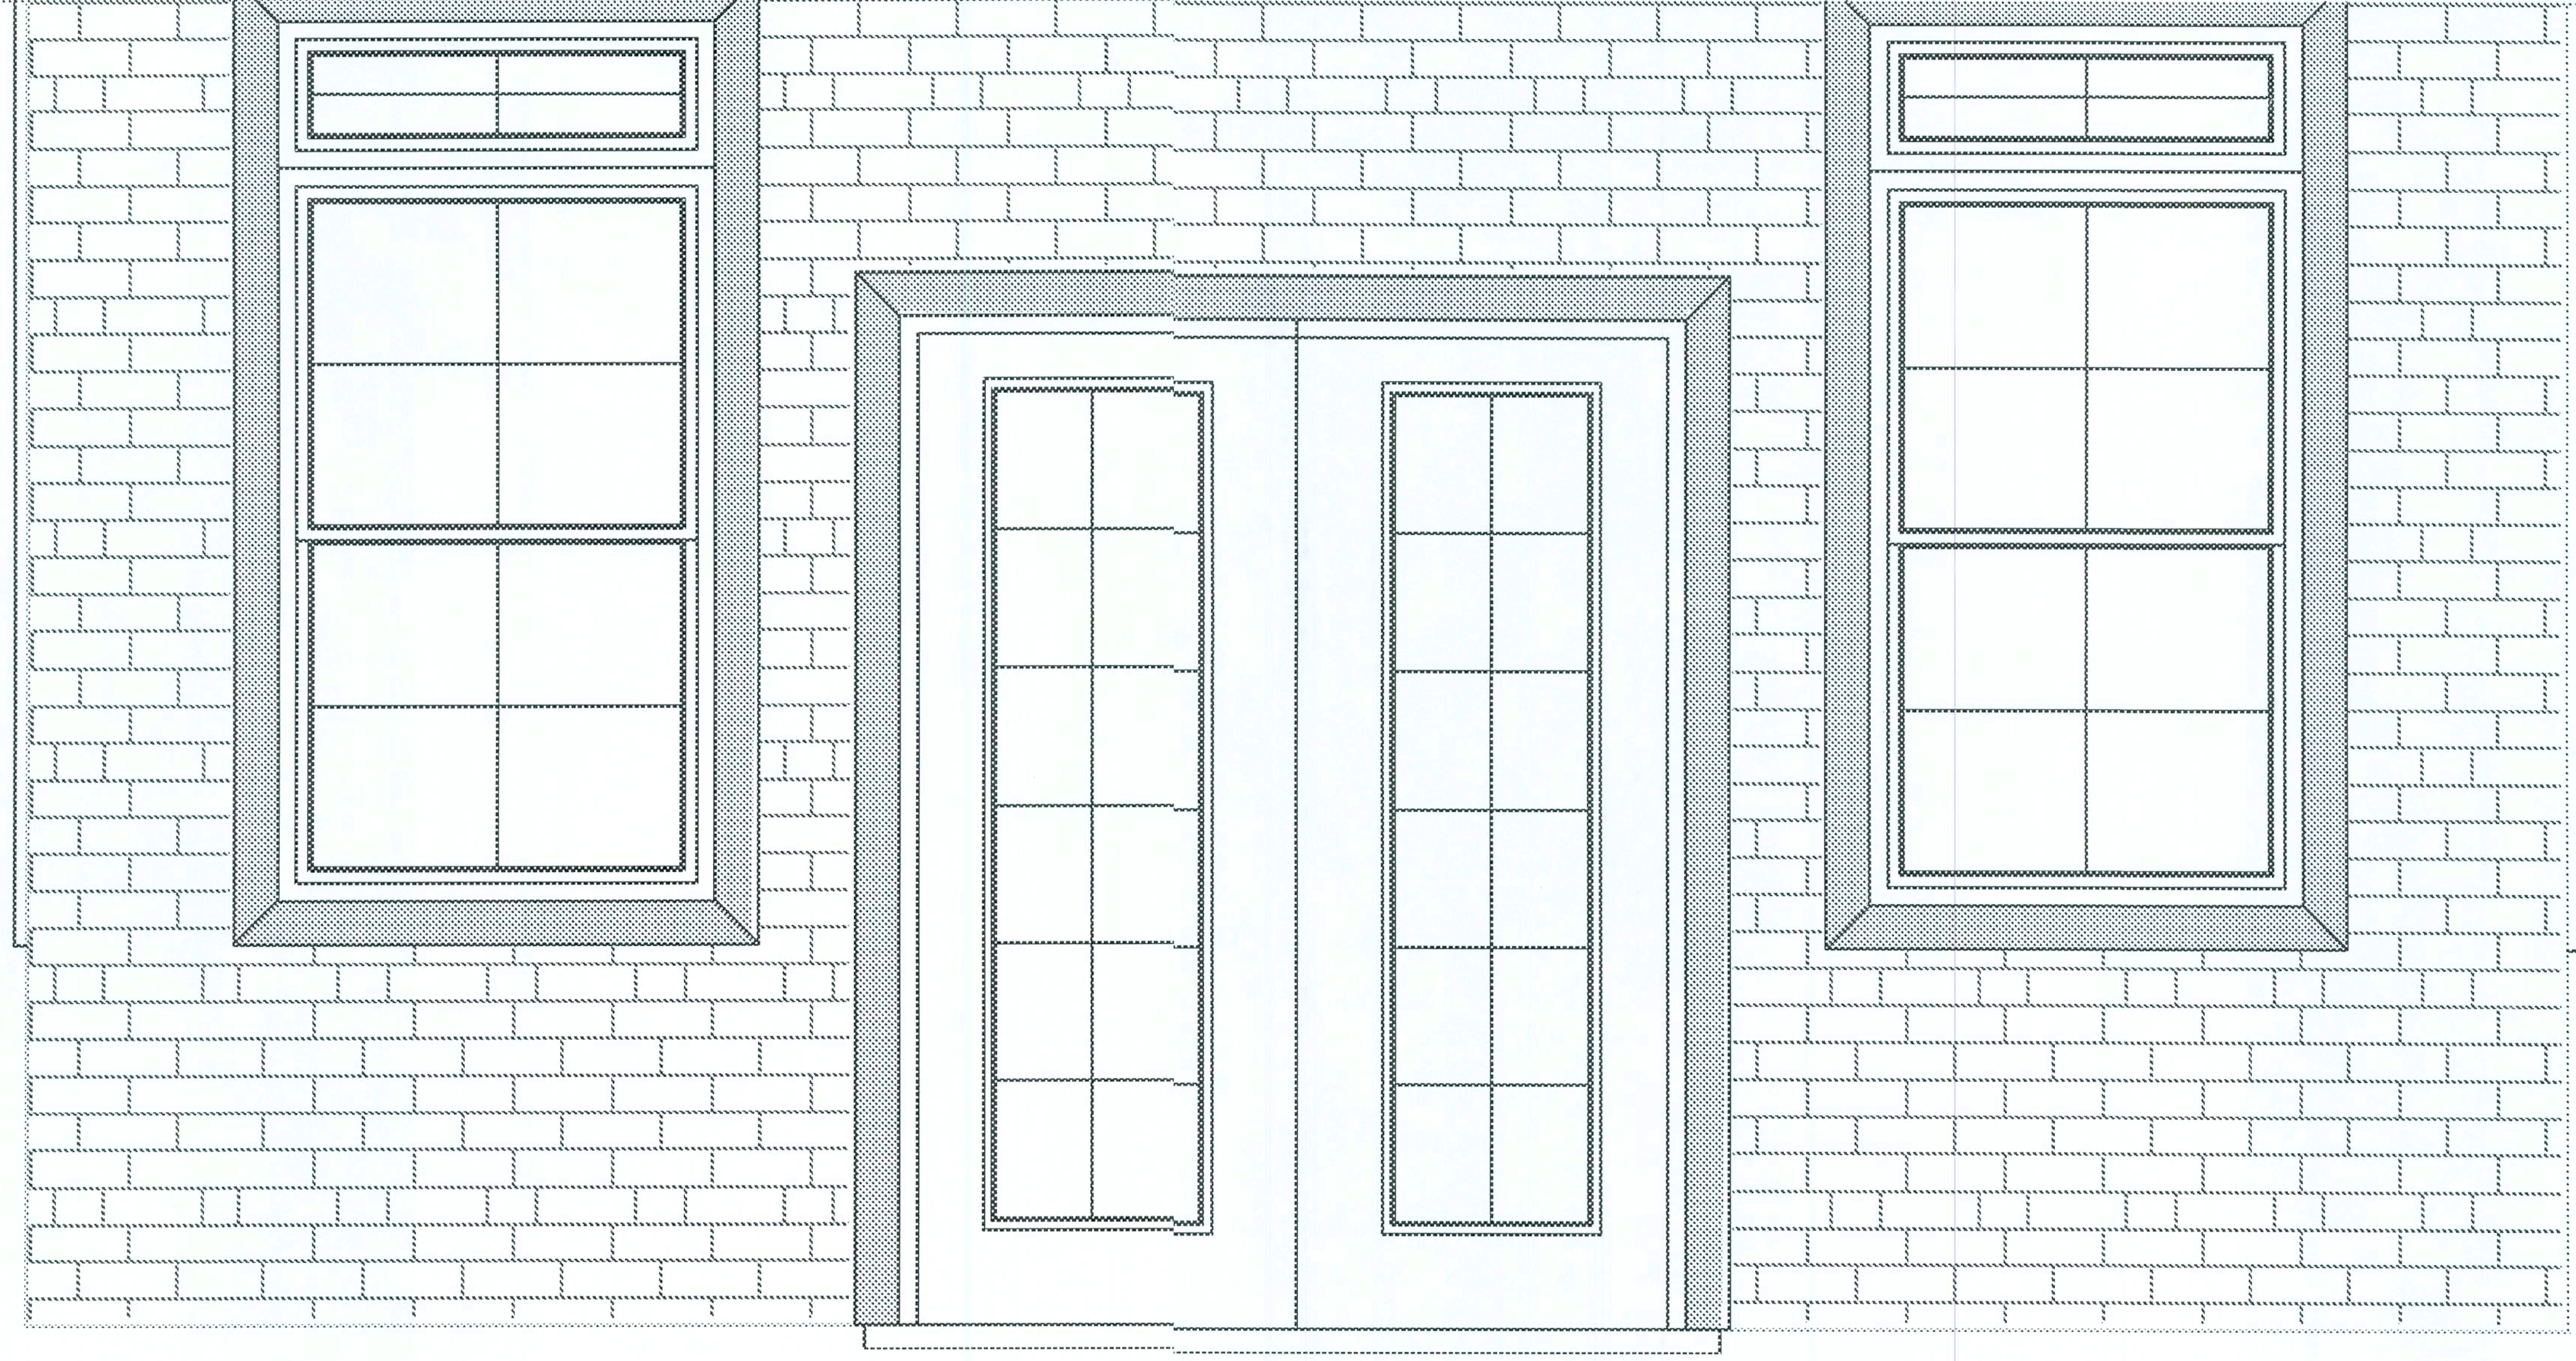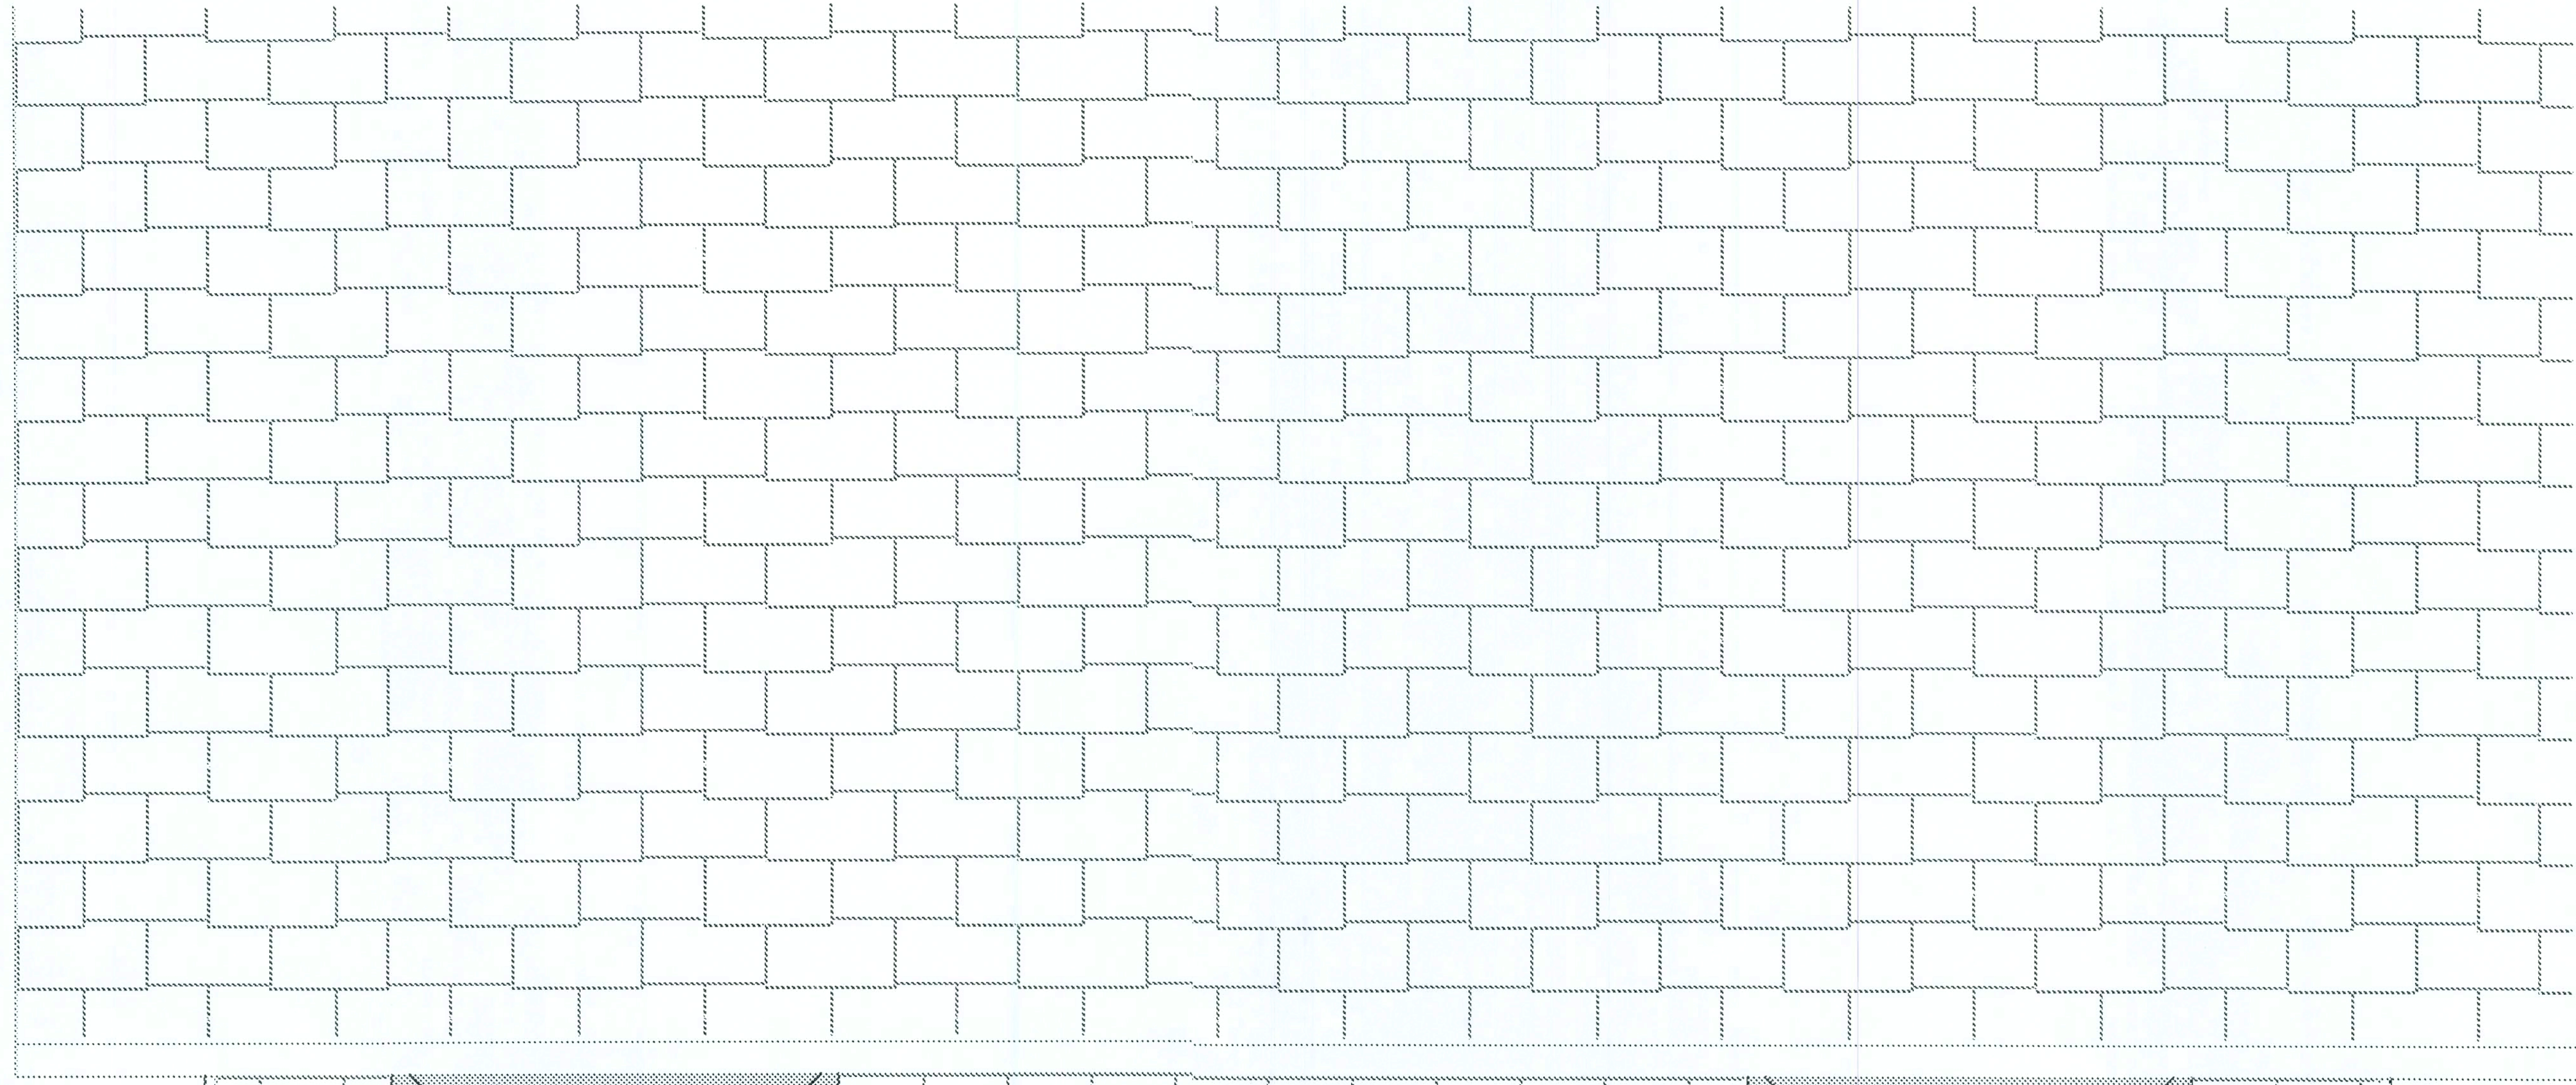

10'-0"

