



Digitally signed by Michael E. Driscoll PE
Date: 2026.07.06 09:59:53 -04'00'


THIS ITEM HAS BEEN ELECTRONICALLY SIGNED AND SEALED BY MICHAEL E. DRISCOLL, P.E. USING A SHA AUTHENTICATION CODE. PRINTED COPIES OF THIS DOCUMENT ARE NOT CONSIDERED SIGNED AND SEALED AND THE SHA AUTHENTICATION CODE MUST BE VERIFIED ON ANY ELECTRONIC COPIES ON 7.6.26

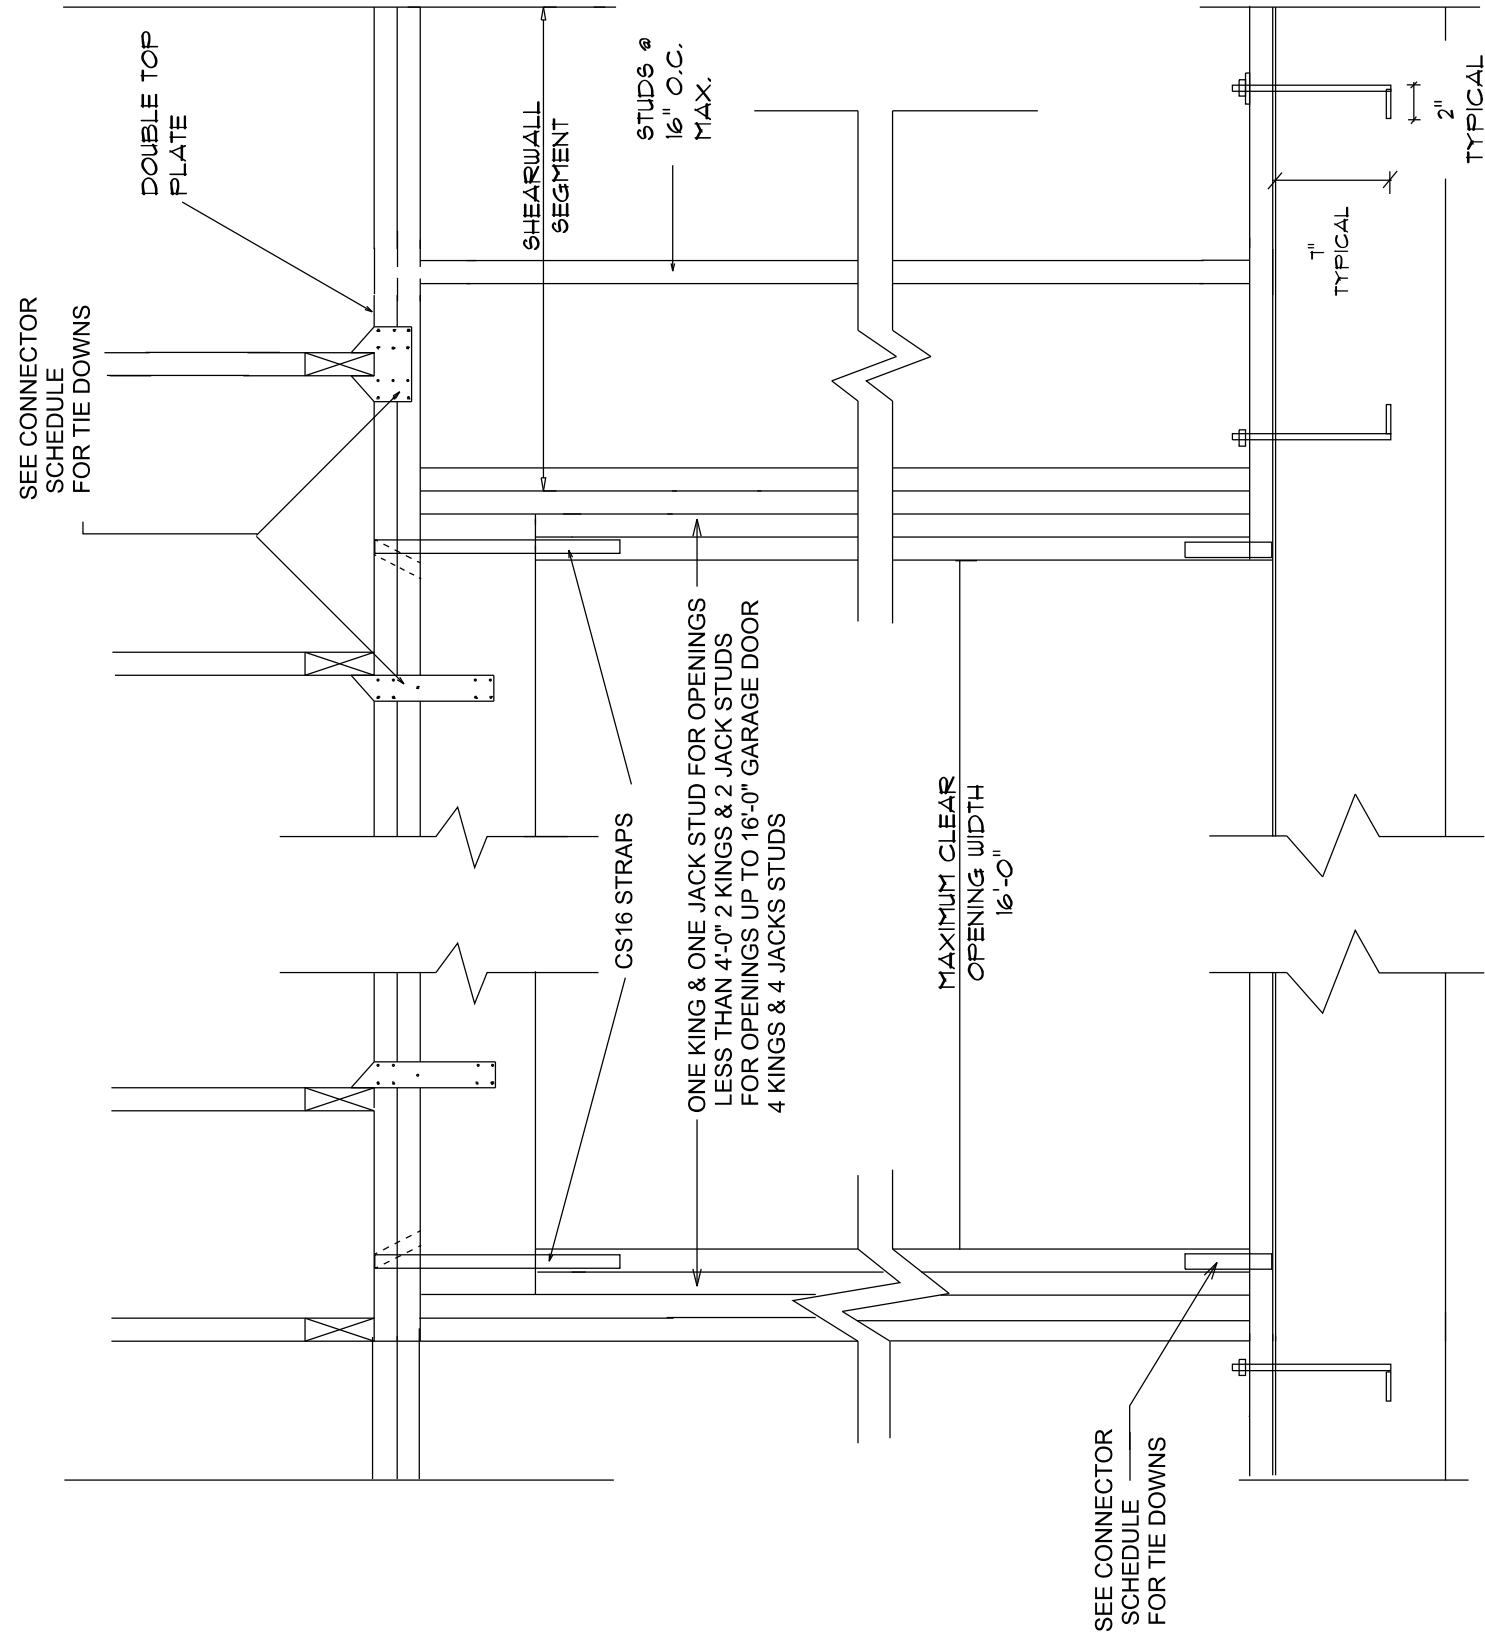

LOAD BEARING WALL OPENING FRAMING DETAIL

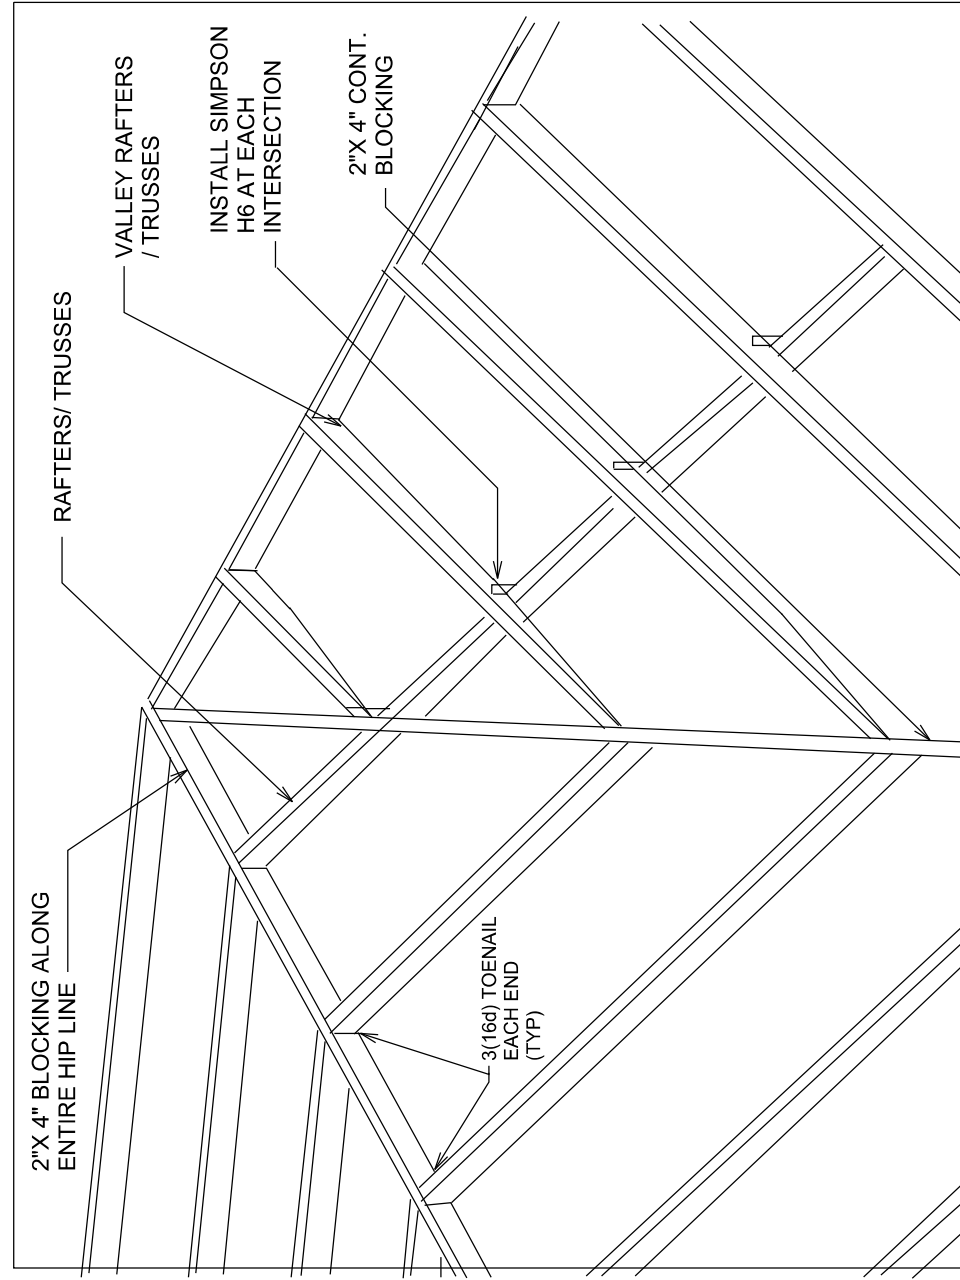


CONTINUOUS 2"x 4" MIN. VALLEY BLOCKING
(2) EACH 16d TOENAILS EACH END EACH PIECE.
ROOF SHEATHING FROM ADJACENT PLANES TO BE CONNECTED TO COMMON RAFTERS & BLOCKING
SHEATHING MAY BE PROVIDED BETWEEN MAIN ROOF TRUSSES & VALLEY SET TRUSSES

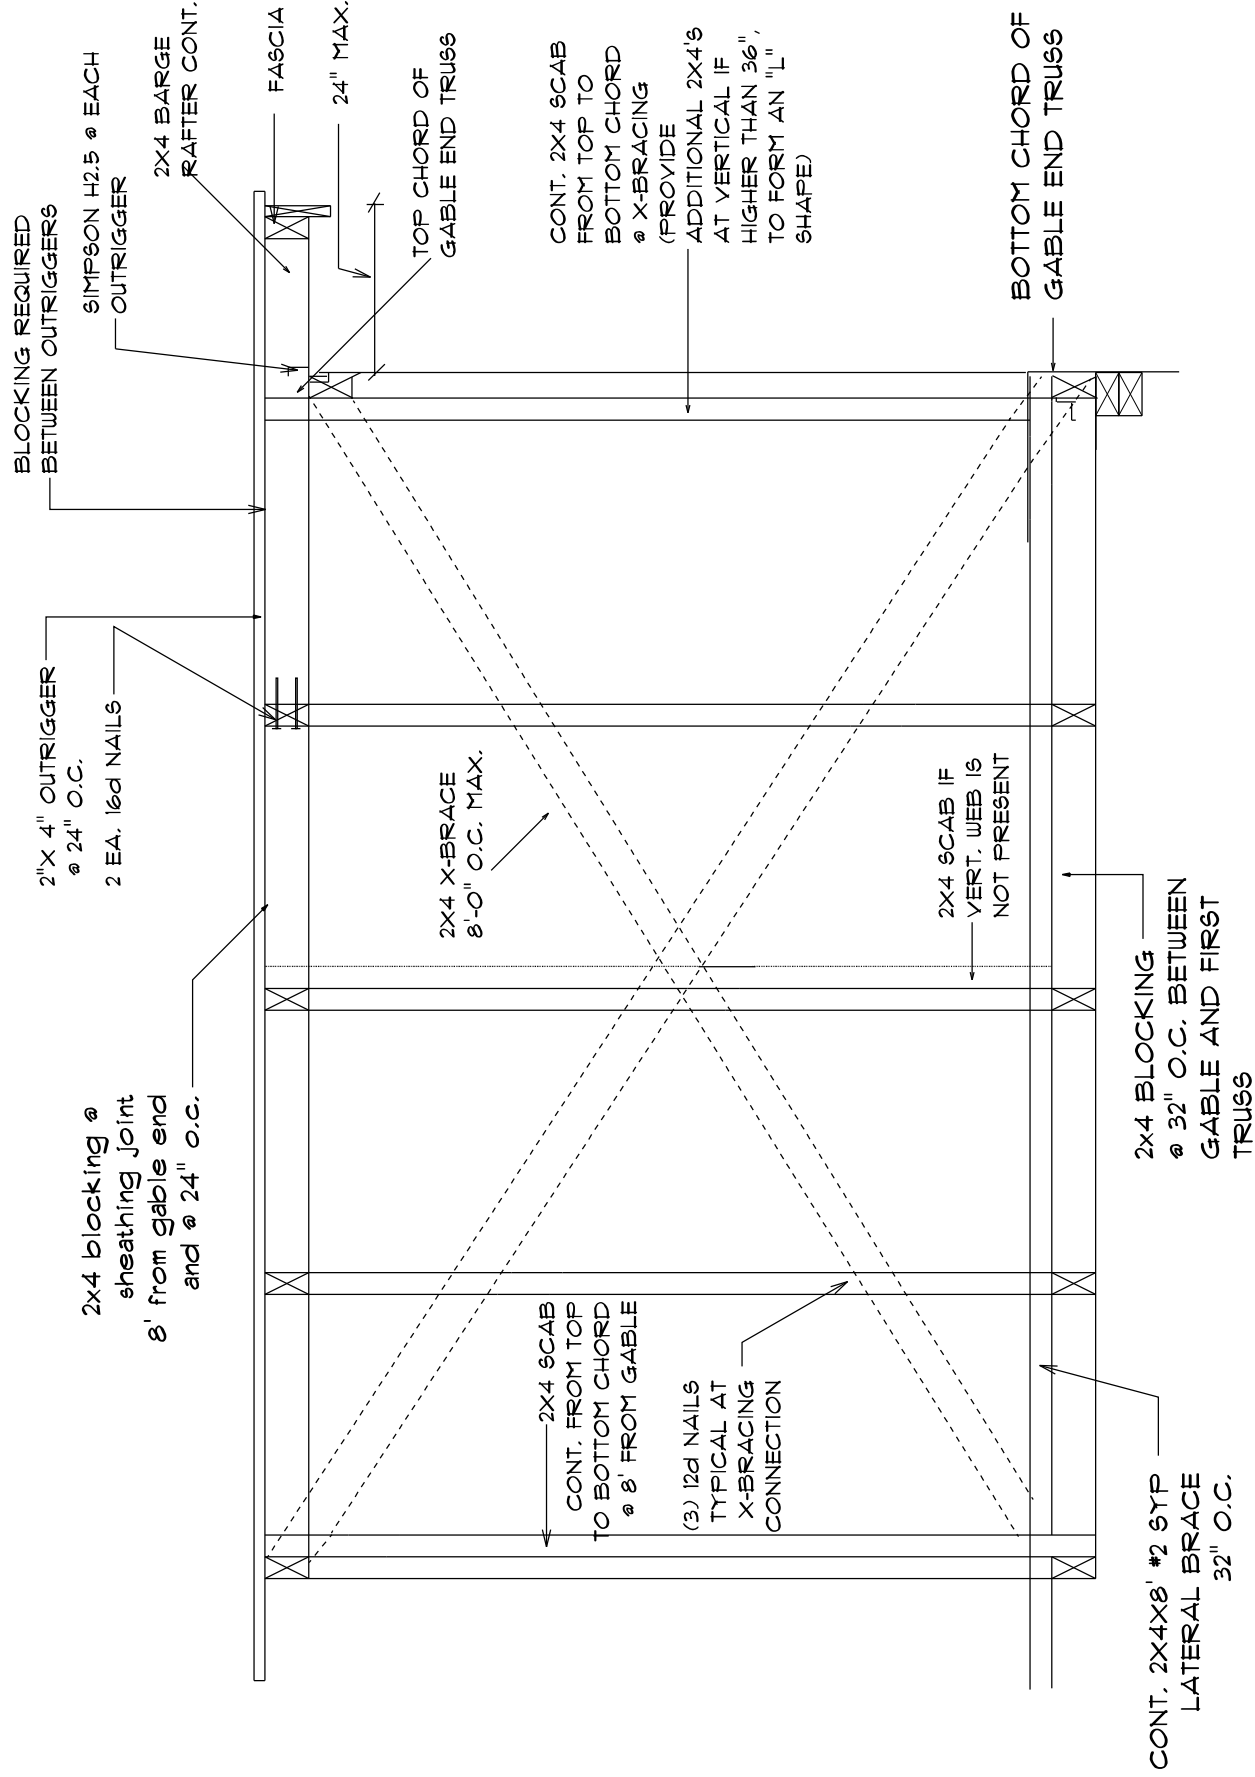

NOTES:
1) Underlaid length of x-bracing may not exceed 10 ft. If length exceeds 10 ft, additional scales are required.
2) Siding omitted for clarity.

FRAMING GABLE END

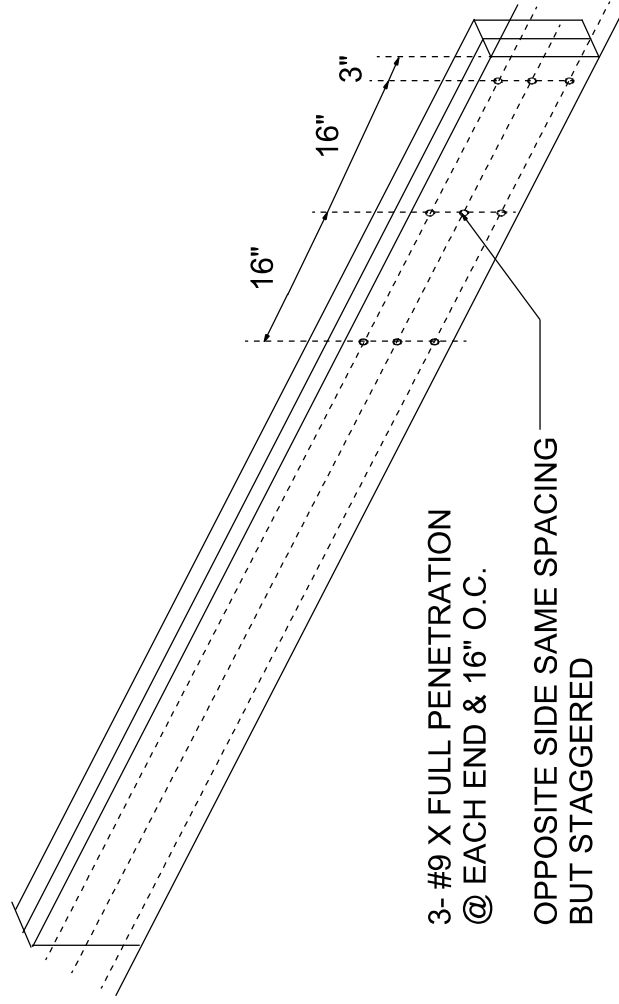


BEAM LAMINATE IF APPLICABLE

MICHAEL E DRISCOLL PE
FL REG # 43922

WL 2
sheet

DATE: 7-3-26

THEIRY-2
NW 249th ST
HIGH SPRINGS, FL DS26-37

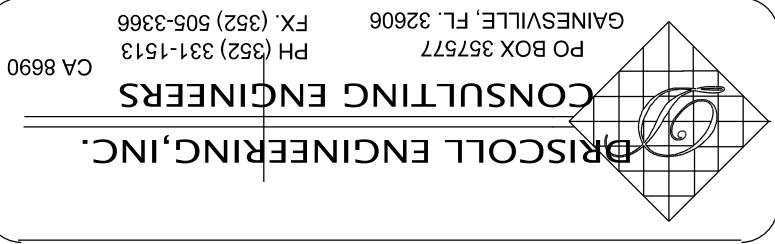

DRISCOLL ENGINEERING, INC.
CONSULTING ENGINEERS
CA 8690
PO BOX 357577
GAINESVILLE, FL 32606
PH (352) 331-1513
FX (352) 505-3366