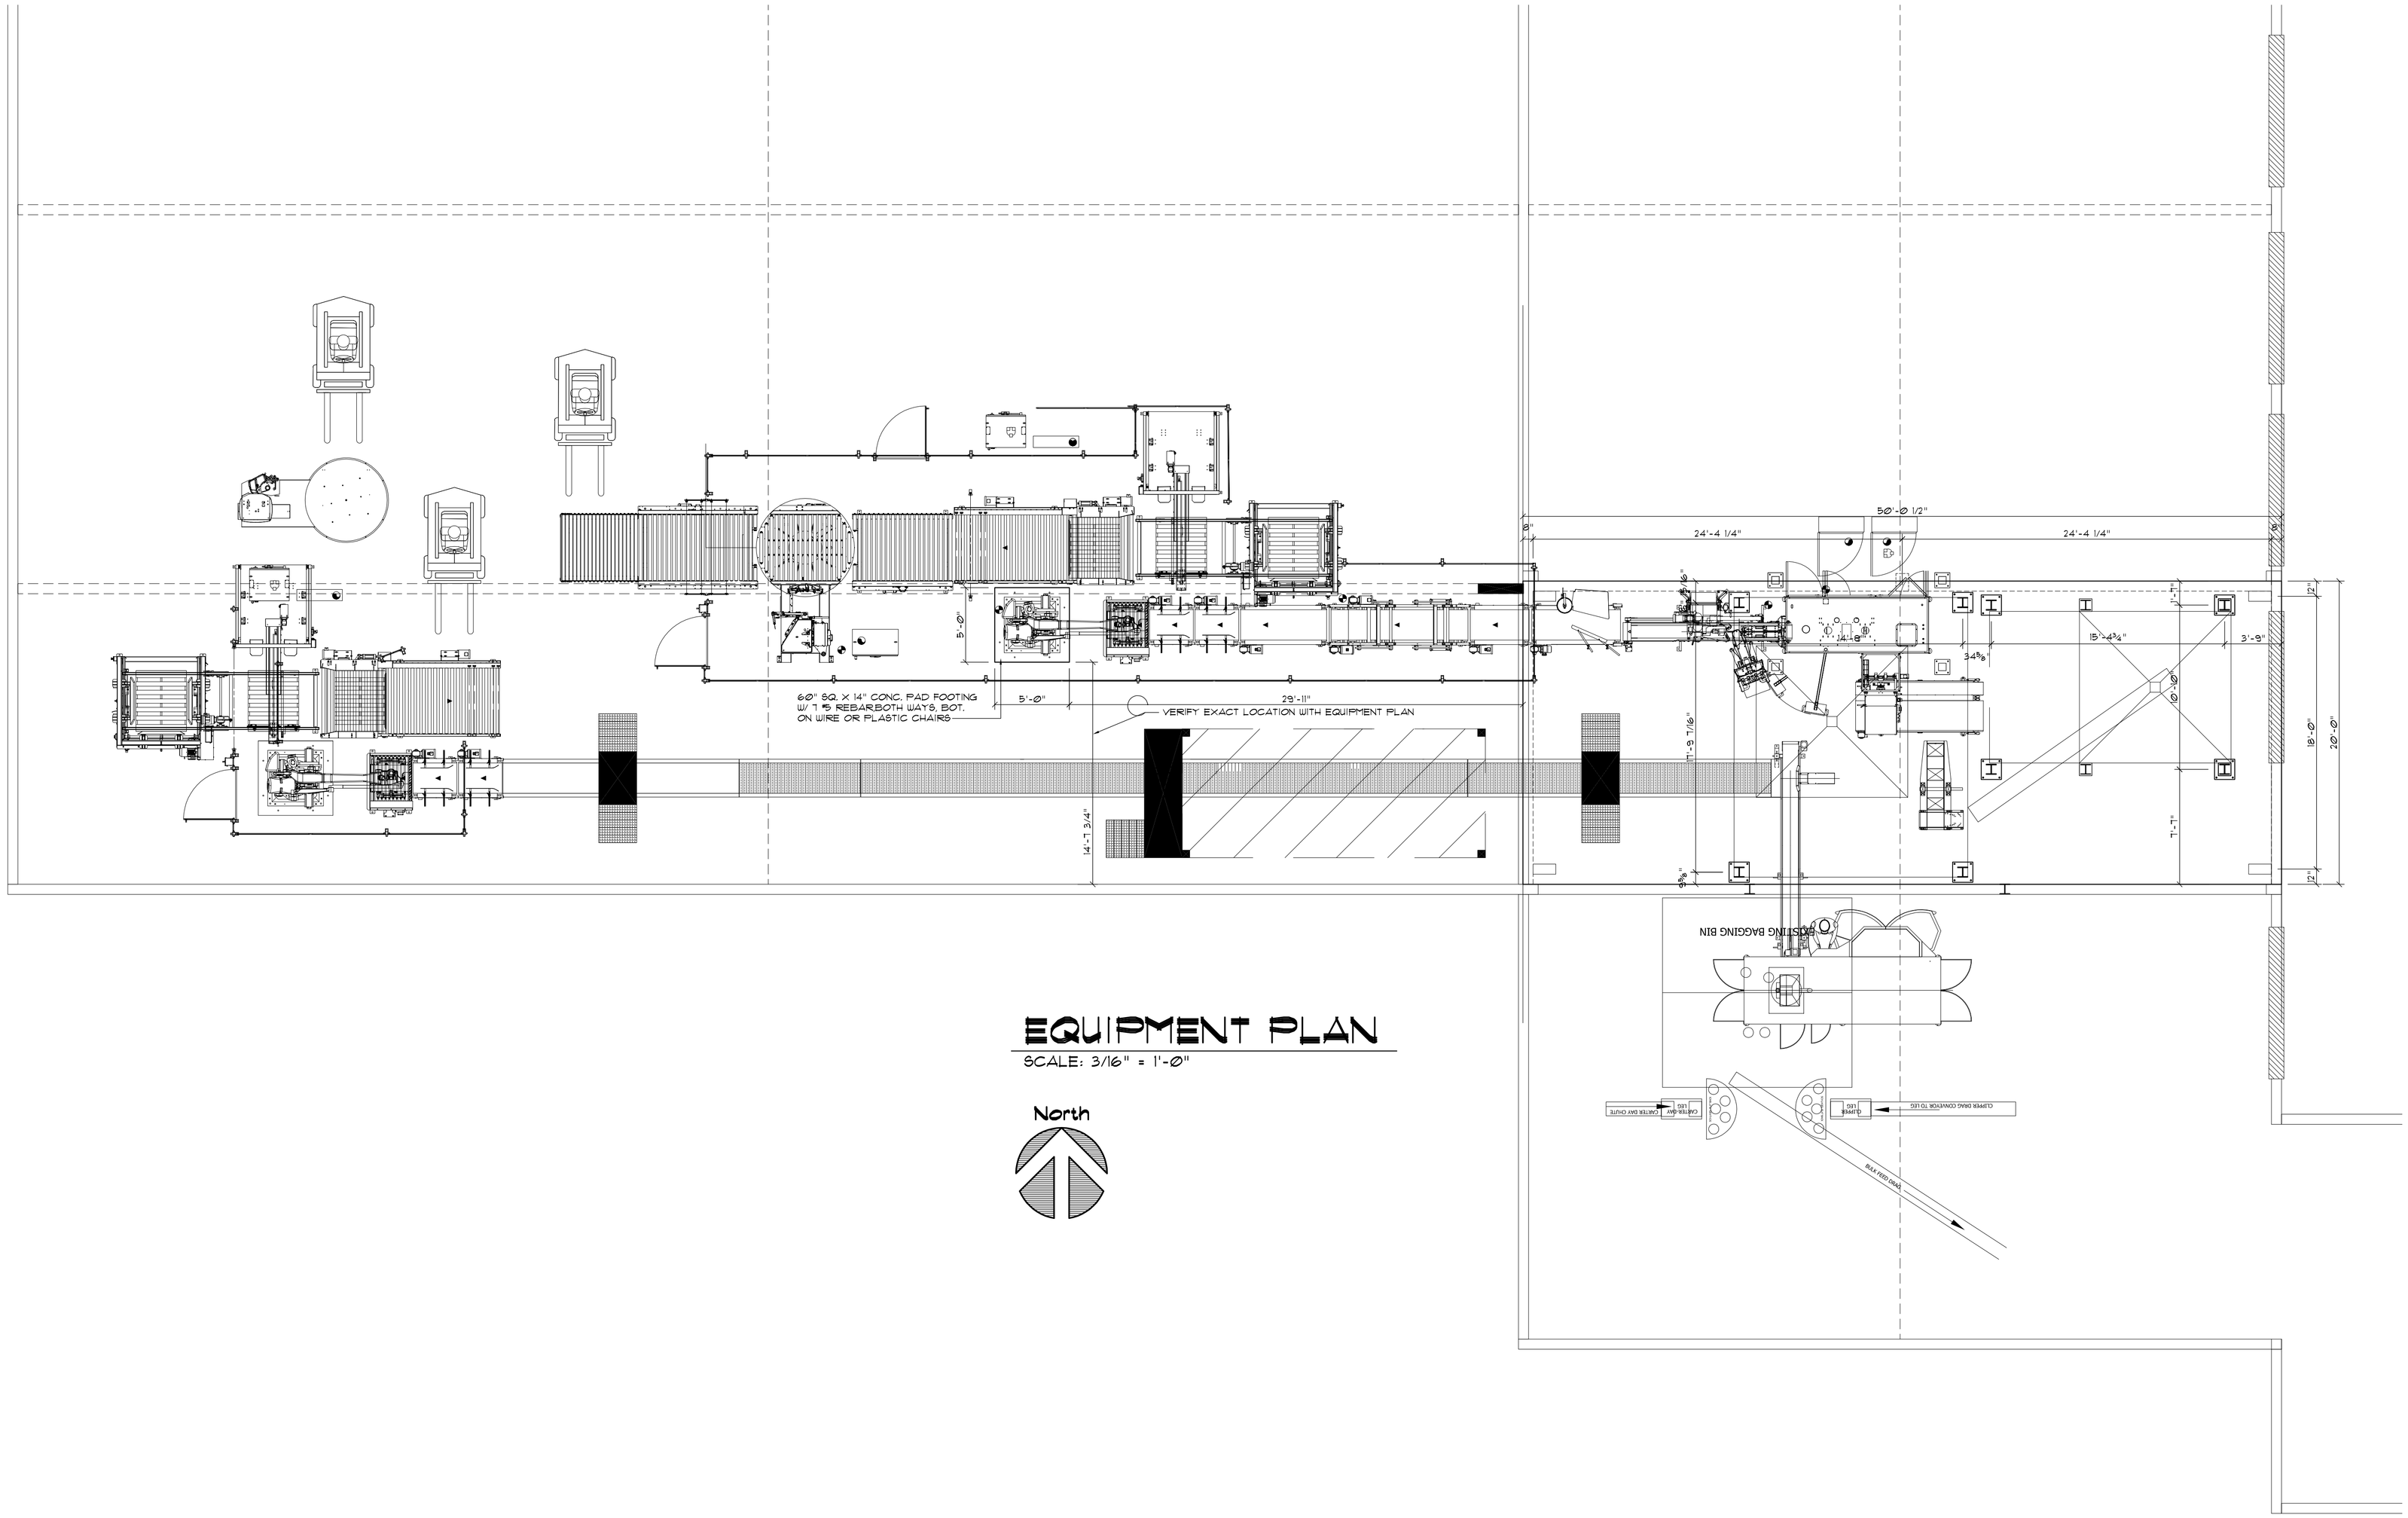

EQUIPMENT PLAN

SCALE: 3/16" = 1'-0"

North

ALTERATIONS and ADDITION for:

FURST-McNESS

LAKE CITY, FLORIDA

EQUIPMENT PLAN

Celebrating
54 Years of Service

1972 - 2026
N.P. Geisler, Architect
AR0007005

CUSTOM ARCHITECTURAL DESIGN

NICHOLAS
PAUL
GEISLER
ARCHITECT

1758 NW Brown Rd.
Lake City, FL 32055
386-365-4355

Copyright 2026 ©
N.P. Geisler, Architect

DRAWN:
MPG

DATE OF ISSUE:
24 MAR 2026

COMM#:
2K2611

REVISIONS:

SHEET:
A.1

1 OF 3

Nicholas
P Geisler

Digitally signed by Nicholas P Geisler
Date: 2026.03.25 11:45:21 -04'00'
AR0007005

These drawings, as instruments of service, are the sole property of the architect, and may not be used, copied or reproduced in whole or in part for use on or incorporated within any other job without specific and individual authorization by the architect.

All revised sheets shall supersede any previously issued version(s). Only the latest version shall be employed for this project. All previously issued versions of this sheet, SHALL BE DISCARDED.