


**426 SW COMMERCE BLVD
SUITE 130-N
LAKE CITY, FL 32025
Email: sdaniel@cdgsurveying.com
LICENSE NO. LB 7683**

NOTES:

1. BEARINGS ARE BASED ON THE WEST LINE OF SW 1/4 OF NE 1.
2. ONLY THOSE VISIBLE INTERIOR IMPROVEMENTS AND IMPROVEMENTS LOCATED AS SHOWN HEREON. EXCEPTION IS MADE HEREON TO VISIBLE OR KNOWN AT DATE OF SURVEY.
3. THIS SURVEY WAS PREPARED WITHOUT THE BENEFIT OF AN HEREIN REGARDING EASEMENTS, RESERVATIONS AND RESTRICTIONS.
4. SCALE AND GRAPHIC LOCATION OF FENCES AND UTILITY POLS.
5. NO ATTEMPT WAS MADE BY THIS SURVEY TO DETERMINE IF

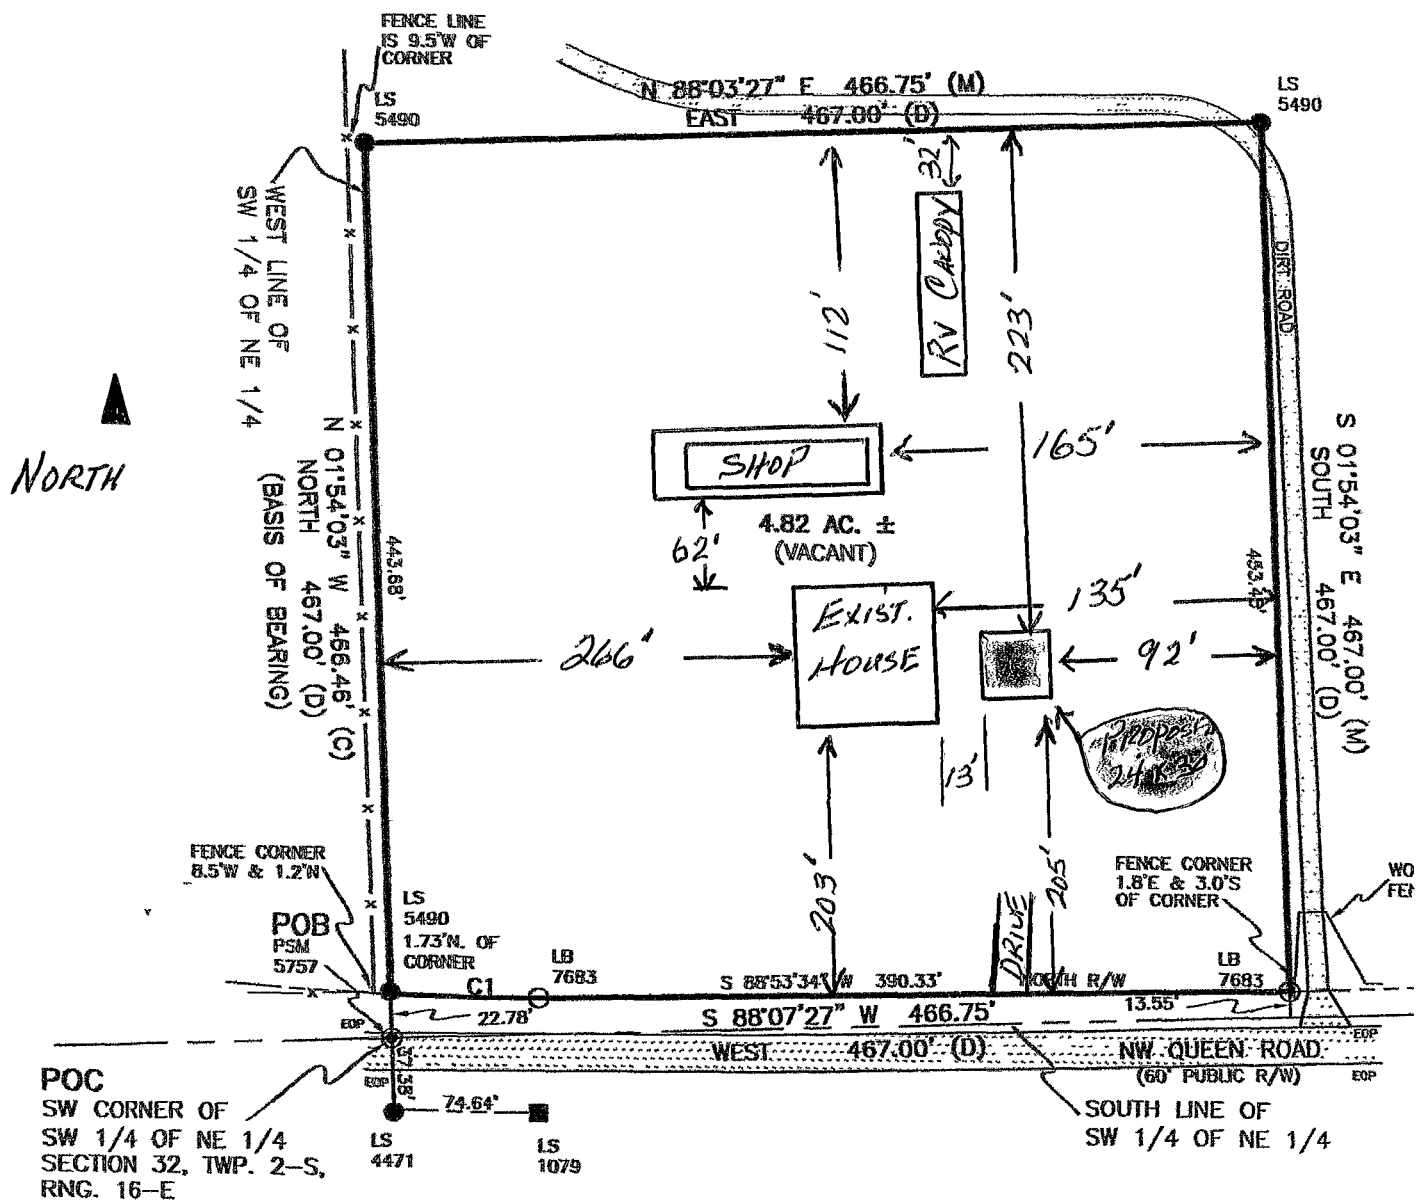

CURVE TABLE					
CURVE	RADIUS	DELTA ANGLE	ARC LENGTH	CHORD BEARING	CHORD LENGTH
C1	1879.86'	2°20'01"	76.57'	N 88°53'29" W	76.56'