

District No. 1 – Kevin Parnell
District No. 2 - Rocky Ford
District No. 3 - Robby Hollingsworth
District No. 4 – Everette Phillips
District No. 5 - Tim Murphy



BOARD OF COUNTY COMMISSIONERS • COLUMBIA COUNTY

May 12, 2026

VIA ELECTRONIC MAIL

Jon M. Rosenthal, Director CRE Construction

Re: Parcel 18-3S-17-05048-000 & 18-3S-17-05048-003
1855 NW CR25A
Lake City, FL, 32055

Dear Mr. Rosenthal,

Your modification to your approved site development plan (SDP2212) to reduce building F size and location has been administratively approved. You may proceed with permitting.

If you have any questions, please do not hesitate to contact me at via email or telephone at clane@columbiacountyfla.com or (386) 754-7119.

Sincerely,

Seth Lane
Columbia County Planner

BOARD MEETS FIRST AND THIRD THURSDAY AT 5:30 P.M.

P.O. BOX 1529

LAKE CITY, FLORIDA 32056-1529

PHONE (386) 755-4100



Columbia County Gateway to Florida

FOR PLANNING USE ONLY

Application # ~~SPT~~ SAP2212

Application Fee \$300.00

Receipt No. _____

Filing Date 5-11-2026

Completeness Date _____

*MODIFICATION - REDUCE
BUILDING F SIZE & LOCATION*

Minor Site Plan Application

A. PROJECT INFORMATION

1. Project Name: BUILDING F-COLUMBIA COUNTY STORM PROCESSING BUILDING
2. Address of Subject Property: 1855 NW CR 25A, LAKE CITY, FL 32055
3. Parcel ID Number(s): 18-3S-17-05048-000 & 18-3S-17-05048-003
4. Future Land Use Map Designation: Industrial-Storm Processing and Service Center
5. Zoning Designation: Industrial
6. Acreage: 54.5
7. Existing Use of Property: COLUMBIA STORM PROCESSING AND SERVICE CENTER
8. Proposed use of Property: COLUMBIA STORM PROCESSING AND SERVICE CENTER
9. Type of Development (Check All That Apply):
 - () Increase of floor area to an existing structure: Total increase of square footage _____
 - () New construction: Total square footage _____
 - () Relocation of an existing structure: Total square footage 16,000 SQ FT
 - () Increase in Impervious Area: Total Square Footages _____

B. APPLICANT INFORMATION

1. Applicant Status ☒ Owner (title holder) ☐ Agent
2. Name of Applicant(s): JON M. ROSENTHAL Title: DIRECTOR CRE CONSTRUCTION
Company name (if applicable): FLORIDA POWER AND LIGHT COMPANY
Mailing Address: 700 UNIVERSE BOULEVARD, JB/B2
City: JUNO BEACH State: FLORIDA Zip: 33408
Telephone: () 5616944274 Fax: () Email: JON.ROSENTHAL@FPL.COM

PLEASE NOTE: Florida has a very broad public records law. Most written communications to or from government officials regarding government business is subject to public records requests. Your e-mail address and communications may be subject to public disclosure.

3. If the applicant is agent for the property owner*.
Property Owner Name (title holder): Florida Power & Light Company
Mailing Address: 700 Universe Blvd, B2A/JB
City: Juno Beach State: Florida Zip: 33458
Telephone: () 561-694-4274 Fax: () Email: Jon.Rosenthal@FPL.com

PLEASE NOTE: Florida has a very broad public records law. Most written communications to or from government officials regarding government business is subject to public records requests. Your e-mail address and communications may be subject to public disclosure.

***Must provide an executed Property Owner Affidavit Form authorizing the agent to act on behalf of the property owner.**

C. ADDITIONAL INFORMATION

1. Is there any additional contract for the sale of, or options to purchase, the subject property?
If yes, list the names of all parties involved: _____
If yes, is the contract/option contingent or absolute: ☐ Contingent ☐ Absolute
2. Has a previous application been made on all or part of the subject property:
Future Land Use Map Amendment: ☒ Yes _____ ☐ No _____
Future Land Use Map Amendment Application No. CPA _____
Site Specific Amendment to the Official Zoning Atlas (Rezoning): ☐ Yes _____ ☐ No _____
Site Specific Amendment to the Official Zoning Atlas (Rezoning) Application No. Z _____
Variance: ☐ Yes _____ ☐ No _____
Variance Application No. V _____
Special Exception: ☐ Yes _____ ☐ No _____
Special Exception Application No. SE _____

D. ATTACHMENT/SUBMITTAL REQUIREMENTS

1. Vicinity Map – Indicating general location of the site, abutting streets, existing utilities, complete legal description of the property in question, and adjacent land use.
2. Site Plan – Including, but not limited to the following:
 - a. Name, location, owner, and designer of the proposed development.
 - b. Present zoning for subject site.
 - c. Location of the site in relation to surrounding properties, including the means of ingress and egress to such properties and any screening or buffers on such properties.
 - d. Date, north arrow, and graphic scale not less than one inch equal to 50 feet.
 - e. Area and dimensions of site (Survey).
 - f. Location of all property lines, existing right-of-way approaches, sidewalks, curbs, and gutters.
 - g. Access to utilities and points of utility hook-up.
 - h. Location and dimensions of all existing and proposed parking areas and loading areas.
 - i. Location, size, and design of proposed landscaped areas (including existing trees and required landscaped buffer areas).
 - j. Location and size of any lakes, ponds, canals, or other waters and waterways.
 - k. Structures and major features fully dimensioned including setbacks, distances between structures, floor area, width of driveways, parking spaces, property or lot lines, and percent of property covered by structures.
 - l. Location of trash receptacles.
 - m. For multiple-family, hotel, motel, and mobile home park site plans:
 - i. Tabulation of gross acreage.
 - ii. Tabulation of density.
 - iii. Number of dwelling units proposed.
 - iv. Location and percent of total open space and recreation areas.
 - v. Percent of lot covered by buildings.

- vi. Floor area of dwelling units.
 - vii. Number of proposed parking spaces.
 - viii. Street layout.
 - ix. Layout of mobile home stands (for mobile home parks only).
3. Stormwater Management Plan—Including the following:
 - a. Existing contours at one foot intervals based on U.S. Coast and Geodetic Datum.
 - b. Proposed finished elevation of each building site and first floor level.
 - c. Existing and proposed stormwater management facilities with size and grades.
 - d. Proposed orderly disposal of surface water runoff.
 - e. Centerline elevations along adjacent streets.
 - f. Water management district surface water management permit.
 4. Fire Department Access and Water Supply Plan: The Fire Department Access and Water Supply Plan must demonstrate compliance with Chapter 18 of the Florida Fire Prevention Code, be located on a separate signed and sealed plan sheet, and must be prepared by a professional fire engineer licensed in the State of Florida. The Fire Department Access and Water Supply Plan must contain fire flow calculations in accordance with the Guide for Determination of Required Fire Flow, latest edition, as published by the Insurance Service Office (“ISO”) and/or Chapter 18, Section 18.4 of the Florida Fire Prevention Code, whichever is greater.
 5. Concurrency Impact Analysis: Concurrency Impact Analysis of impacts to public facilities. For commercial and industrial developments, an analysis of the impacts to Transportation, Potable Water, Sanitary Sewer, and Solid Waste impacts are required.
 6. Comprehensive Plan Consistency Analysis: An analysis of the application’s consistency with the Comprehensive Plan (analysis must identify specific Goals, Objectives, and Policies of the Comprehensive Plan and detail how the application complies with said Goals, Objectives, and Policies).
 7. Legal Description with Tax Parcel Number (In Word Format).
 8. Proof of Ownership (i.e. deed).
 9. Agent Authorization Form (signed and notarized).
 10. Proof of Payment of Taxes (can be obtained online via the Columbia County Tax Collector’s Office).
 11. Fee. The application fee for a Minor Site and Development Plan Application is \$300. No application shall be accepted or processed until the required application fee has been paid.

NOTICE TO APPLICANT

All eleven (11) attachments are required for a complete application. Once an application is submitted and paid for, a completeness review will be done to ensure all the requirements for a complete application have been met. If there are any deficiencies, the applicant will be notified in writing.


For submittal requirements, please see the Columbia County Building and Zoning Development Application Submittal Guidelines.

THE APPLICANT ACKNOWLEDGES THAT THE APPLICANT OR AGENT MUST BE PRESENT AT THE PUBLIC HEARING BEFORE THE PLANNING AND ZONING BOARD, AS ADOPTED IN THE BOARD RULES AND PROCEDURES, OTHERWISE THE REQUEST MAY BE CONTINUED TO A FUTURE HEARING DATE.

I hereby certify that all of the above statements and statements contained in any documents or plans submitted herewith are true and accurate to the best of my knowledge and belief.

JON M. ROSENTHAL

Applicant/Agent Name (Type or Print)

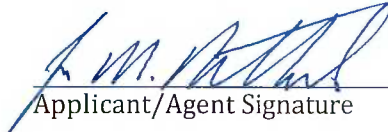
Applicant/Agent Signature

05/08/2026

Date

Disclaimer

F.S. 125.022 Disclaimer: Issuance of a development permit or development order by Columbia County does not in any way create any rights on the part of the applicant to obtain a permit from a state or federal agency and does not create any liability on the part of the county for issuance of the permit if the applicant fails to obtain requisite approvals or fulfill the obligations imposed by a state or federal agency or undertakes actions that result in a violation of state or federal law.



To: WHOM IT MAY CONCERN

Date: January 9, 2026

Re: FLORIDA POWER & LIGHT COMPANY
ZONING, SITE PLAN APPROVAL AND
PERMITTING: AUTHORIZATION TO SIGN

I, David Flechner, Vice President, Compliance & Corporate Secretary for Florida Power & Light Company, do verify that the following listed individual:

Jon M. Rosenthal, DIRECTOR, CORPORATE REAL ESTATE - CONSTRUCTION

is authorized to represent, sign for, and authorize on behalf of Florida Power & Light Company, in matters relating to the zoning, site plan approval, and permitting of any and all Florida Power & Light Company property.

David Flechner
Vice President, Compliance &
Corporate Secretary

STATE OF FLORIDA)
) ss
COUNTY OF PALM BEACH)

The foregoing instrument was acknowledged before me on January 9, 2026, by David Flechner, Vice President, Compliance & Corporate Secretary for Florida Power & Light Company, a Florida corporation. He is personally known to me and did not take an oath.


SEAL




Notary Public
State of Florida

Florida Power & Light Company

700 Universe Boulevard, Juno Beach, FL 33408

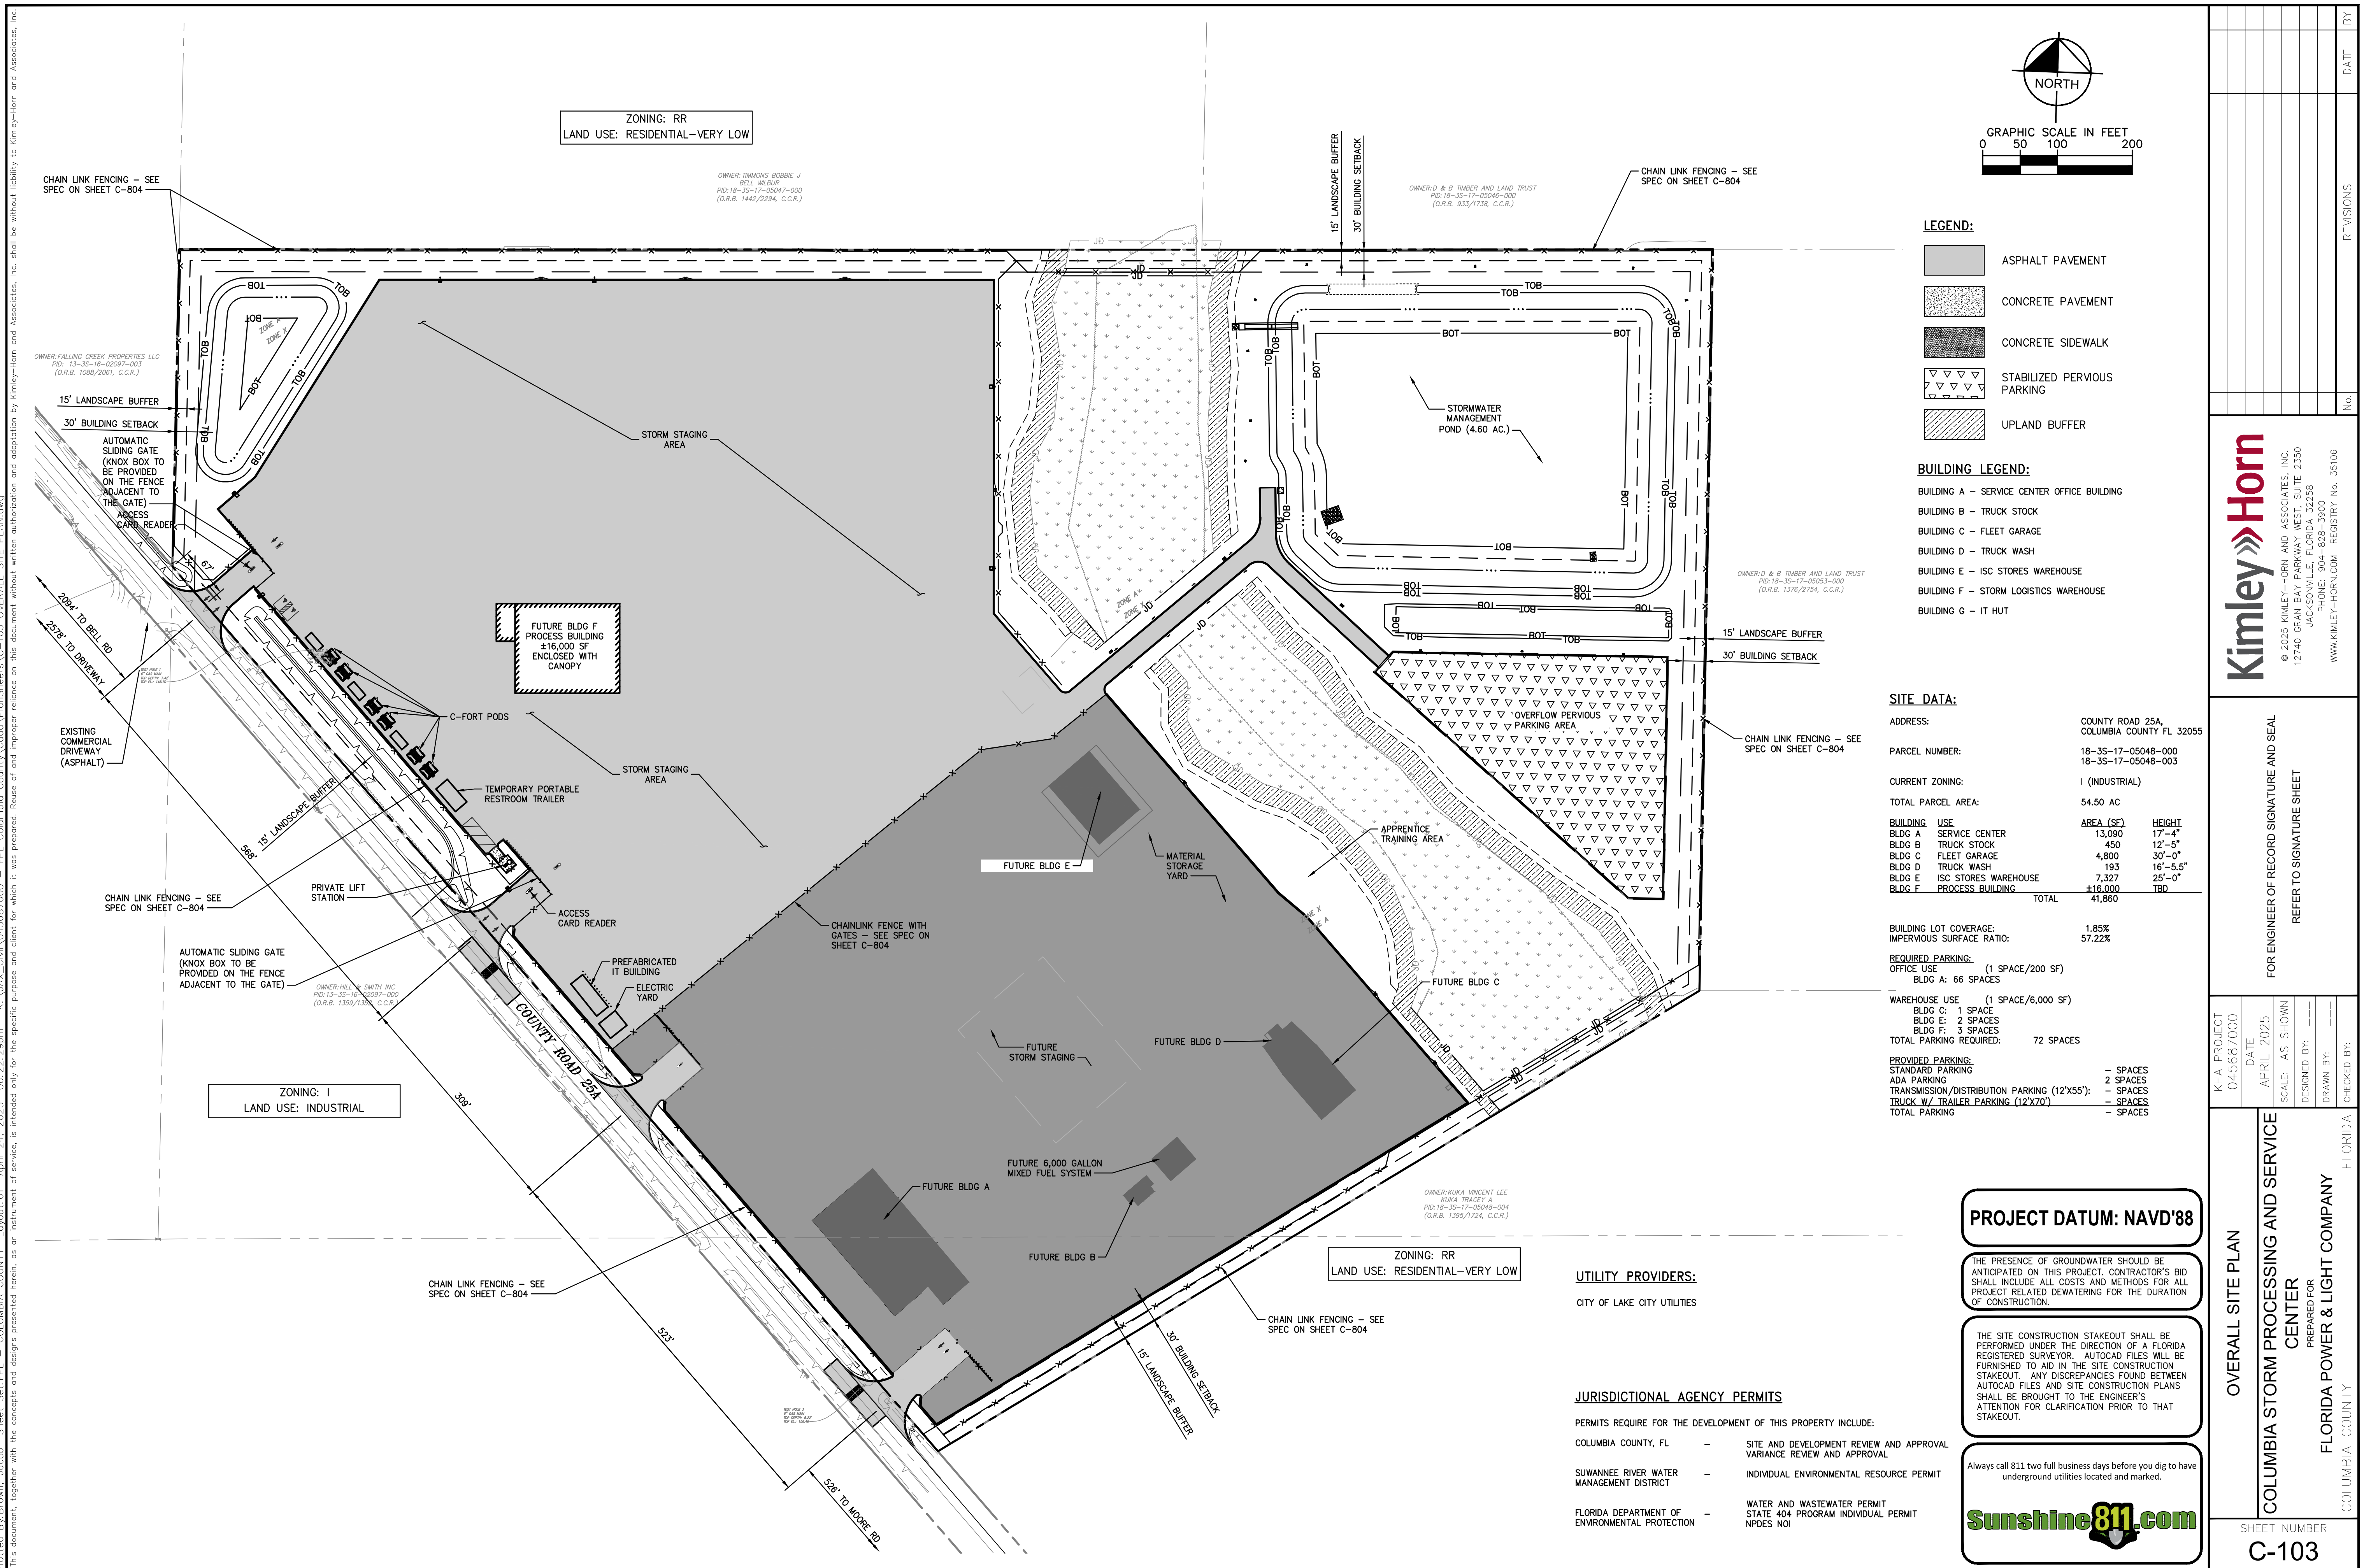

Plotted by: BROWN, JACOB. Sheet Set: FFL - COLUMBIA COUNTY. Layout: 01. April 24, 2025. 06:22:29pm. K:\AKA\CHVA\045687000 - FFL Columbia County\Add\Plan\Sheet\A-C-103 OVERALL SITE PLAN.dwg
This document, together with the concepts and designs presented herein, is intended only for the specific purpose and client for which it was prepared. Reuse of and incorporation of this document without written authorization and adaptation by Kimley-Horn and Associates, Inc. shall be without liability to Kimley-Horn and Associates, Inc.

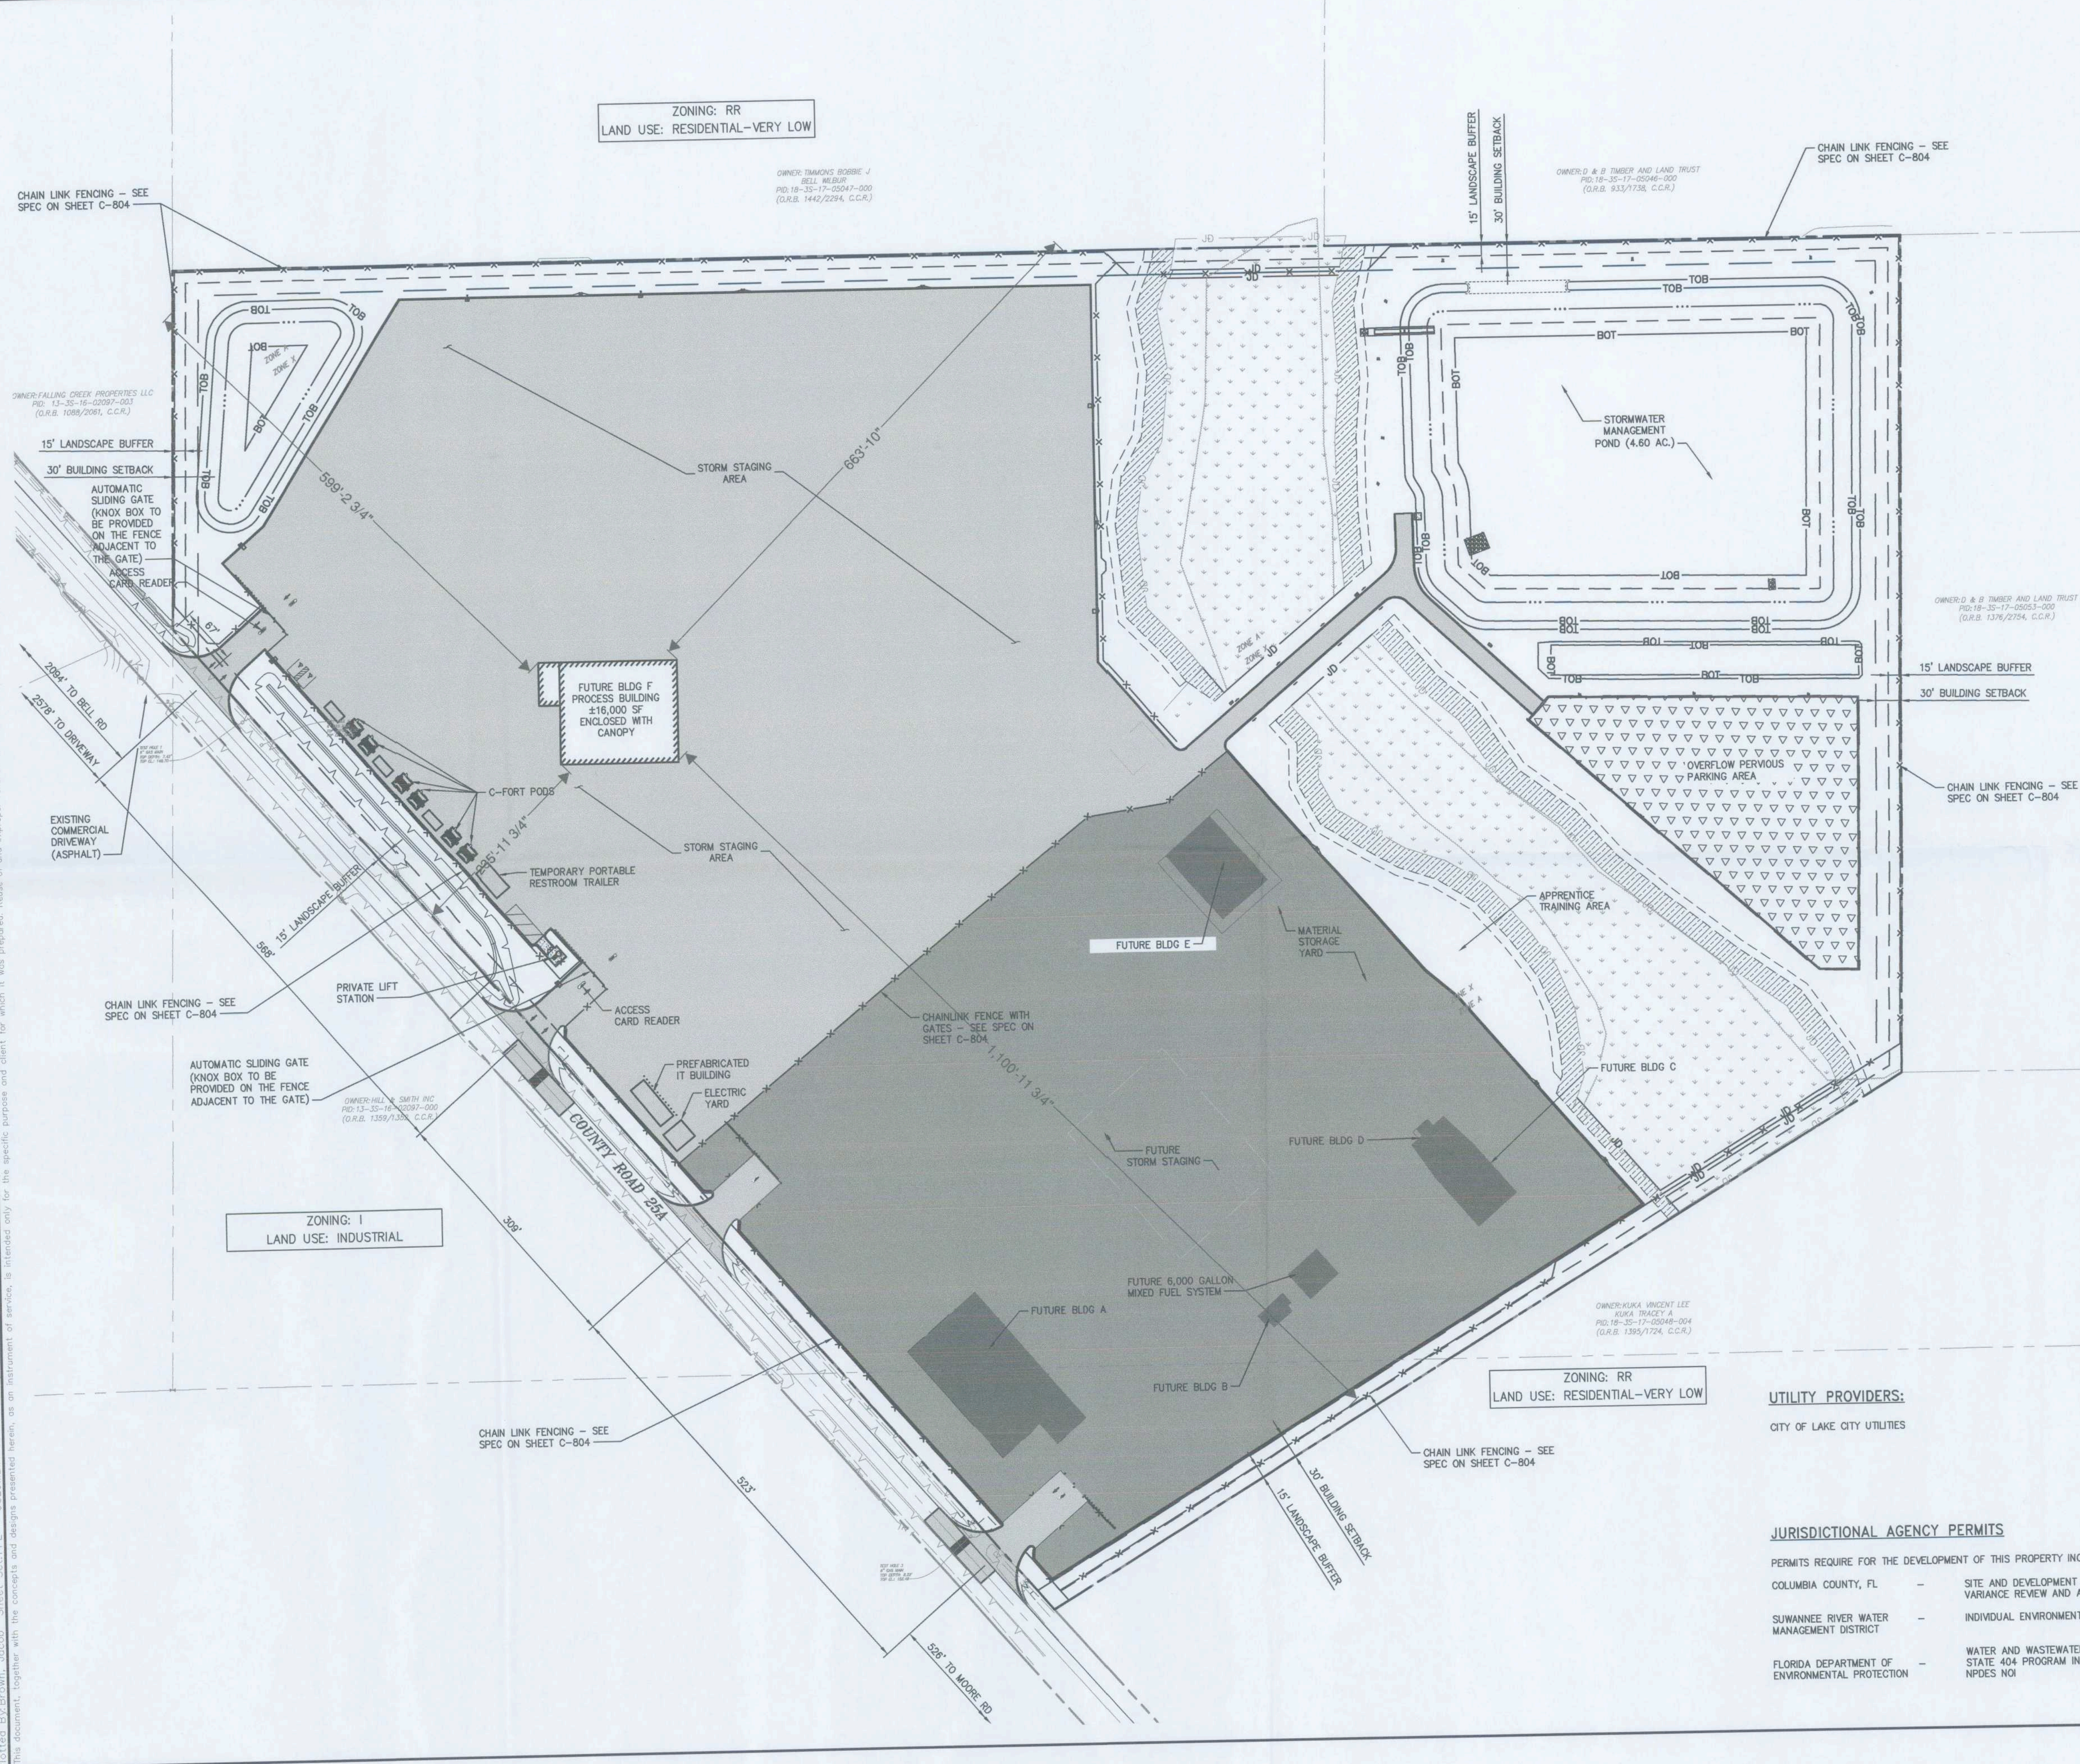

LEGEND:

- ASPHALT PAVEMENT
- CONCRETE PAVEMENT
- CONCRETE SIDEWALK
- STABILIZED PERVIOUS PARKING
- UPLAND BUFFER

BUILDING LEGEND:

- BUILDING A - SERVICE CENTER OFFICE BUILDING
- BUILDING B - TRUCK STOCK
- BUILDING C - FLEET GARAGE
- BUILDING D - TRUCK WASH
- BUILDING E - ISC STORES WAREHOUSE
- BUILDING F - STORM LOGISTICS WAREHOUSE
- BUILDING G - IT HUT

SITE DATA:

ADDRESS:	COUNTY ROAD 25A, COLUMBIA COUNTY FL 32055		
PARCEL NUMBER:	18-35-17-05048-000 18-35-17-05048-003		
CURRENT ZONING:	I (INDUSTRIAL)		
TOTAL PARCEL AREA:	54.50 AC		
BUILDING USE	AREA (SF)	HEIGHT	
BLDG A	SERVICE CENTER	13,090	17'-4"
BLDG B	TRUCK STOCK	450	12'-5"
BLDG C	FLEET GARAGE	4,800	30'-0"
BLDG D	TRUCK WASH	193	16'-5.5"
BLDG E	ISO STORES WAREHOUSE	7,327	25'-0"
BLDG F	PROCESS BUILDING	16,000	TBD
TOTAL		41,860	
BUILDING LOT COVERAGE:		1.85%	
IMPERVIOUS SURFACE RATIO:		57.22%	
REQUIRED PARKING:			
OFFICE USE		(1 SPACE/200 SF)	
BLDG A: 66 SPACES			
WAREHOUSE USE		(1 SPACE/6,000 SF)	
BLDG C: 1 SPACE			
BLDG E: 2 SPACES			
BLDG F: 3 SPACES			
TOTAL PARKING REQUIRED:		72 SPACES	
PROVIDED PARKING:			
STANDARD PARKING		- SPACES	
ADA PARKING		2 SPACES	
TRANSMISSION/DISTRIBUTION PARKING (12'X55')		- SPACES	
TRUCK W/ TRAILER PARKING (12'X70')		- SPACES	
TOTAL PARKING		- SPACES	

PROJECT DATUM: NAVD'88

THE PRESENCE OF GROUNDWATER SHOULD BE ANTICIPATED ON THIS PROJECT. CONTRACTOR'S BID SHALL INCLUDE ALL COSTS AND METHODS FOR ALL PROJECT RELATED DEWATERING FOR THE DURATION OF CONSTRUCTION.

THE SITE CONSTRUCTION STAKEOUT SHALL BE PERFORMED UNDER THE DIRECTION OF A FLORIDA REGISTERED SURVEYOR. AUTOCAD FILES WILL BE FURNISHED TO AID IN THE SITE CONSTRUCTION STAKEOUT. ANY DISCREPANCIES FOUND BETWEEN AUTOCAD FILES AND SITE CONSTRUCTION PLANS SHALL BE BROUGHT TO THE ENGINEER'S ATTENTION FOR CLARIFICATION PRIOR TO THAT STAKEOUT.

Always call 811 two full business days before you dig to have underground utilities located and marked.



UTILITY PROVIDERS:

CITY OF LAKE CITY UTILITIES

JURISDICTIONAL AGENCY PERMITS

- PERMITS REQUIRE FOR THE DEVELOPMENT OF THIS PROPERTY INCLUDE:
- COLUMBIA COUNTY, FL - SITE AND DEVELOPMENT REVIEW AND APPROVAL VARIANCE REVIEW AND APPROVAL
- SUWANNEE RIVER WATER MANAGEMENT DISTRICT - INDIVIDUAL ENVIRONMENTAL RESOURCE PERMIT
- FLORIDA DEPARTMENT OF ENVIRONMENTAL PROTECTION - WATER AND WASTEWATER PERMIT STATE 404 PROGRAM INDIVIDUAL PERMIT NPDES NOI

Kimley»Horn

© 2025 KIMLEY-HORN AND ASSOCIATES, INC.
12740 GRAN BAY PARKWAY WEST, SUITE 2350
JACKSONVILLE, FLORIDA 32258
PHONE: 904-828-5500
WWW.KIMLEY-HORN.COM REGISTRY No. 35106

FOR ENGINEER OF RECORD SIGNATURE AND SEAL
REFER TO SIGNATURE SHEET

KHA PROJECT 045687000
DATE APRIL 2025
SCALE: AS SHOWN
DESIGNED BY:
DRAWN BY:
CHECKED BY:

OVERALL SITE PLAN
COLUMBIA STORM PROCESSING AND SERVICE CENTER
PREPARED FOR
FLORIDA POWER & LIGHT COMPANY
FLORIDA COUNTY
COLUMBIA COUNTY

SHEET NUMBER
C-103



SUWANNEE RIVER

WATER MANAGEMENT DISTRICT

May 5, 2023

Jon Rosenthal
Florida Power & Light
700 Universe Blvd, B2A
Juno Beach, FL 33408-2657

SUBJECT: Permit Number ERP-023-241680-2
Florida Power & Light Proposed Service Center

Dear Jon Rosenthal:

Enclosed is your ERP Individual Permit issued by the Suwannee River Water Management District on May 05, 2023. This permit is a legal document and should be kept with your other important documents. Permit issuance does not relieve you from the responsibility of obtaining any necessary permits from any federal, state, or local agencies for your project.

Noticing Your Permit:

For noticing instructions, please refer to the noticing materials in this package regarding closing the point of entry for someone to challenge the issuance of your permit. Please note that if a timely petition for administrative hearing is filed, your permit will become nonfinal and any activities that you choose to undertake pursuant to your permit will be at your own risk.

Compliance with Permit Conditions:

To submit your required permit compliance information, go to the District's website at <https://permitting.sjrwmd.com/srepermitting/jsp/start.jsp>. Click to sign-in to your existing account or to create a new account. Select the "Apply/Submit" tab, select "Submit Compliance Data", enter your permit number, and select "No Specific Date" for the Compliance Due Date Range. You will then be able to view all the compliance submittal requirements for your project. Select "the compliance item that you are ready to submit and then attach the appropriate information or form. The forms to comply with your permit conditions are available at floridaswater.com/permitting under the section "Handbooks, forms, fees, final orders". Click on forms to view all permit compliance forms, then scroll to the ERP application forms section and select the applicable compliance forms. Alternatively, if you have difficulty finding forms or need copies of the appropriate forms, please contact the Resource Management Division at (386) 362-1001.

Compliance with Other Permitting Programs:

This permit does not eliminate the necessity to obtain any required federal, state, local and special district authorizations prior to the start of any construction, alteration, operation, maintenance, removal or abandonment authorized by this permit.

The Suwannee River Water Management District did not issue a National Pollutant Discharge Elimination System (NPDES) permit for this project. If this project meets the thresholds such that a NPDES permit is required, you must apply to the Florida Department of Environmental Protection directly. More information about NPDES permits may be found online at <https://floridadep.gov/water/stormwater>. **Failure to obtain a NPDES permit prior to construction could subject you to enforcement action by that agency.**

Water for Nature. Water for People.

For projects which involve wetlands or surface waters, the Suwannee River Water Management District did not issue a federal authorization for use or impacts to wetlands under federal jurisdiction, this project. Therefore, you must apply directly to the US Army Corps of Engineers (USACE). More information about USACE permitting may be found online at <https://www.saj.usace.army.mil/>. **Failure to obtain USACE authorization prior to construction could subject you to federal enforcement action by that agency.**

Transferring Your Permit:

Your permit requires you to notify the District in writing within 30 days of any change in ownership or control of the project or activity covered by the permit, or within 30 days of any change in ownership or control of the real property on which the permitted project or activity is located or occurs. You will need to provide the District with the information specified in rule 62-330.340, Florida Administrative Code (F.A.C.). Generally, this will require you to complete and submit Form 62-330.340(1), "Request to Transfer Permit".

Please note that a permittee is liable for compliance with the permit before the permit is transferred. The District, therefore, recommends that you request a permit transfer in advance in accordance with the applicable rules. You are encouraged to contact District staff for assistance with this process.

Thank you and please let us know if you have additional questions. For general questions contact us at (386) 362-1001.

Sincerely,



Hugh Thomas
Executive Director

Enclosures: Permit

cc: District Permit File



SUWANNEE RIVER

WATER MANAGEMENT DISTRICT

ERP Individual Permit

PERMITTEE:

Jon Rosenthal
Florida Power & Light
700 Universe Blvd, B2A
Juno Beach, FL 33408-2657

PERMIT NUMBER: ERP-023-241680-2**DATE ISSUED:** May 05, 2023**DATE EXPIRES:** May 05, 2028**COUNTY:** Columbia**TRS:** S18 T3S R17E**PROJECT:** Florida Power & Light Proposed Service Center

Upon completion, the approved entity to which operation and maintenance maybe transferred pursuant to rule 62-330.310 and 62-330.340 or 40B-4.1130, Florida Administrative Code (F.A.C) shall be:

Jon Rosenthal
Florida Power & Light
700 Universe Blvd, B2A
Juno Beach, FL 33408-2657

Based on the information provided to the Suwannee River Water Management District (District), the above mentioned project has met the conditions of issuance as found in subsection 62-330.301, subsections 62-330.407 through 62-330.635, or subsection 40B-4.3030, F.A.C. The permit is hereby in effect for the activity description below:

This permit authorizes the construction of 33.34 acres of impervious surfaces and the construction, operation, and maintenance of a stormwater management system serving 33.34 acres of impervious area on a total project area of 54.5 acres. The project shall be constructed in a manner consistent with the application package, plans, and calculations submitted and certified by Joseph Mecca, P.E., and the dam breach analysis by Mathew Brosman, P.E, Kimley-Horn and Associates on or before April 23, 2023.

As the permittee and/or operation and maintenance entity, it is your responsibility to ensure that adverse off-site impacts do not occur either during or after the construction. Any additional construction or alterations not authorized by this permit may result in flood control or water quality problems both on and off site and will be a violation of District rule.

You and any other substantially affected persons are entitled to request an administrative hearing or mediation. Please refer to the enclosed notice of rights.

1. All activities shall be implemented following the plans, specifications and performance criteria approved by this permit. Any deviations must be authorized in a permit modification in accordance with rule 62-330.315, F.A.C. Any deviations that are not so authorized may subject the permittee to enforcement action and revocation of the permit under chapter 373, F.S.
2. A complete copy of this permit shall be kept at the work site of the permitted activity during the construction phase, and shall be available for review at the work site upon request by the District staff. The permittee shall require the contractor to review the complete permit prior to beginning construction.
3. Activities shall be conducted in a manner that does not cause or contribute to violations of state water quality standards. Performance-based erosion and sediment control best management practices shall be installed immediately prior to, and be maintained during and after construction as needed, to prevent adverse impacts to the water resources and adjacent lands. Such practices shall be in accordance with the State of Florida Erosion and Sediment Control Designer and Reviewer Manual (Florida Department of Environmental Protection and Florida Department of Transportation June 2007), and the Florida Stormwater Erosion and Sedimentation Control Inspector's Manual (Florida Department of Environmental Protection, Nonpoint Source Management Section, Tallahassee, Florida, July 2008), which are both incorporated by reference in paragraph 62-330.050(9)(b)5., F.A.C., unless a project-specific erosion and sediment control plan is approved or other water quality control measures are required as part of the permit.
4. At least 48 hours prior to beginning the authorized activities, the permittee shall submit to the Agency a fully executed Form 62-330.350(1), "Construction Commencement Notice," (October 1, 2013), (<http://www.flrules.org/Gateway/reference.asp?No=Ref-02505>), incorporated by reference herein, indicating the expected start and completion dates. A copy of this form may be obtained from the Agency, as described in subsection 62-330.010(5), F.A.C., and shall be submitted electronically or by mail to the Agency. However, for activities involving more than one acre of construction that also require a NPDES stormwater construction general permit, submittal of the Notice of Intent to Use Generic Permit for Stormwater Discharge from Large and Small Construction Activities, DEP Form 62-621.300(4)(b), shall also serve as notice of commencement of construction under this chapter and, in such a case, submittal of Form 62-330.350(1) is not required.
5. Unless the permit is transferred under rule 62-330.340, F.A.C., or transferred to an operating entity under rule 62-330.310, F.A.C., the permittee is liable to comply with the plans, terms and conditions of the permit for the life of the project or activity.

6. Within 30 days after completing construction of the entire project, or any independent portion of the project, the permittee shall provide the following to the Agency, as applicable:
 - a. For an individual, private single-family residential dwelling unit, duplex, triplex, or quadruplex — “Construction Completion and Inspection Certification for Activities Associated With a Private Single-Family Dwelling Unit” [Form 62-330.310(3)]; or
 - b. For all other activities — “As-Built Certification and Request for Conversion to Operational Phase” [Form 62-330.310(1)].
 - c. If available, an Agency website that fulfills this certification requirement may be used in lieu of the form.
7. If the final operation and maintenance entity is a third party:
 - a. Prior to sales of any lot or unit served by the activity and within one year of permit issuance, or within 30 days of as-built certification, whichever comes first, the permittee shall submit, as applicable, a copy of the operation and maintenance documents (see sections 12.3 thru 12.3.3 of Volume I) as filed with the Department of State, Division of Corporations and a copy of any easement, plat, or deed restriction needed to operate or maintain the project, as recorded with the Clerk of the Court in the County in which the activity is located.
 - b. Within 30 days of submittal of the as- built certification, the permittee shall submit “Request for Transfer of Environmental Resource Permit to the Perpetual Operation Entity” [Form 62-330.310(2)] to transfer the permit to the operation and maintenance entity, along with the documentation requested in the form. If available, an Agency website that fulfills this transfer requirement may be used in lieu of the form.
8. The permittee shall notify the District in writing of changes required by any other regulatory District that require changes to the permitted activity, and any required modification of this permit must be obtained prior to implementing the changes.
9. This permit does not:
 - a. Convey to the permittee any property rights or privileges, or any other rights or privileges other than those specified herein or in chapter 62-330, F.A.C.;
 - b. Convey to the permittee or create in the permittee any interest in real property;
 - c. Relieve the permittee from the need to obtain and comply with any other required federal, state, and local authorization, law, rule, or ordinance; or
 - d. Authorize any entrance upon or work on property that is not owned, held in easement, or controlled by the permittee.
10. Prior to conducting any activities on state-owned submerged lands or other lands of the state, title to which is vested in the Board of Trustees of the Internal Improvement Trust Fund, the permittee must receive all necessary approvals and authorizations under chapters 253 and 258, F.S. Written authorization that requires formal execution by the

Board of Trustees of the Internal Improvement Trust Fund shall not be considered received until it has been fully executed.

11. The permittee shall hold and save the District harmless from any and all damages, claims, or liabilities that may arise by reason of the construction, alteration, operation, maintenance, removal, abandonment or use of any project authorized by the permit.
12. The permittee shall notify the District in writing:
 - a. Immediately if any previously submitted information is discovered to be inaccurate; and
 - b. Within 30 days of any conveyance or division of ownership or control of the property or the system, other than conveyance via a long-term lease, and the new owner shall request transfer of the permit in accordance with rule 62-330.340, F.A.C. This does not apply to the sale of lots or units in residential or commercial subdivisions or condominiums where the stormwater management system has been completed and converted to the operation phase.
13. Upon reasonable notice to the permittee, District staff with proper identification shall have permission to enter, inspect, sample and test the project or activities to ensure conformity with the plans and specifications authorized in the permit.
14. If prehistoric or historic artifacts, such as pottery or ceramics, projectile points, stone tools, dugout canoes, metal implements, historic building materials, or any other physical remains that could be associated with Native American, early European, or American settlement are encountered at any time within the project site area, the permitted project shall cease all activities involving subsurface disturbance in the vicinity of the discovery. The permittee or other designee shall contact the Florida Department of State, Division of Historical Resources, Compliance Review Section (DHR), at (850)245-6333, as well as the appropriate permitting agency office. Project activities shall not resume without verbal or written authorization from the Division of Historical Resources. If unmarked human remains are encountered, all work shall stop immediately and the proper authorities notified in accordance with section 872.05, F.S. For project activities subject to prior consultation with the DHR and as an alternative to the above requirements, the permittee may follow procedures for unanticipated discoveries as set forth within a cultural resources assessment survey determined complete and sufficient by DHR and included as a specific permit condition herein.
15. Any delineation of the extent of a wetland or other surface water submitted as part of the permit application, including plans or other supporting documentation, shall not be considered binding unless a specific condition of this permit or a formal determination under rule 62-330.201, F.A.C., provides otherwise.
16. The permittee shall provide routine maintenance of all components of the stormwater management system to remove trapped sediments and debris. Removed materials shall be disposed of in a landfill or other uplands in a manner that does not require a permit under chapter 62-330, F.A.C., or cause violations of state water quality standards.
17. This permit is issued based on the applicant's submitted information that reasonably demonstrates that adverse water resource-related impacts will not be caused by the completed permit activity. If any adverse impacts result, the District will require the

Water for Nature. Water for People.

permittee to eliminate the cause, obtain any necessary permit modification, and take any necessary corrective actions to resolve the adverse impacts.

18. A Recorded Notice of Environmental Resource Permit may be recorded in the county public records in accordance with section 62-330.090(7), F.A.C. Such notice is not an encumbrance upon the property.
19. This permit does not authorize the permittee to cause any adverse impact to or “take” of state listed species and other regulated species of fish and wildlife. Compliance with state laws regulating the take of fish and wildlife is the responsibility of the owner or applicant associated with this project. Please refer to Chapter 68A-27 of the Florida Administrative Code for definitions of “take” and a list of fish and wildlife species. If listed species are observed onsite, FWC staff are available to provide decision support information or assist in obtaining the appropriate FWC permits. Most marine endangered and threatened species are statutorily protected and a “take” permit cannot be issued. Requests for further information or review can be sent to FWCConservationPlanningServices@MyFWC.com.
20. Within 60 days of permit issuance and before the start of any construction, the permittee must provide the District with documentation demonstrating that 2.88 State Freshwater Forested Wetland credits have been debited from the Bayfield Mitigation Bank ledger.
21. In the event that the permittee does not successfully complete the transaction to obtain 2.88 mitigation credits from the Bayfield Mitigation Bank, the permittee must obtain a permit modification to provide alternative mitigation.

WITHIN 30 DAYS AFTER COMPLETION OF THE PROJECT, THE PERMITTEE SHALL NOTIFY THE DISTRICT, IN WRITING, THAT THE FACILITIES ARE COMPLETE.

AUTHORIZED BY: Suwannee River Water Management District

By:



Hugh Thomas
Executive Director

Water for Nature. Water for People.

NOTICE OF RIGHTS

1. A person whose substantial interests are or may be determined has the right to request an administrative hearing by filing a written petition with the Suwannee River Water Management District (District), or may choose to pursue mediation as an alternative remedy under Section 120.569 and 120.573, Florida Statutes, (F.S.), before the deadline for filing a petition. Choosing mediation will not adversely affect the right to a hearing if mediation does not result in a settlement. The procedures for pursuing mediation are set forth in Sections 120.569 and 120.57 F.S. Pursuant to Rule 28-106.111, Florida Administrative Code, (F.A.C.), the petition must be filed at the office of the District Clerk at District Headquarters, 9225 C.R. 49, Live Oak, Florida 32060 within twenty-one (21) days of receipt of written notice of the decision or within twenty-one (21) days of newspaper publication of the notice of District decision (for those persons to whom the District does not mail actual notice). A petition must comply with Chapter 28-106, F.A.C.

2. If the Governing Board takes action which substantially differs from the notice of District decision to grant or deny the permit application, a person whose substantial interests are or may be determined has the right to request an administrative hearing or may choose to pursue mediation as an alternative remedy as described above. Pursuant to Rule 28-106.111, F.A.C., the petition must be filed at the office of the District Clerk at District Headquarters, 9225 C.R. 49, Live Oak, Florida 32060 within twenty-one (21) days of receipt of written notice of the decision or within twenty-one (21) days of newspaper publication of the notice of District decision (for those persons to whom the District does not mail actual notice). Such a petition must comply with Chapter 28-106, F.A.C.

3. A substantially interested person has the right to a formal administrative hearing pursuant to Section 120.569 and 120.57(1), F.S., where there is a dispute between the District and the party regarding an issue of material fact. A petition for formal hearing must comply with the requirements set forth in Rule 28-106.201, F.A.C.

4. A substantially interested person has the right to an informal hearing pursuant to Section 120.569 and 120.57(2), F.S., where no material facts are in dispute. A petition for an informal hearing must comply with the requirements set forth in Rule 28-106.301, F.A.C.

5. A petition for an administrative hearing is deemed filed upon receipt of the petition by the Office of the District Clerk at the District Headquarters in Live Oak, Florida.

6. Failure to file a petition for an administrative hearing within the requisite time frame shall constitute a waiver of the right to an administrative hearing pursuant to Rule 28-106.111, F.A.C.

7. The right to an administrative hearing and the relevant procedures to be followed is governed by Chapter 120, Florida Statutes, and Chapter 28-106, F.A.C.

8. Pursuant to Section 120.68, F.S., a person who is adversely affected by final District action may seek review of the action in the District Court of Appeal by filing a notice of appeal pursuant to the Florida Rules of Appellate Procedure, within 30 days of the rendering of the final District action.

9. A party to the proceeding before the District who claims that a District order is inconsistent with the provisions and purposes of Chapter 373, F.S., may seek review of the order pursuant to Section 373.114, F.S., by the Florida Land and Water Adjudicatory Commission, by filing a request for review with the Commission and serving a copy of the Department of Environmental

Water for Nature. Water for People.

Protection and any person named in the order within 20 days of adoption of a rule or the rendering of the District order.

10. For appeals to the District Courts of Appeal, a District action is considered rendered after it is signed on behalf of the District, and is filed by the District Clerk.

11. Failure to observe the relevant time frames for filing a petition for judicial review, or for Commission review, will result in waiver of the right to review.

CERTIFICATE OF SERVICE

I hereby certify that a copy of the foregoing Notice of Rights has been sent to:

Jon Rosenthal
Florida Power & Light
700 Universe Blvd, B2A
Juno Beach, FL 33408-2657

This May 05, 2023



Deputy Clerk
Suwannee River Water Management District
9225 C.R. 49
Live Oak, Florida 32060
386.362.1001 or 800.226.1066 (Florida only)

cc: File Number: ERP-023-241680-2

Water for Nature. Water for People.

NOTICING INFORMATION

Dear Permittee:

Please be advised that the Suwannee River Water Management District (District) has not published a notice in the newspaper advising the public that it has issued a permit for this project.


Newspaper publication, using the District's form, notifies members of the public of their right to challenge the issuance of the permit. If proper notice is given by newspaper publication, then there is a 21-day time limit to file a petition challenging the issuance of the permit.

To close the point of entry for filing a petition, you may publish (at your own expense) a onetime notice of the District's decision in a newspaper of general circulation within the affected area as defined in Section 50.011 of the Florida Statutes. If you do not publish a newspaper notice, the time to challenge the issuance of your permit will not expire.

A copy of the notice and a partial list of newspapers of general circulation are attached for your convenience. However, you are not limited to those listed newspapers. If you choose to close the point of entry and the notice is published, the newspaper will return to you an affidavit as proof of publication. In accordance with 40B-1.1010(4), F.A.C., a copy of the affidavit shall be provided to the District within 14 days of publication. A scanned copy of the affidavit may be forwarded to Tilda Musgrove by email at tjm@srwmd.org (preferred method) or send the original affidavit of publication to:

Tilda Musgrove
Resource Management
9225 CR 49
Live Oak, FL 32060

If you have any questions, please contact me at 386.362.1001.
Sincerely,

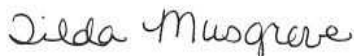

Tilda Musgrove
Business Resource Specialist
Resource Management

Water for Nature. Water for People.

NOTICE OF AGENCY ACTION TAKEN BY THE
SUWANNEE RIVER WATER MANAGEMENT DISTRICT

Notice is given that the following permit was issued on _____:
(Name and address of applicant) _____
permit# _____. The project is located in _____ County, Section
_____, Township _____ South, Range _____ East. The permit authorizes a surface
water management system on _____ acres for _____
_____. The receiving water body is _____.

A person whose substantial interests are or may be affected has the right to request an administrative hearing by filing a written petition with the Suwannee River Water Management District (District). Pursuant to Chapter 28-106 and Rule 40BB-1.1010, Florida Administrative Code (F.A.C.), the petition must be filed (received) either by delivery at the office of the Resource Management Business Resource Specialist at District Headquarters, 9225 CR 49, Live Oak FL 32060 or by e-mail to tjm@srwmd.org, within twenty-one (21) days of newspaper publication of the notice of intended District decision (for those persons to whom the District does not mail or email actual notice). A petition must comply with Sections 120.54(5)(b)4. and 120.569(2)(c), Florida Statutes (F.S.), and Chapter 28106, F.A.C. The District will not accept a petition sent by facsimile (fax). Mediation pursuant to Section 120.573, F.S., is not available.

A petition for an administrative hearing is deemed filed upon receipt of the complete petition by the District Clerk at the District Headquarters in Live Oak, FL during the District's regular business hours. The District's regular business hours are 8 a.m. – 5 p.m., excluding weekends and District holidays. Petitions received by the District Clerk after the District's regular business hours shall be deemed filed as of 8 a.m. on the next regular District business day.

The right to an administrative hearing and the relevant procedures to be followed are governed by Chapter 120, Florida Statutes, Chapter 28-106, Florida Administrative Code, and Rule 40B-1.1010, Florida Administrative Code. Because the administrative hearing process is designed to formulate final agency action, the filing of a petition means the District's final action may be different from the position taken by it in this notice. **Failure to file a petition for an administrative hearing within the requisite time frame shall constitute a waiver of the right to an administrative hearing. (Rule 28-106.111, F.A.C.).**

If you wish to do so, you may request the Notice of Rights for this permit by contacting the Business Resource Specialist in the Division of Resource Management (RM), 9225 CR 49, Live Oak, FL 32060, or by phone at 386.362.1001.

NEWSPAPER ADVERTISING**ALACHUA**

Gainesville Sun Legal Advertising
PO Box 14747
Gainesville, FL 32614
352.372.4222

BRADFORD

Bradford County Telegraph, Legal Advertising
P. O. Drawer A
Starke, FL 32901
904-964-6305/ fax 904-964-8628

COLUMBIA

Lake City Reporter
180 E Duval Street
Lake City, FL 32055
386.754.0401

DIXIE

Dixie County Advocate
174 County Road 351
Cross City, FL 32628
352.498.3312

GILCHRIST

Gilchrist County Journal
207 N Main St
Trenton, FL 32693
352.463.7135

HAMILTON

Jasper News
521 Demorest Street SE
Live Oak, FL 32064
386.362.1734

JEFFERSON

Monticello News
PO Drawer 772
Madison, FL 32344
850.997.3568

LAFAYETTE

Mayo Free Press
521 Demorest Street SE
Live Oak, FL 32064
386.362.1734

LEVY

Levy County Journal
PO Box 159
Bronson, FL 32621
352.486.2312

MADISON

Madison Carrier
PO Drawer 772
Madison, FL 32344
850.973.4141

SUWANNEE

Suwannee Democrat
521 Demorest Street SE
Live Oak, FL 32064
386.364.1734

TAYLOR

Taco Times
PO Box 888
Perry, FL 32348
850.584.5513

UNION

Union County Times
125 E Main Street
Lake Butler, FL 32054
386.496.2261

Water for Nature. Water for People.



Building Department

Receipt Of Payment

Applicant Information

FLORIDA POWER & LIGHT
COMPANY,
NW COUNTY ROAD 25A

Method

Credit Card
16164478

Date of Payment

05/11/2026

Payment

773323

Amount of Payment

\$100.00

AppID: 56836 Permit #: SDP2212
Site Development Plan
Parcel: 18-3S-17-05048-003;
18-3S-17-05048-000

Contractor Information

Contact Us

Phone:
(386) 758-1008

After Hours:
(386) 758-1124

Customer Service Hours:
Monday-Friday
From 8:00 A.M. to 5:00 P.M.

Email:
laurie_hodson@columbiacountyfla.com

Website:
<http://www.columbiacountyfla.com/BuildingandZoning.asp>

Address:
Building and Zoning
135 NE Hernando Ave.
Lake City, FL 32055

Payment History

<u>Date</u>	<u>Description</u>	<u>Amount</u>
10/18/2022	Fee: Site & Development Plan Approval	\$500.00
05/11/2026	Fee: Minor modification to an approved site plan	\$100.00
10/18/2022	Payment: Credit Card 9974958	(\$500.00)
05/11/2026	Payment: Credit Card 16164478	(\$100.00)
		\$0.00

Building Inspector Office Hours

Monday - Friday
From 8:00 AM to 10:00 AM
and
From 1:30 PM to 3:00 PM

Regular Inspection Schedules

All areas North of County Road 242
From 10:00 AM to Noon

All areas South of County Road 242
From 3:00 PM to 5:00 PM

To Request Inspections - (Residential, Commercial, Fire, Zoning, & County Driveway Access)

Online: (Preferred Method)

www.columbiacountyfla.com/InspectionRequest.asp

Ph: 386-758-1008, 386-758-1124, 386-719-2023, 386-758-1007 (Leave A Message)

To Call for an Access (Driveway) Inspection: 386-758-1019

Septic Release Inspections: 386-758-1058

IMPORTANT NOTICE:

Any inspection requested after 5:00 pm, no matter the method, will be received the next business day; then that inspection will be scheduled the following business day.

All Inspections require 24 hours notice.

Emergencies will be inspected as soon as possible.