


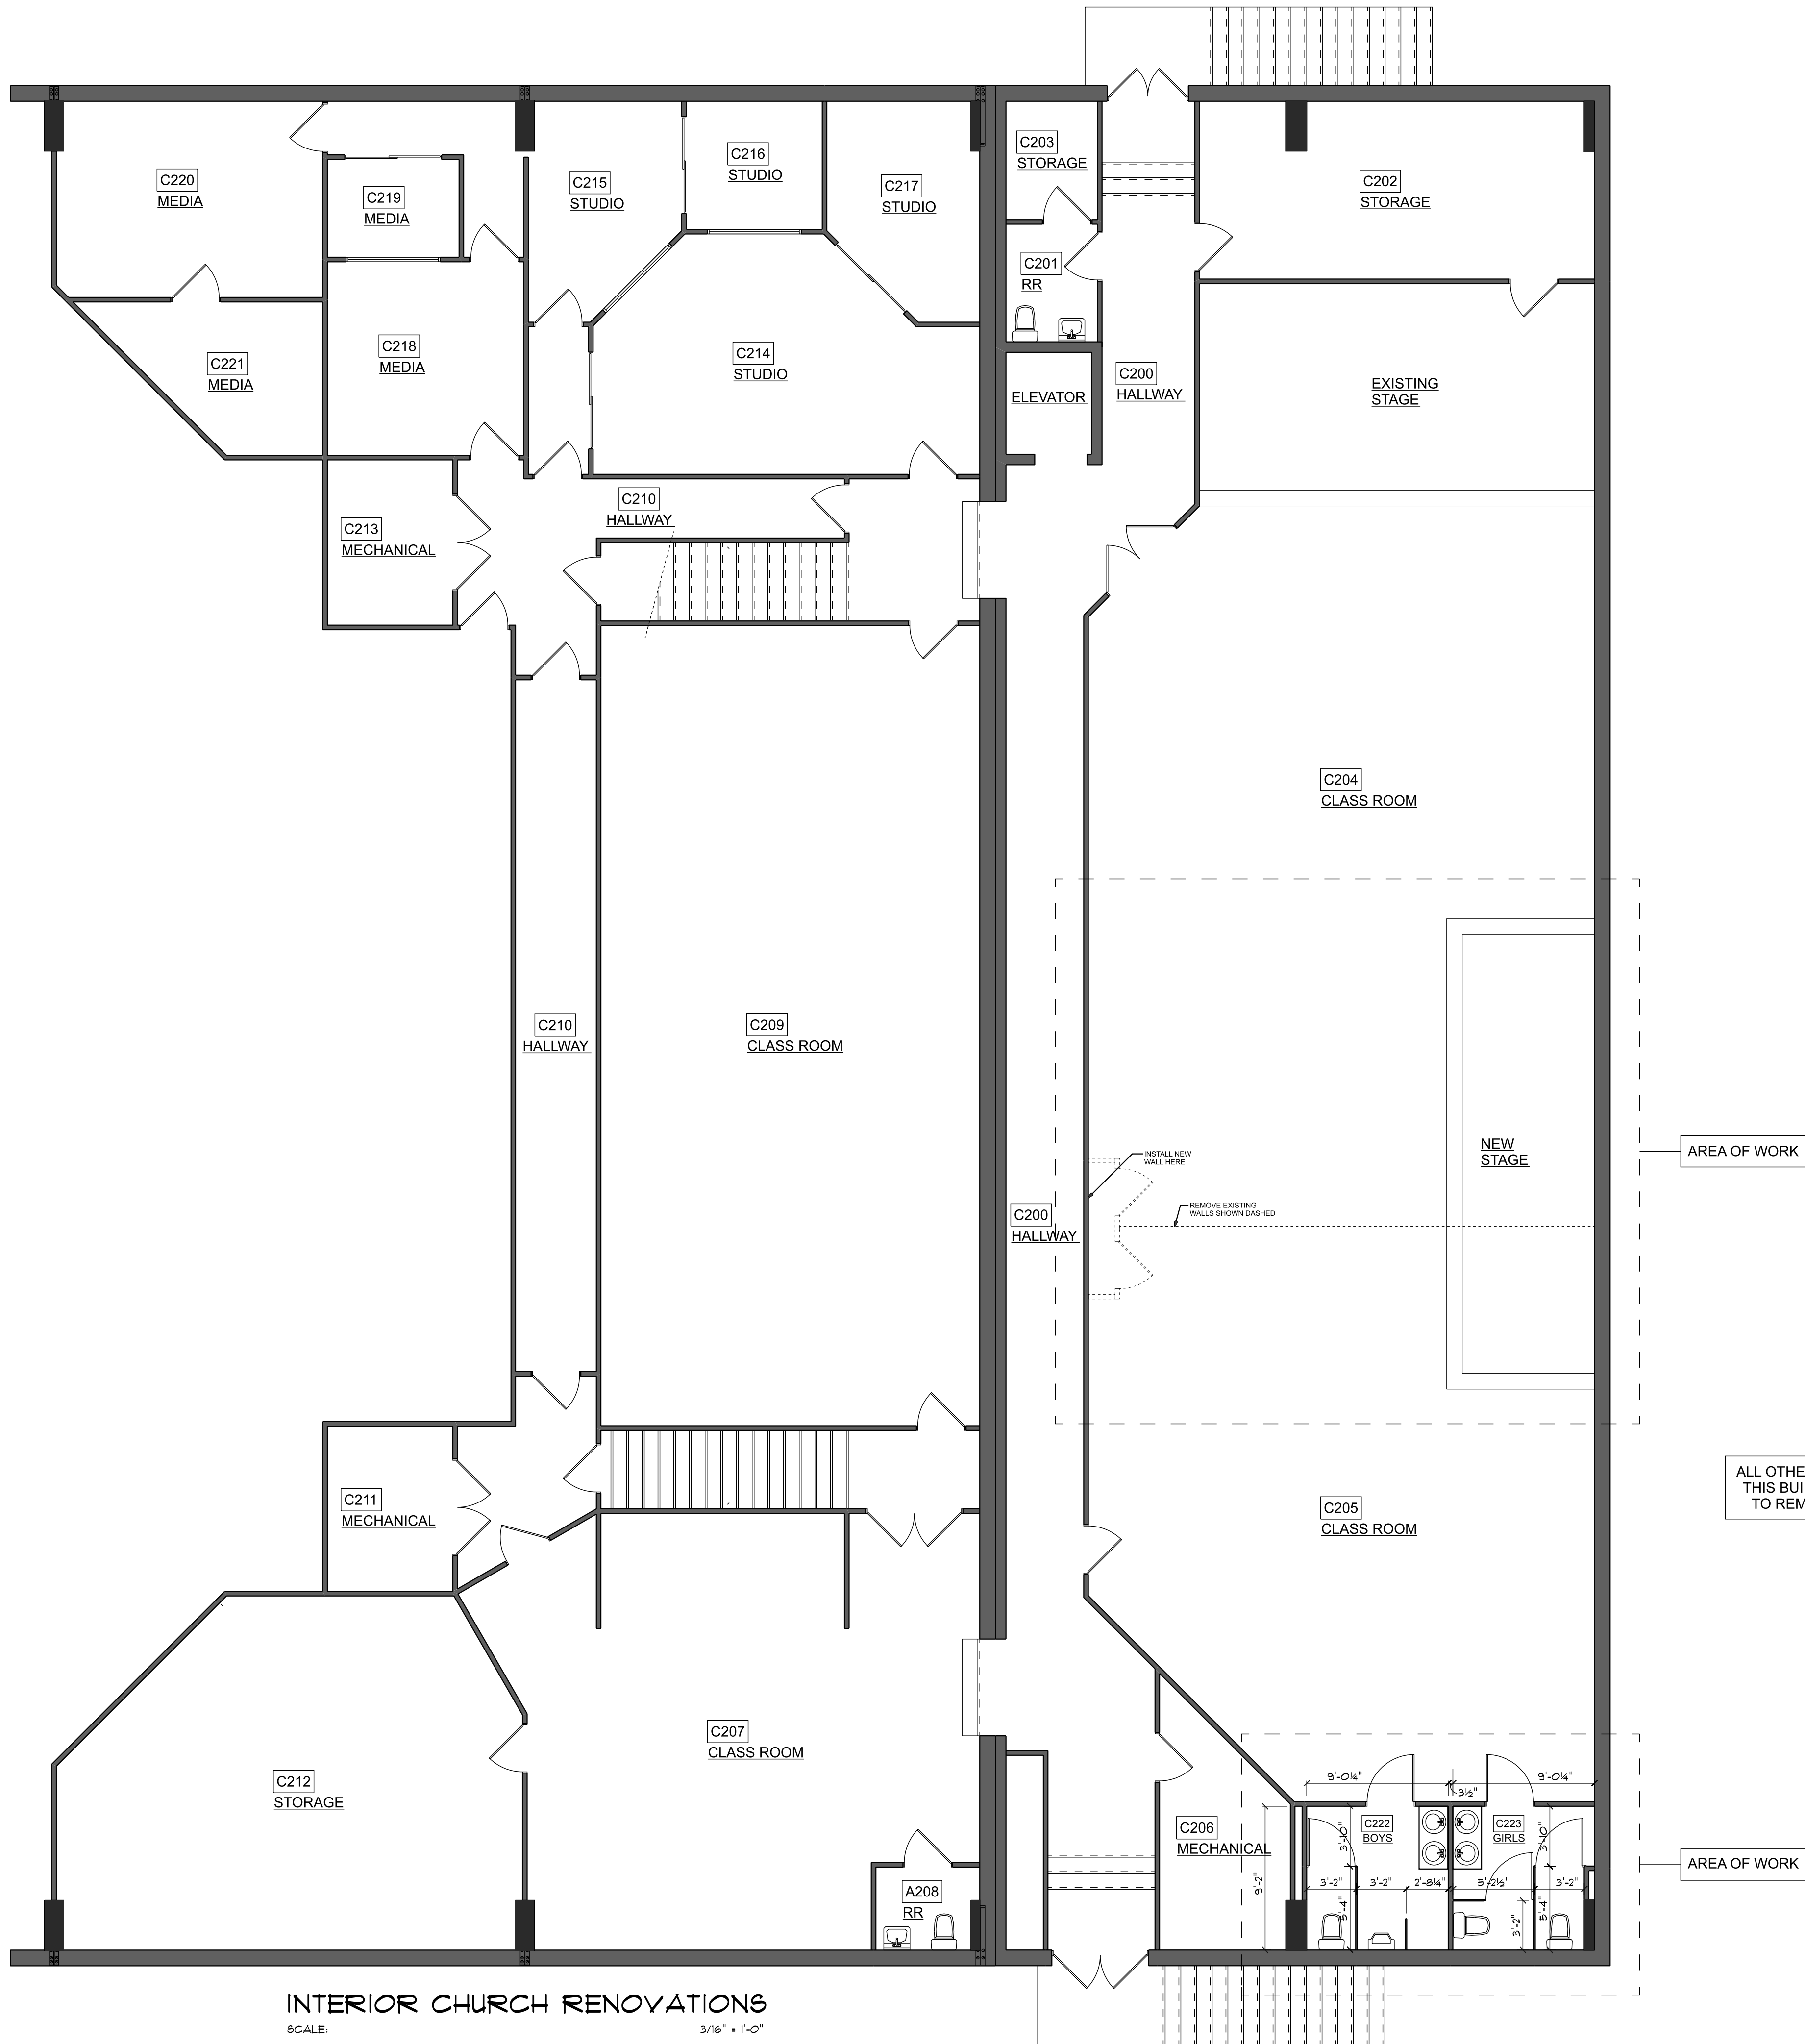

INTERIOR CHURCH RENOVATIONS
SCALE: 3/16" = 1'-0"

REVISIONS SCHEDULE			
PROPOSAL	Jan. 21st, 2026		
PRELIM. CONST.	Feb. 25th, 2026		
REVISED CONST.	Mar. 31st, 2026		

STUDENT LIFE BUILDING RENOVATIONS FOR:
CHRIST CENTRAL
COLUMBIA COUNTY, FL

RIDGEPOINT DESIGN
516 SW ARLINGTON BLVD, STE 103, LAKE CITY, FL 32025
PH: (386) 288-1188 E: JON@RIDGEPOINTDESIGN.COM
FACEBOOK.COM/RIDGEPOINTDESIGN INSTAGRAM.COM/RIDGEPOINTDESIGN

N3
NICHOLAS PAUL GEISLER ARCHITECT
1159 NW Brown Rd., Lake City, FL 32095
N.C.A.R.B. Certified

Digitally signed by Nicholas P Geisler
Date: 2026.04.01 14:10:58 -04'00'
AR0007005

SHEET NUMBER
A.12
OF 11 SHEETS