UES Reviewed for Code Compliance
UES Professional Solutions, LLC
AHolcombe RPX511
Examiner – License No.

Approval does not relieve Contractor of responsibility that this drawing, or drawings, shall meet all applicable codes and ordinances in cases of omissions or errors.

APPROVED

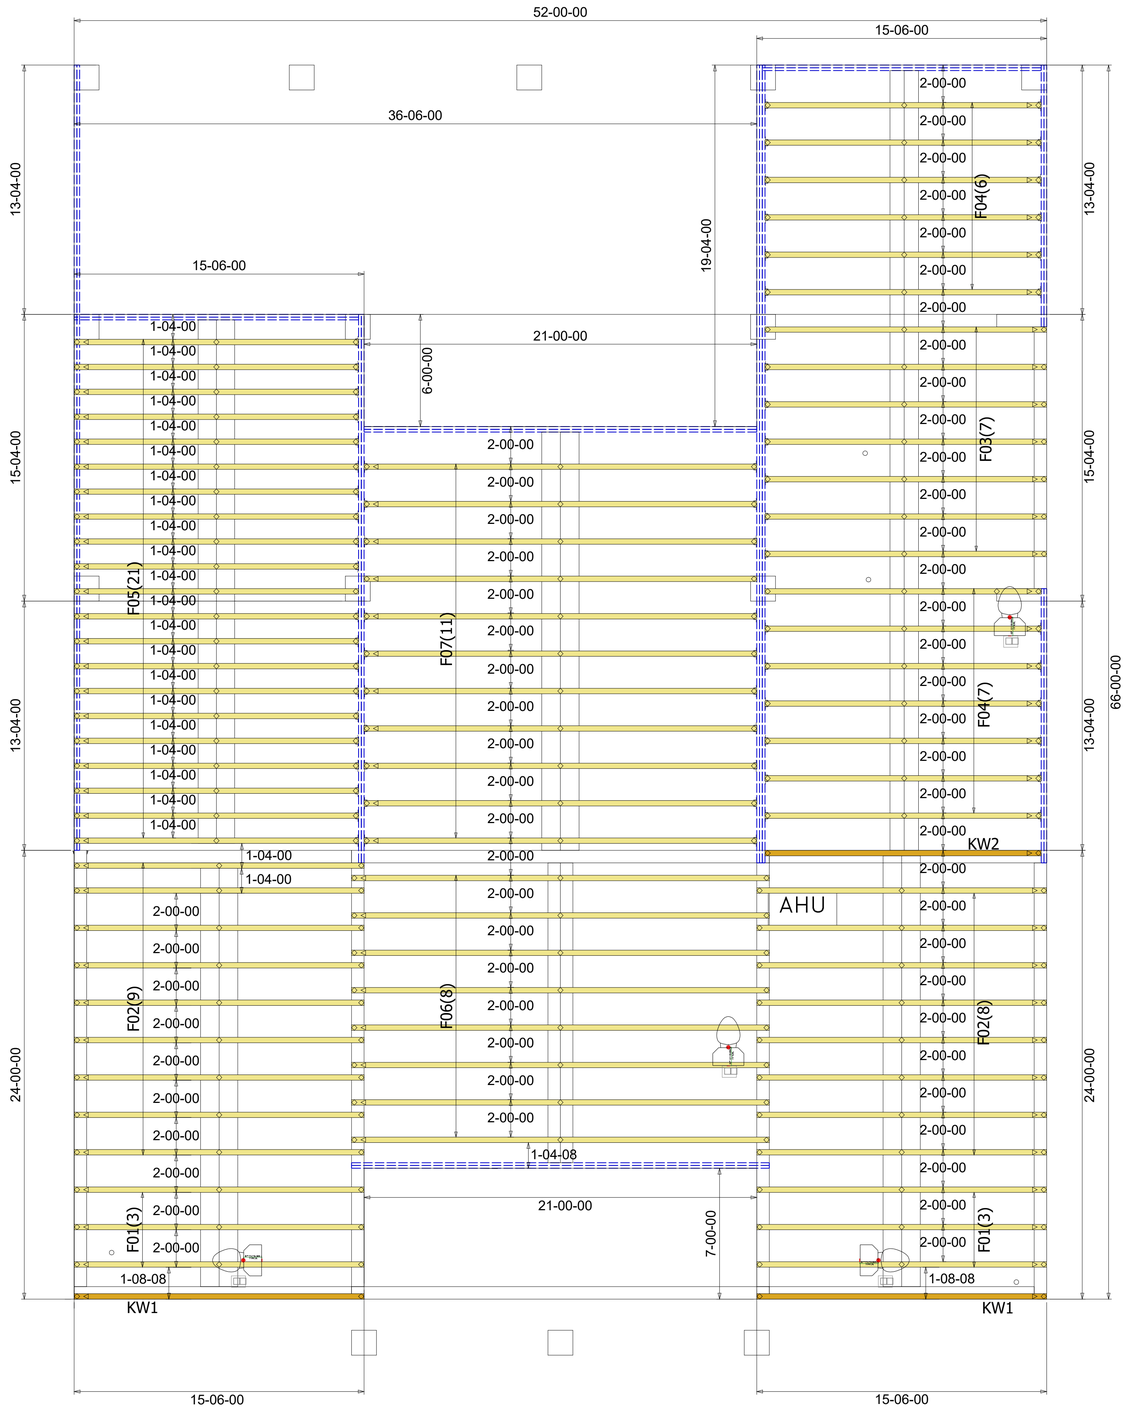


**WARNING**
**Backcharges Will Not Be Accepted Regardless of Fault Without Prior Notification By Customer Within 48 Hours And Investigation By Builders FirstSource. NO EXCEPTIONS.**

**IMPORTANT**

**This Drawing Must Be Approved And Returned Before Fabrication Will Begin. For Your Protection Check All Dimensions And Conditions Prior To Approval Of Plan. SIGNATURE BELOW INDICATES ALL NOTES AND DIMENSIONS HAVE BEEN ACCEPTED.**

**By** _____ **Date**_____

**FINAL LAYOUT FOR PRODUCTION**

Initial:_____ Date:_____
Requested Delivery Date:

| ROOF LOADING: | FLOOR LOADING: |
|---|---|
| TCLL: 20 | TCLL: |
| TCDL: 10 | TCDL: |
| BCLL: 0 | BCLL: |
| BCDL: 10 | BCDL: |
| DURATION: 1.25 | DURATION: 1.00 |

5 PSF TCDL + 5 PSF BCDL USED TO RESIST UPLIFT

ENCLOSED
EXPOSURE CATEGORY B
OCCUPANCY CATEGORY II
WIND LOAD 130 MPH
WIND IMPORTANCE FACTOR 1.00

**ROOF PITCH:** 3/12
**CEILING PITCH:** FLAT
**TOP CHORD SIZE:** 2x4-2x6
**BOTTOM CHORD SIZE:** 2x4-2x6
**OVERHANG LENGTH:** 16"
**END CUT:** PLUMB
**CANTILEVER:** N/A
**TRUSS SPACING:** 24"
**BUILDING CODE:** FBC 2023

**BEARING HEIGHT SCHEDULE**

| | |
|---|---|
| BUILDER: | Amira Custom Homes |
| MODEL: | CUSTOM |
| ELEV: | HIP |
| ADDRESS: | TBD |
| LOT / BLOCK: | N/A |
| SUBDIVISION: | CARUTHERS RES. |
| CITY: | Fort White |
| DRAWN BY: | Holloway, Kim |
| JOB # : | 4813197 |
| DATE: 9/3/2025 | SCALE: N.T.S. |

**REVISIONS:**

Builders FirstSource

Summations of limited excerpts of the Code, ANSI/TPI 1-2014, and BCSI, and associated commentary, are provided within the truss submittal package in the Builders FirstSource Component Truss Responsibility and Liability Disclosure. These critical excerpts include, among other elements, critical safety information as well as specific Scope-of-Work assignments (and limitations of the same) for the Owner, Contractor, Building Designer, Truss Designer, and Truss Manufacturer. It is essential that ALL parties to the design and use of the Trusses review and become familiar with the information provided in the Builders FirstSource Component Truss Responsibility and Liability Disclosure, as well as the referenced sources, prior to performing work on the associated project.