


State Farm John KASAK

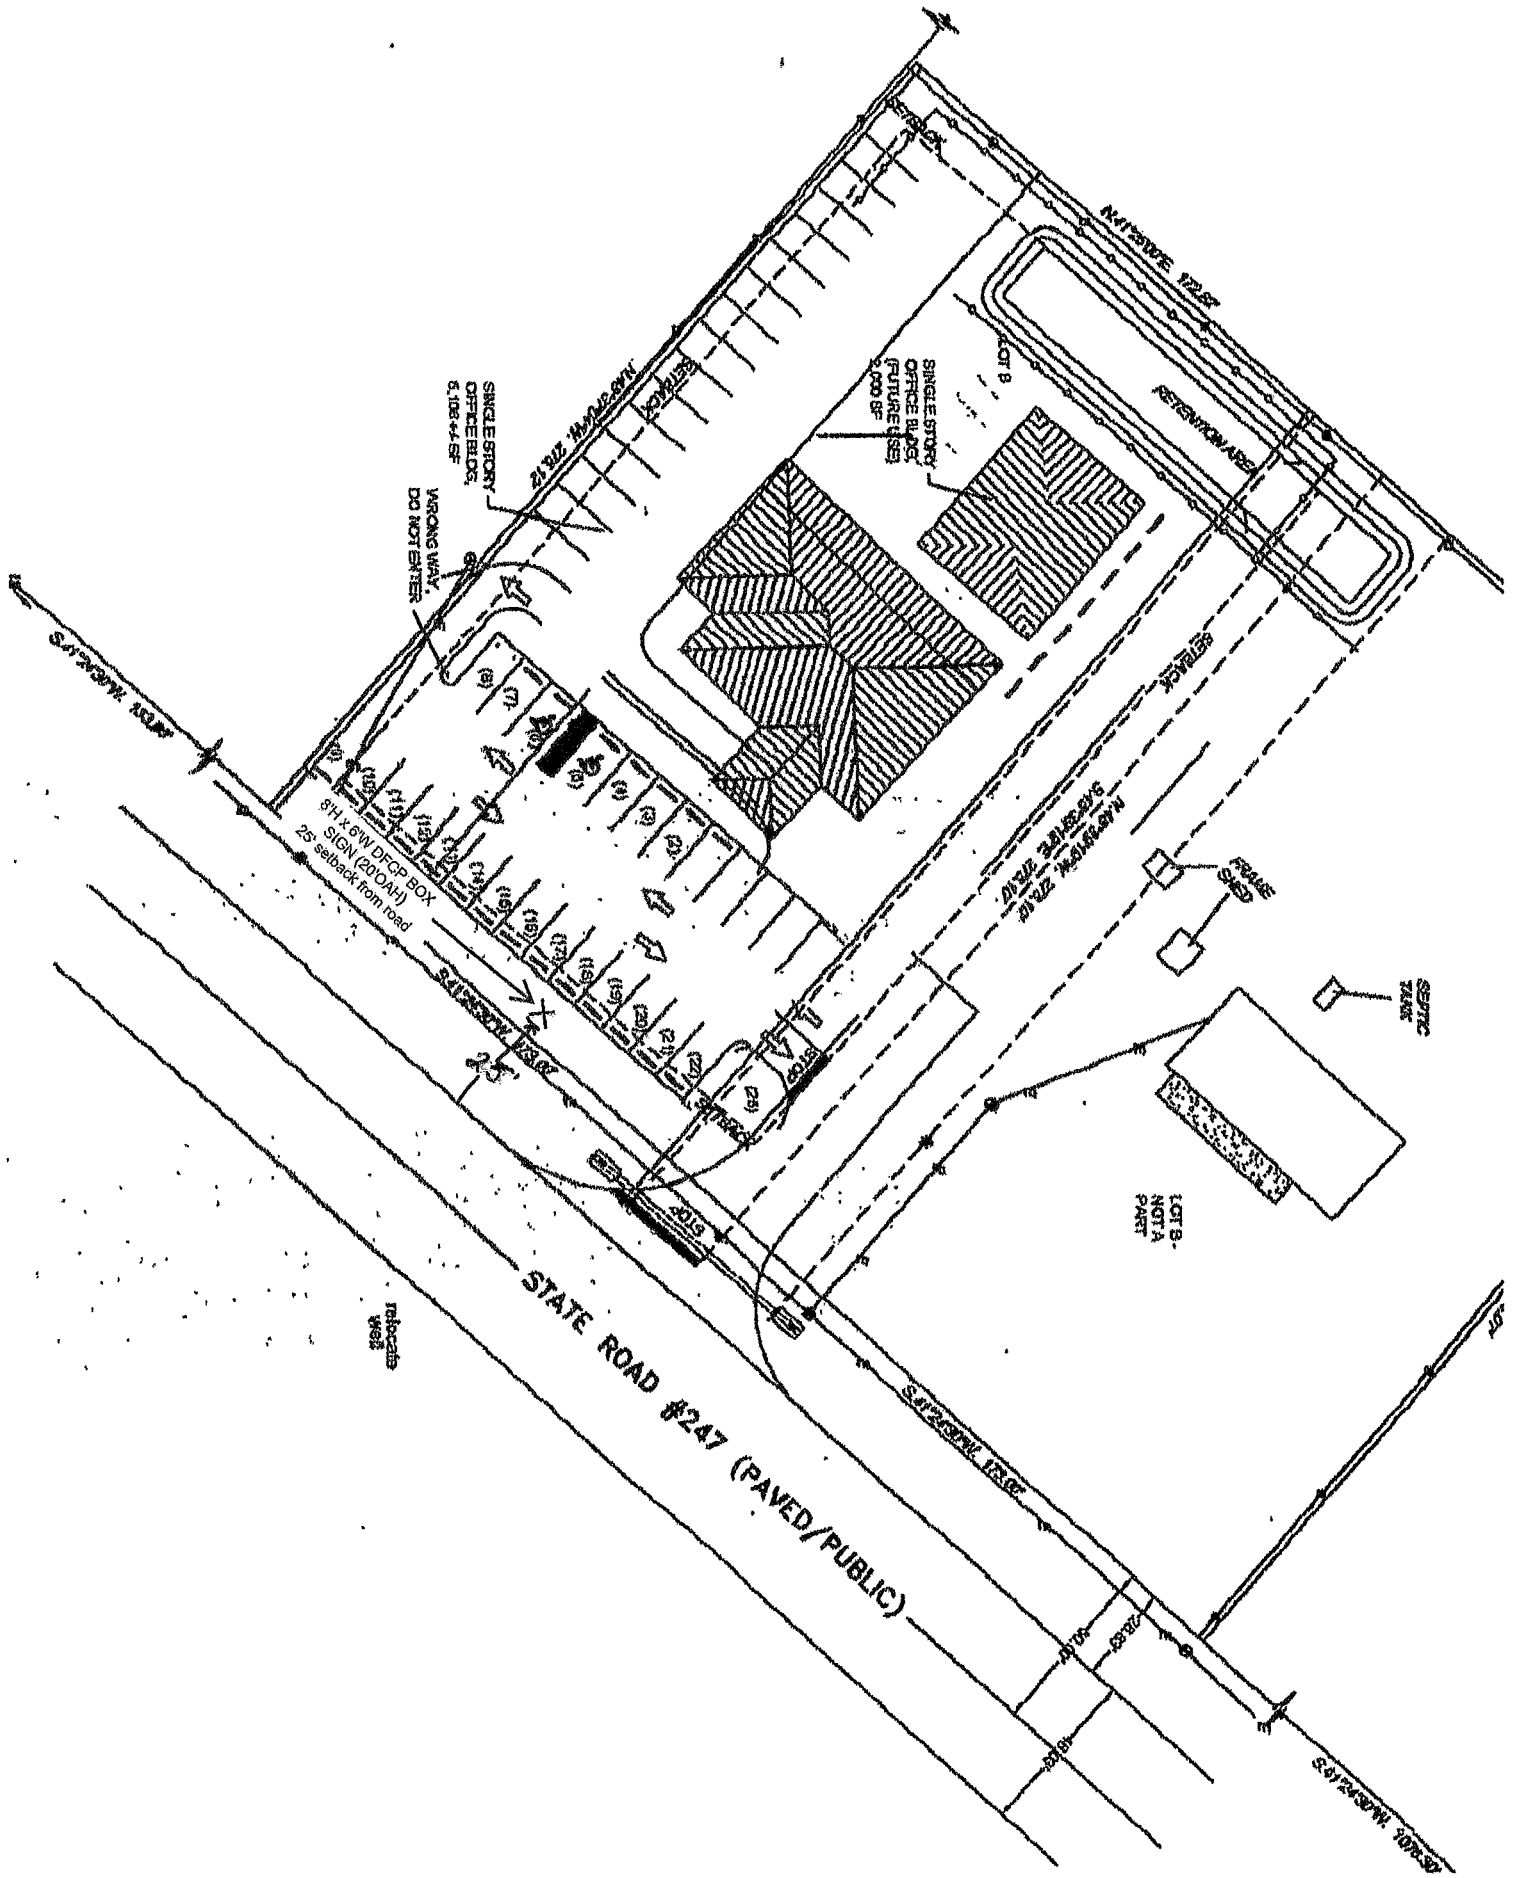

A detailed site plan for a proposed development on Lot B. The plan shows a large rectangular lot bounded by State Road #247 (Paved/Public) to the south and east, and various other boundaries to the north and west. A central area contains two hatched building footprints labeled "SINGLE STORY OFFICE BLDG. (FUTURE USE) 2,000 SF". To the west of these buildings is a parking area with 25 numbered spaces (1-25). A dashed line indicates a "SETPACK" boundary. Other features include a "RETENTION AREA" at the top right, a "FRAME SHED" and "SEPTIC TANK" near the bottom right, and a "LOT B - NOT A PART" label. Various setback lines are marked with dimensions such as "N 45° 30' W 128.6'", "S 41° 24' 30\"