


REVISIONS	
May 22nd, 2026	

CUSTOM HOME FOR:
DILLON RESIDENCE
COLUMBIA COUNTY, FLORIDA

NICHOLAS P. GEISLER ARCHITECT
1755 NW Brown Rd.
Lake City, FL 32055
NCA#26, Certified

SHEET NUMBER
S.4
OF 4 SHEETS

Nicholas P. Geisler
Digitally signed by Nicholas P. Geisler
Date: 2026.05.22 17:18:16 -04'00'
AR0007005

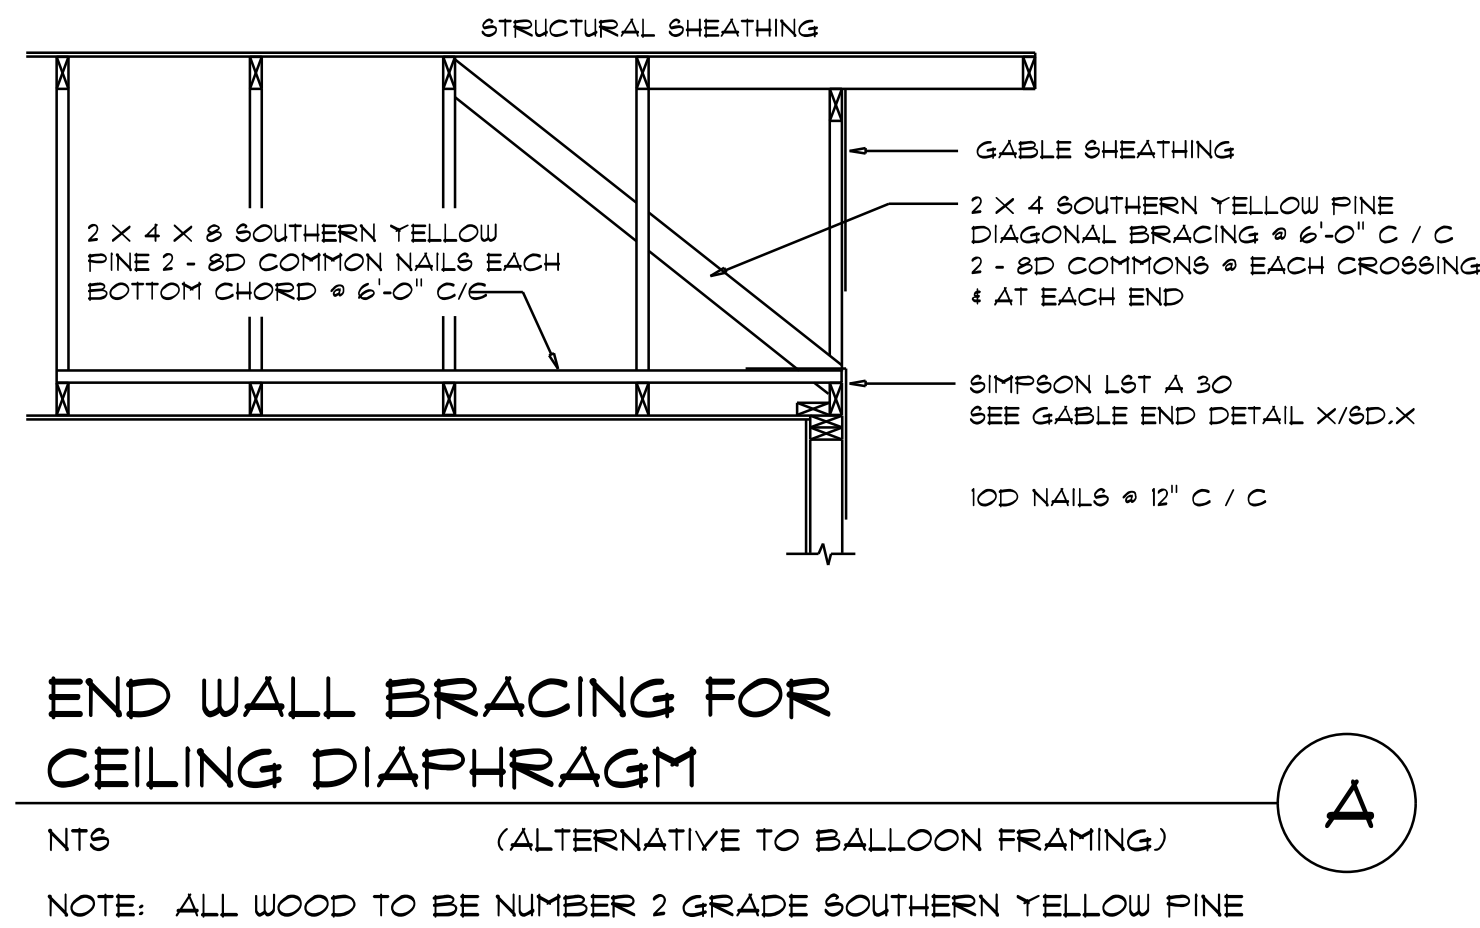

ROOF SHEATHING FASTENINGS			
NAILING ZONE	SHEATHING TYPE	FASTENER	SPACING
1		8d RING SHANK OR 8d HOT DIPPT GALVANIZED BOX NAILS	6 in. o.c. EDGE 6 in. o.c. FIELD
2	7/16" O.S.B. OR 15/32" CDX		6 in. o.c. EDGE 6 in. o.c. FIELD
3			4 in. o.c. @ GABLE ENDWALL OR GABLE TRUSS 6 in. o.c. EDGE 6 in. o.c. FIELD

