



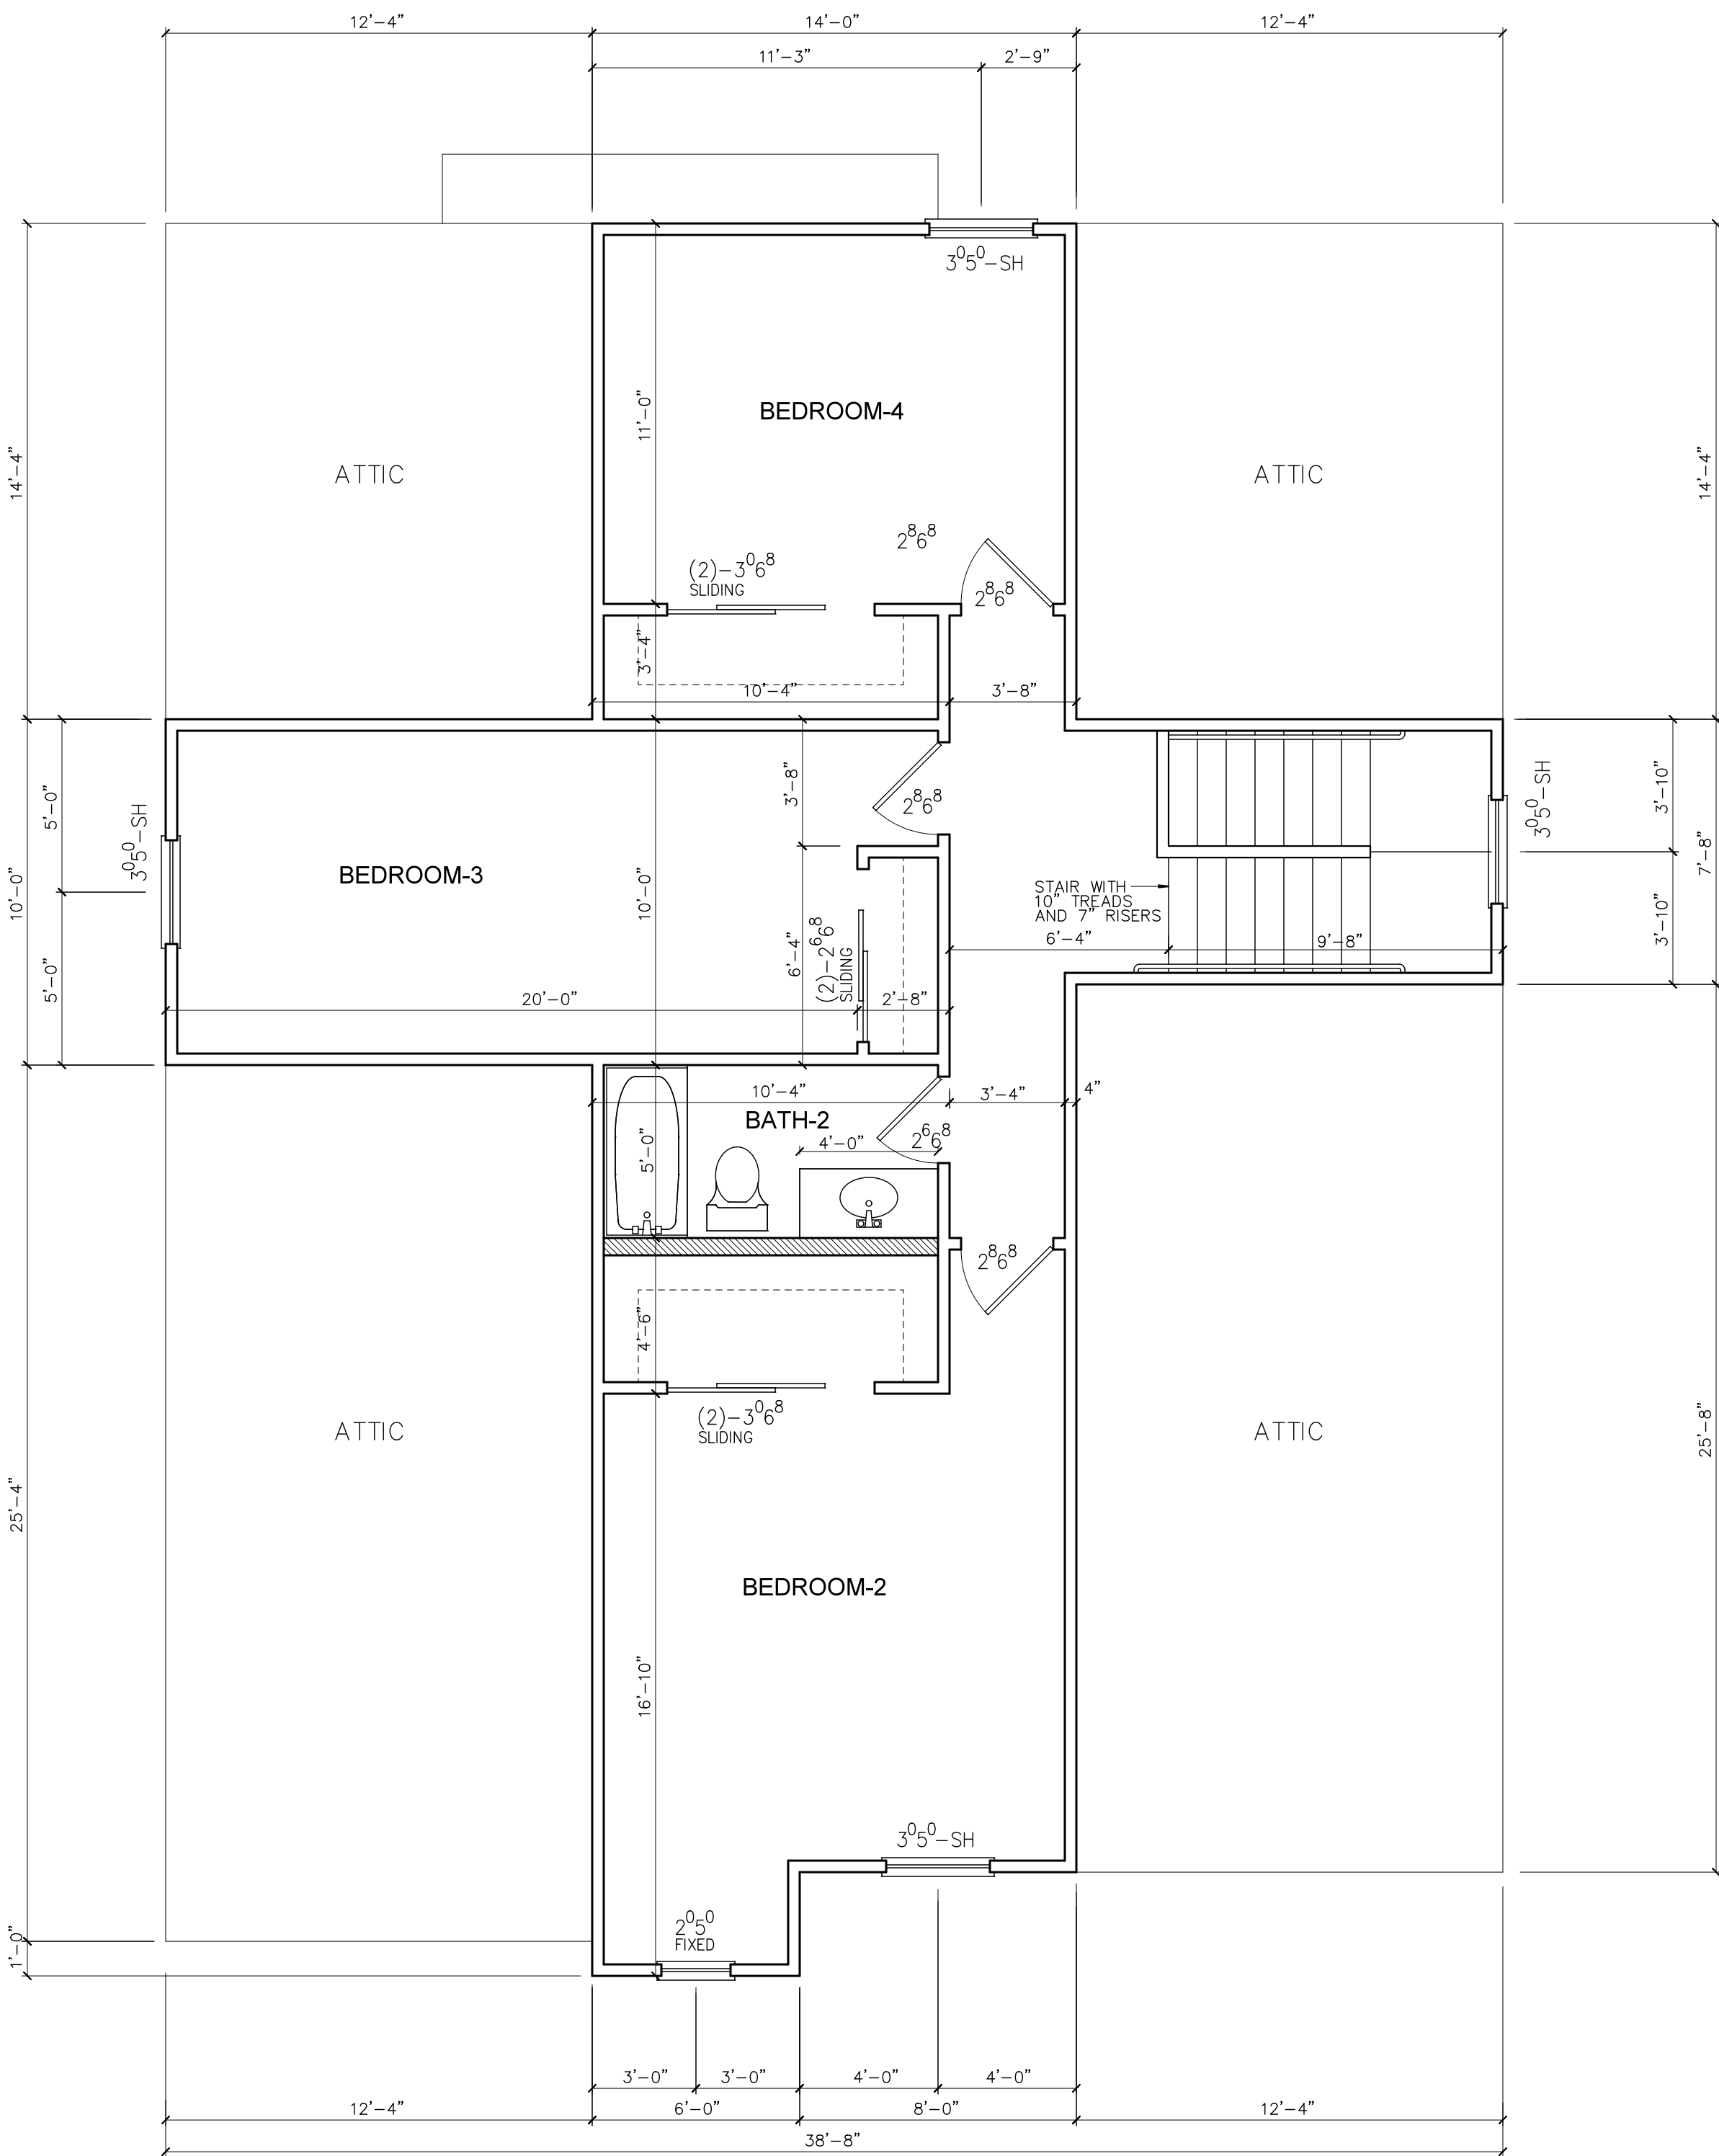

2ND FLOOR PLAN

1/4"=1'-0"

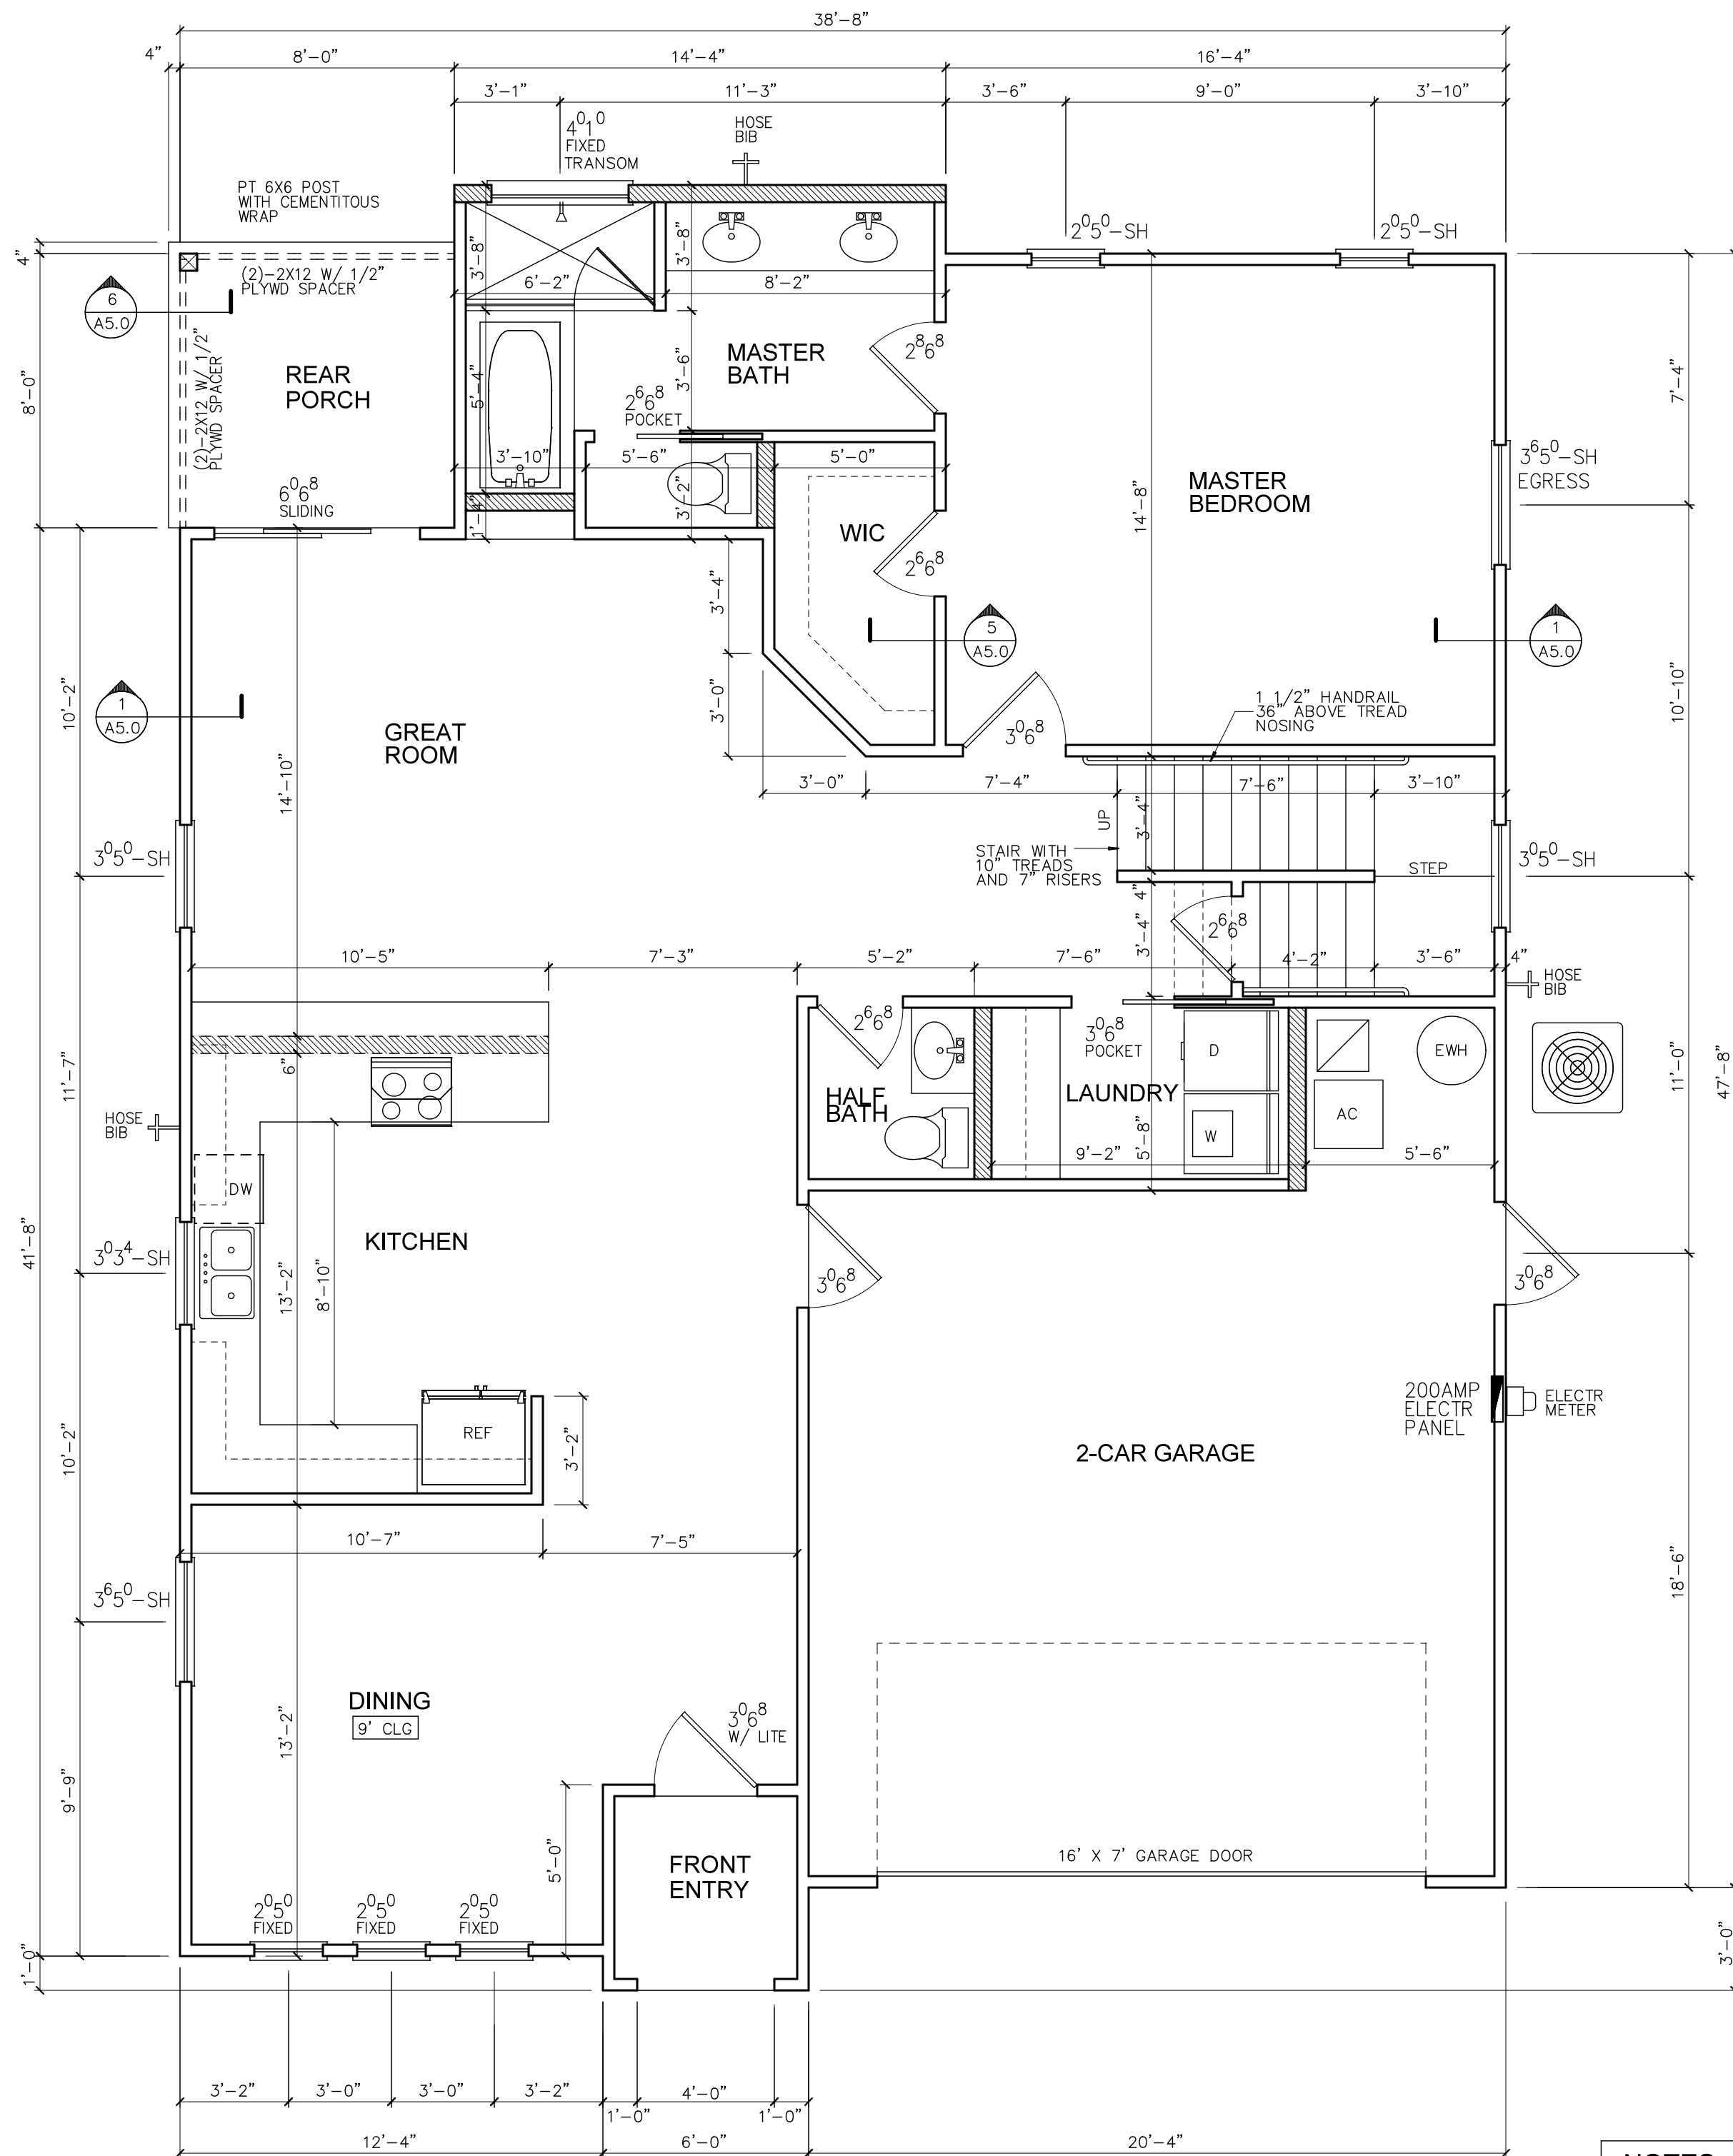

1ST FLOOR PLAN

1/4"=1'-0"



LEGEND

- 8" CMU WALL
- 2X6 WOOD STUD WALL
- 2X4 WOOD STUD WALL
- STONE VENEER

NOTES

- ALL DIMENSIONS ARE TO ROUGH OPENING. FINAL ROUGH OPENING DIMENSIONS SHALL BE DETERMINED BY ACTUAL DOORS AND WINDOWS USED.
- CONTRACTOR TO CONTACT THE ARCHITECT WITH ANY DISCREPANCIES BEFORE WORK IS PERFORMED. CONTRACTOR TO VERIFY ALL DIMENSIONS WITH TRUSS LAYOUT AND BEARINGS.
- PROVIDE DUROCK ON WALLS AT ALL WET AREAS INCLUDING ALL SHOWER AND TUB AREAS.
- PROVIDE SAFETY GLASS AT ALL SHOWER ENCLOSURES, DOORS WITH GLAZING, STAIR RAILING, AND WINDOWS WITHIN 24" OF DOORS.

