




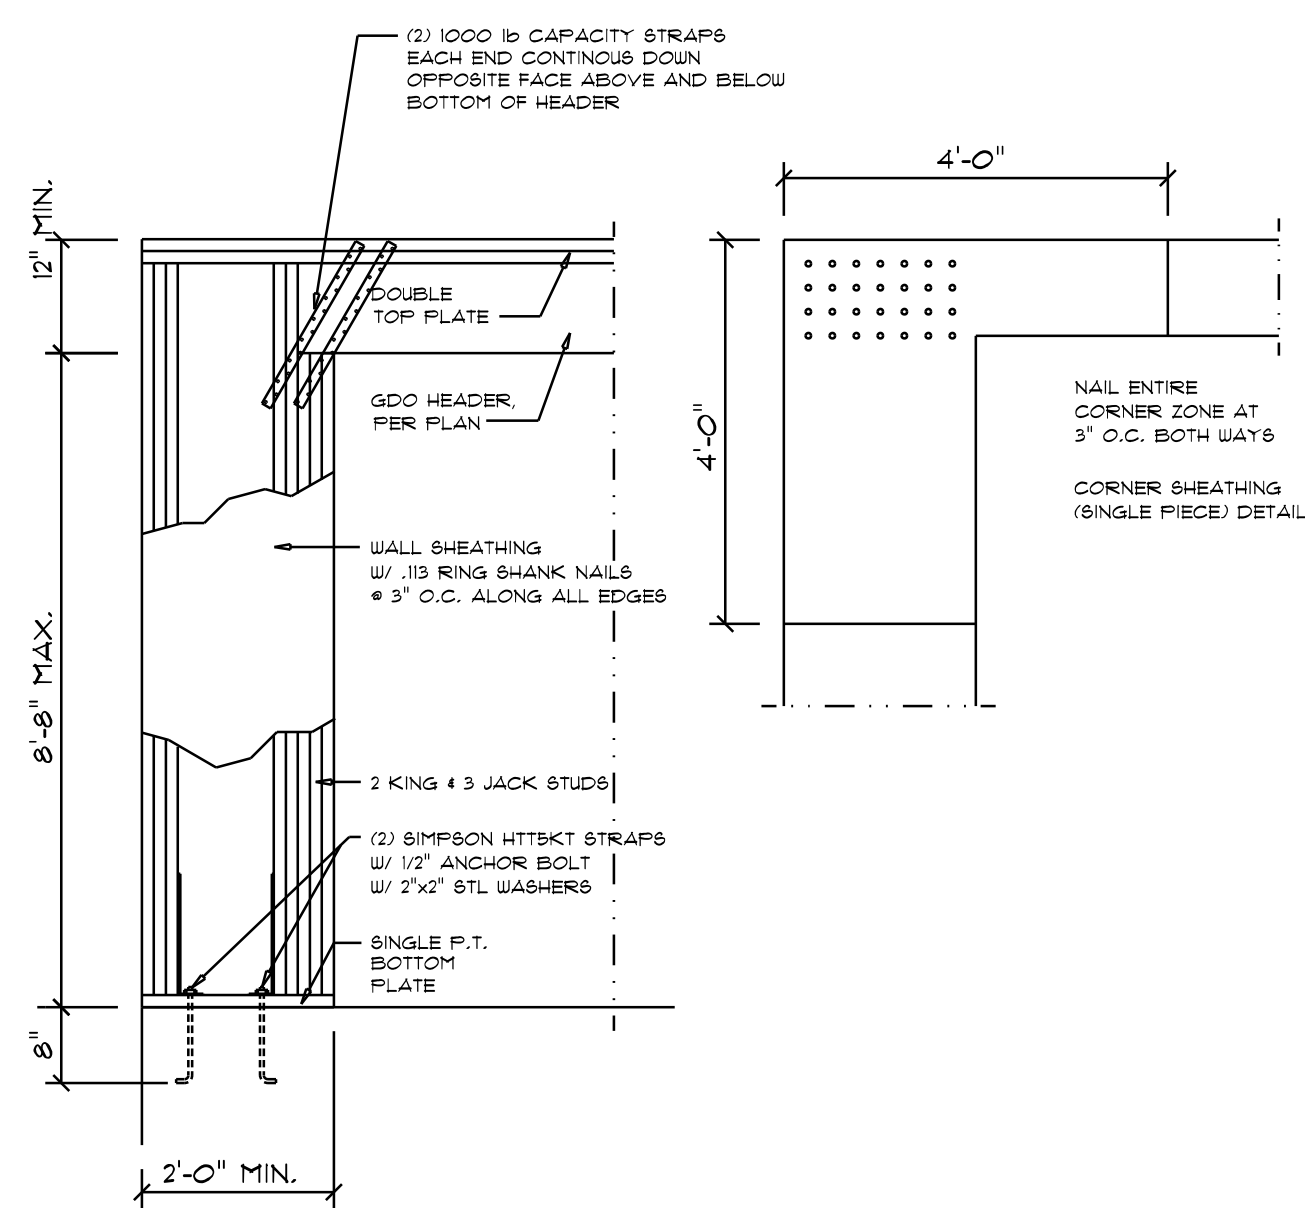


Garage End Wall DETAILS
SCALE: 1/2" = 1'-0"
G

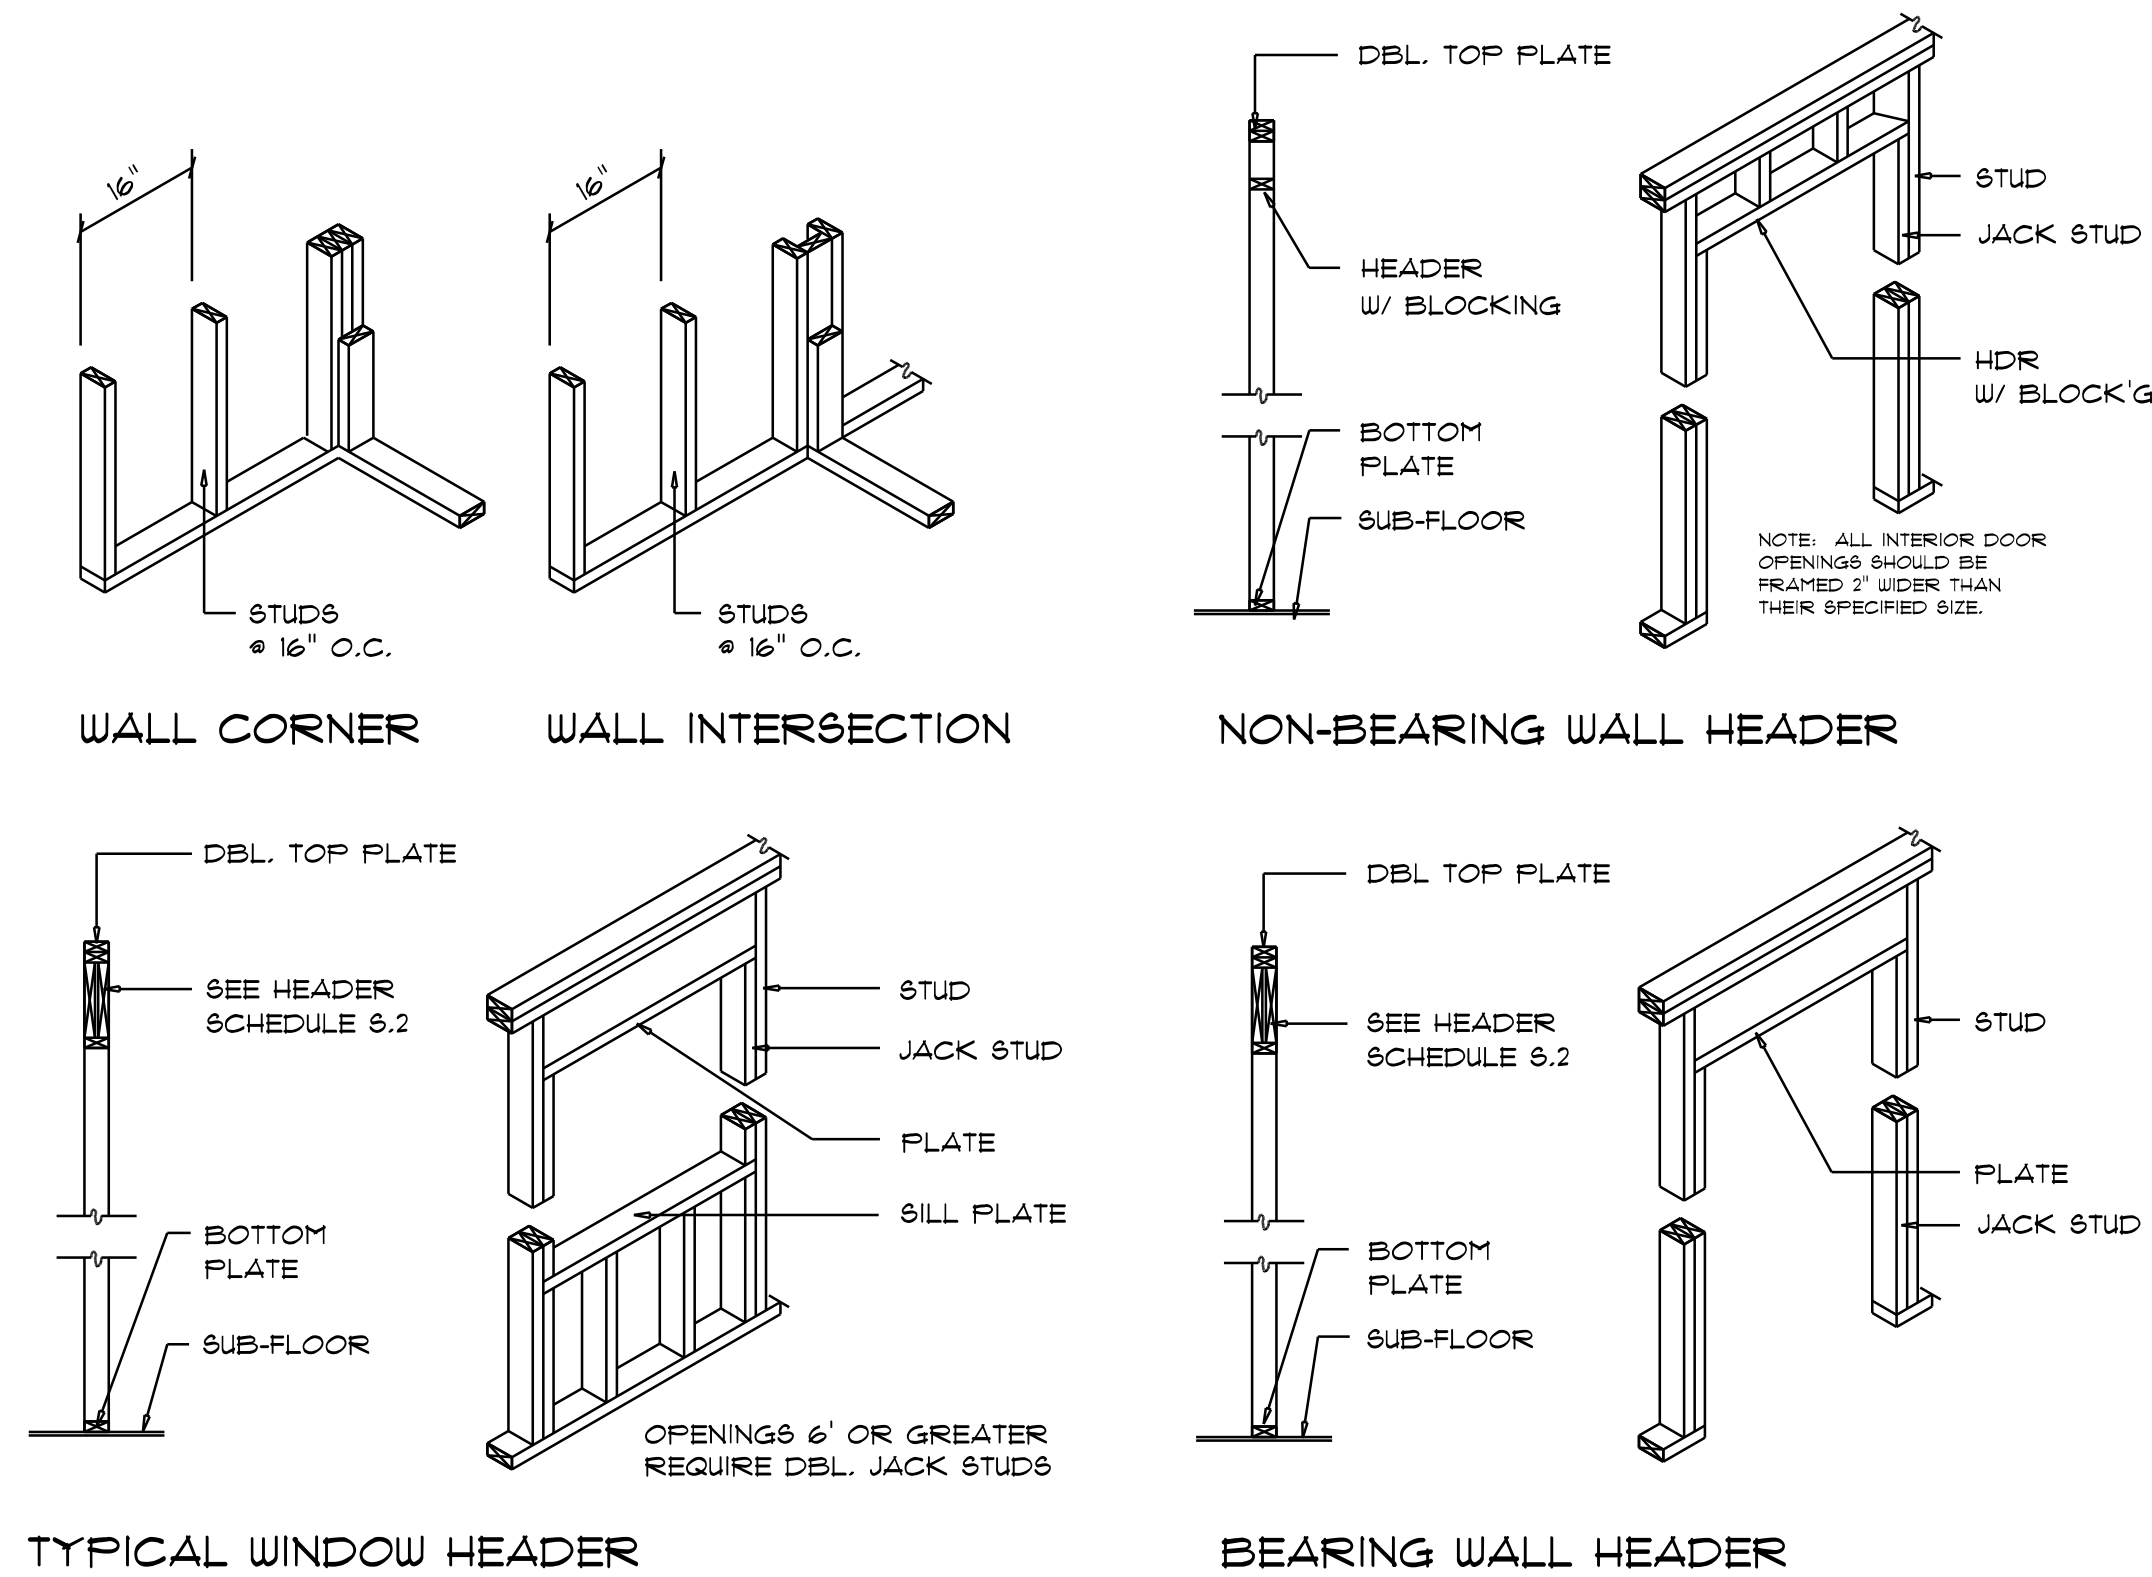


Wall Framing/Header DETAILS
SCALE: NONE
F

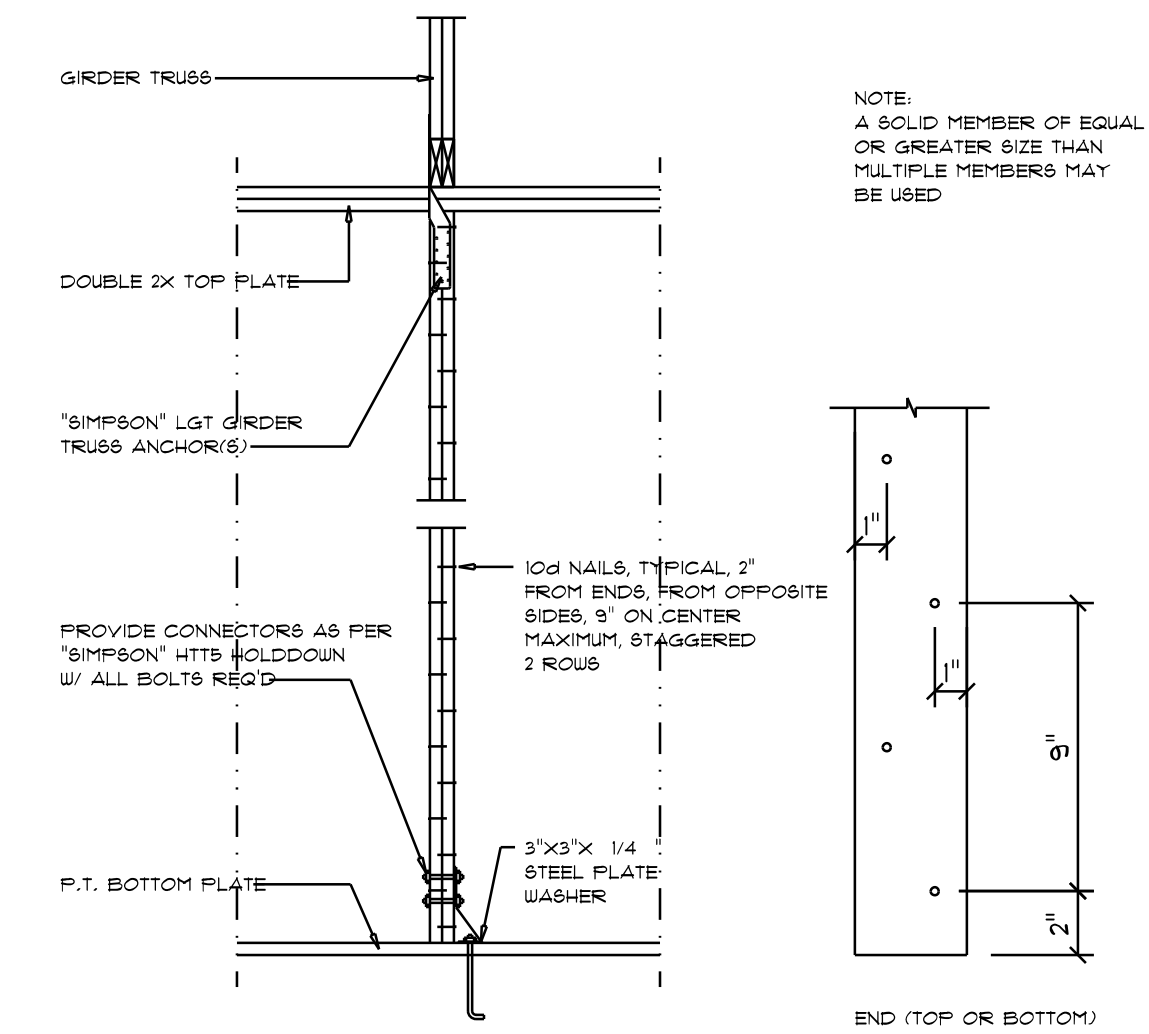

Girder Truss Column DET.
SCALE: 1/2" = 1'-0"
C

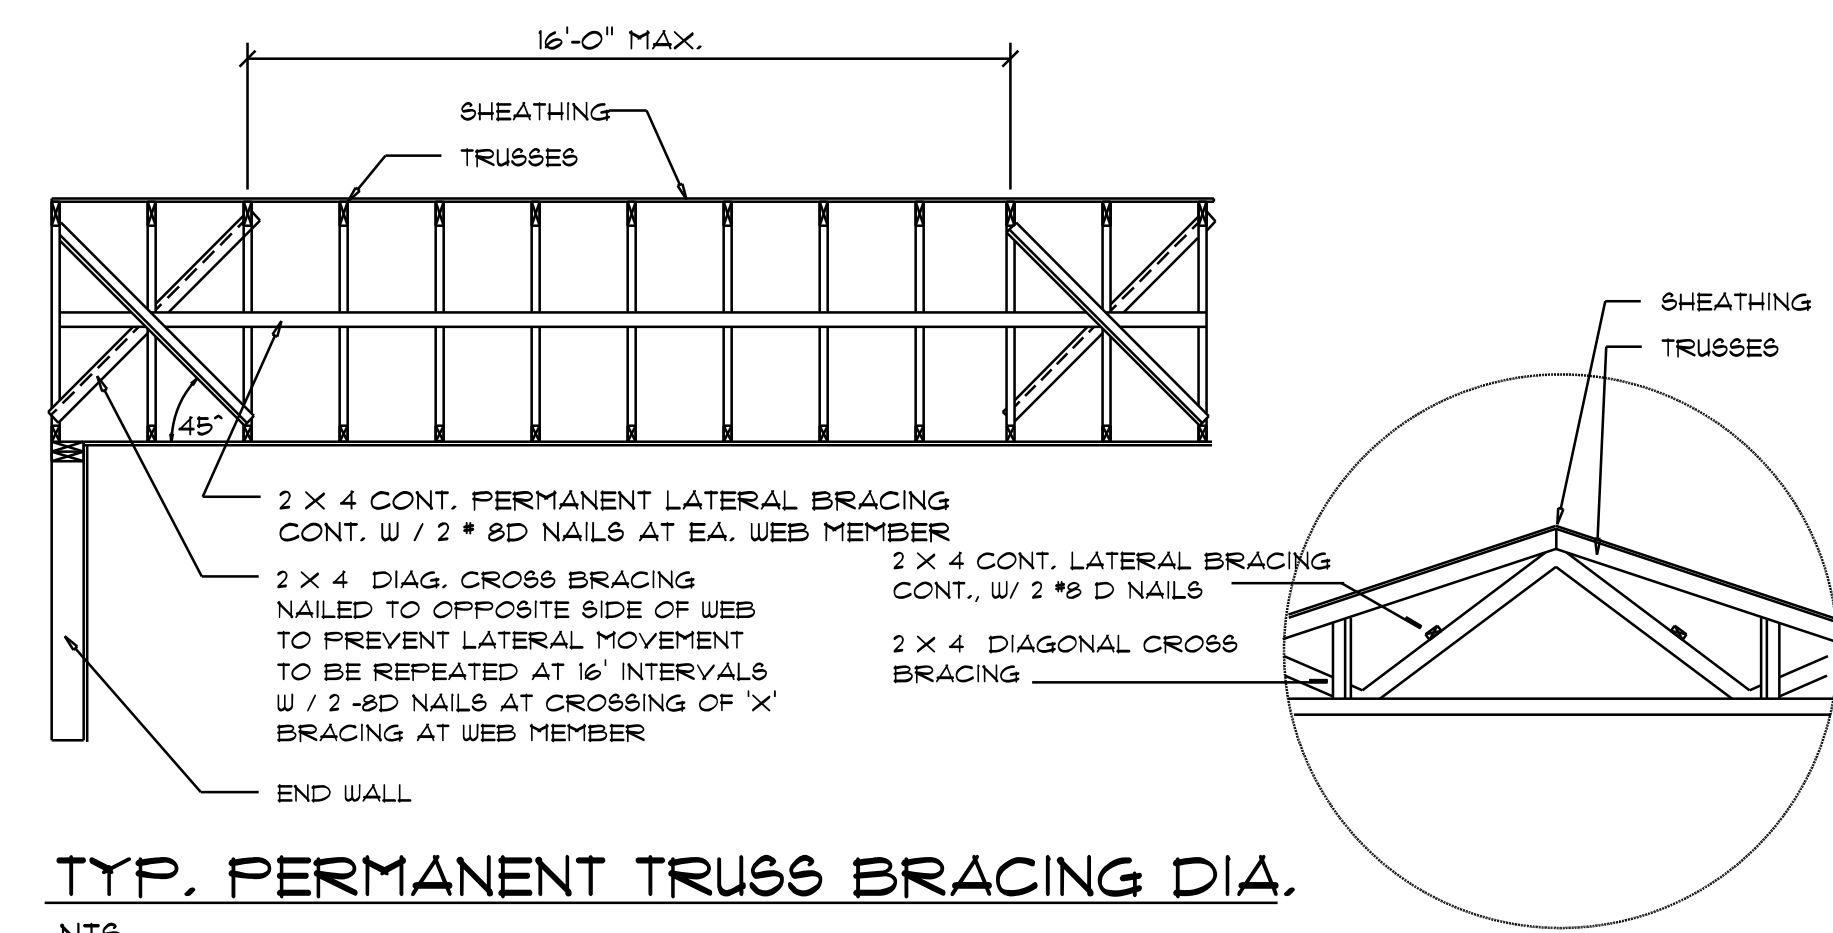


Truss Bracing DETAILS
SCALE: AS NOTED
D

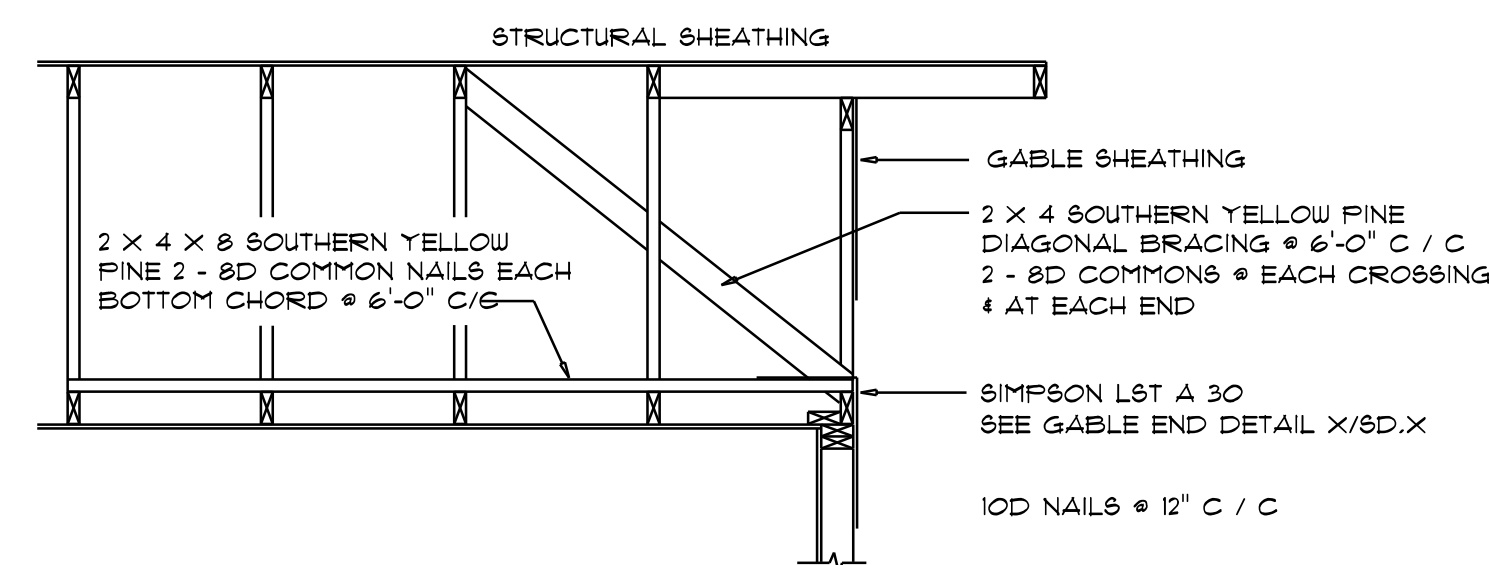


END WALL BRACING FOR CEILING DIAPHRAGM
NTS (ALTERNATIVE TO BALLOON FRAMING)
NOTE: ALL WOOD TO BE NUMBER 2 GRADE SOUTHERN YELLOW PINE
A

ROOF SHEATHING FASTENINGS			
NAILING ZONE	SHEATHING TYPE	FASTENER	SPACING
1		6 in. o.c. EDGE	6 in. o.c. FIELD
2	1/8" O.S.B. OR 15/32 CDX	2 1/2"x0.131" RING SHANK NAILS	6 in. o.c. EDGE
3		3"x0.101" RING SHANK NAILS	6 in. o.c. FIELD

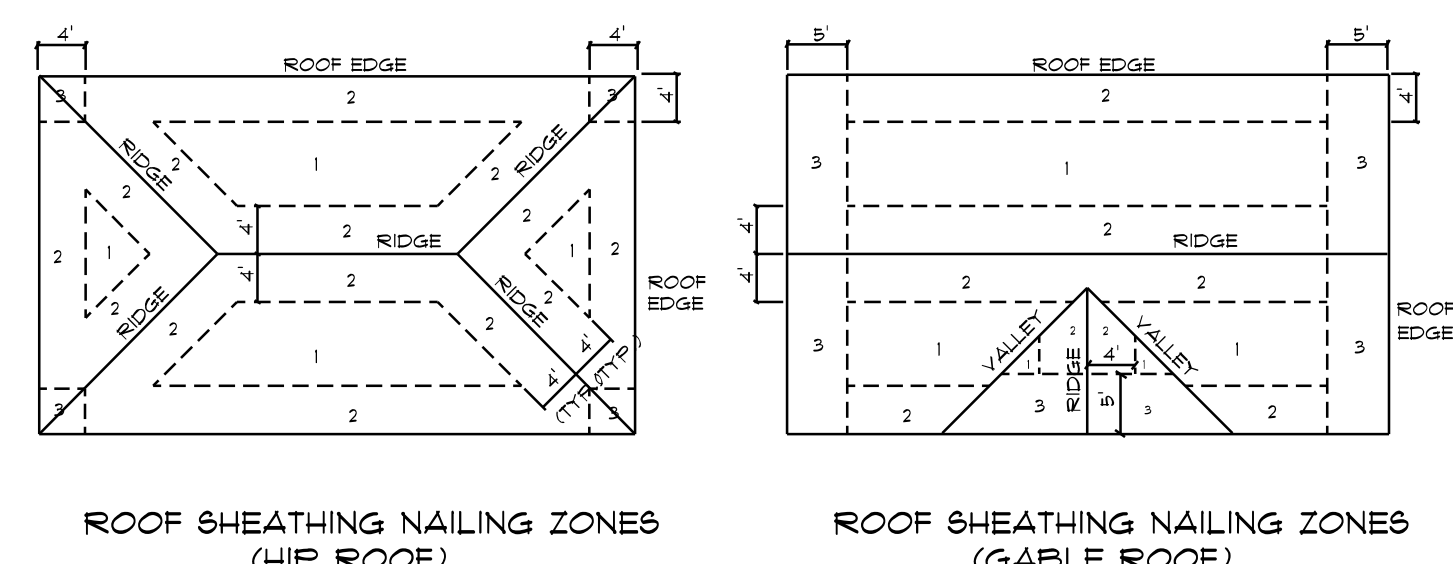

Roof Nail Pattern DET.
SCALE: NONE
B

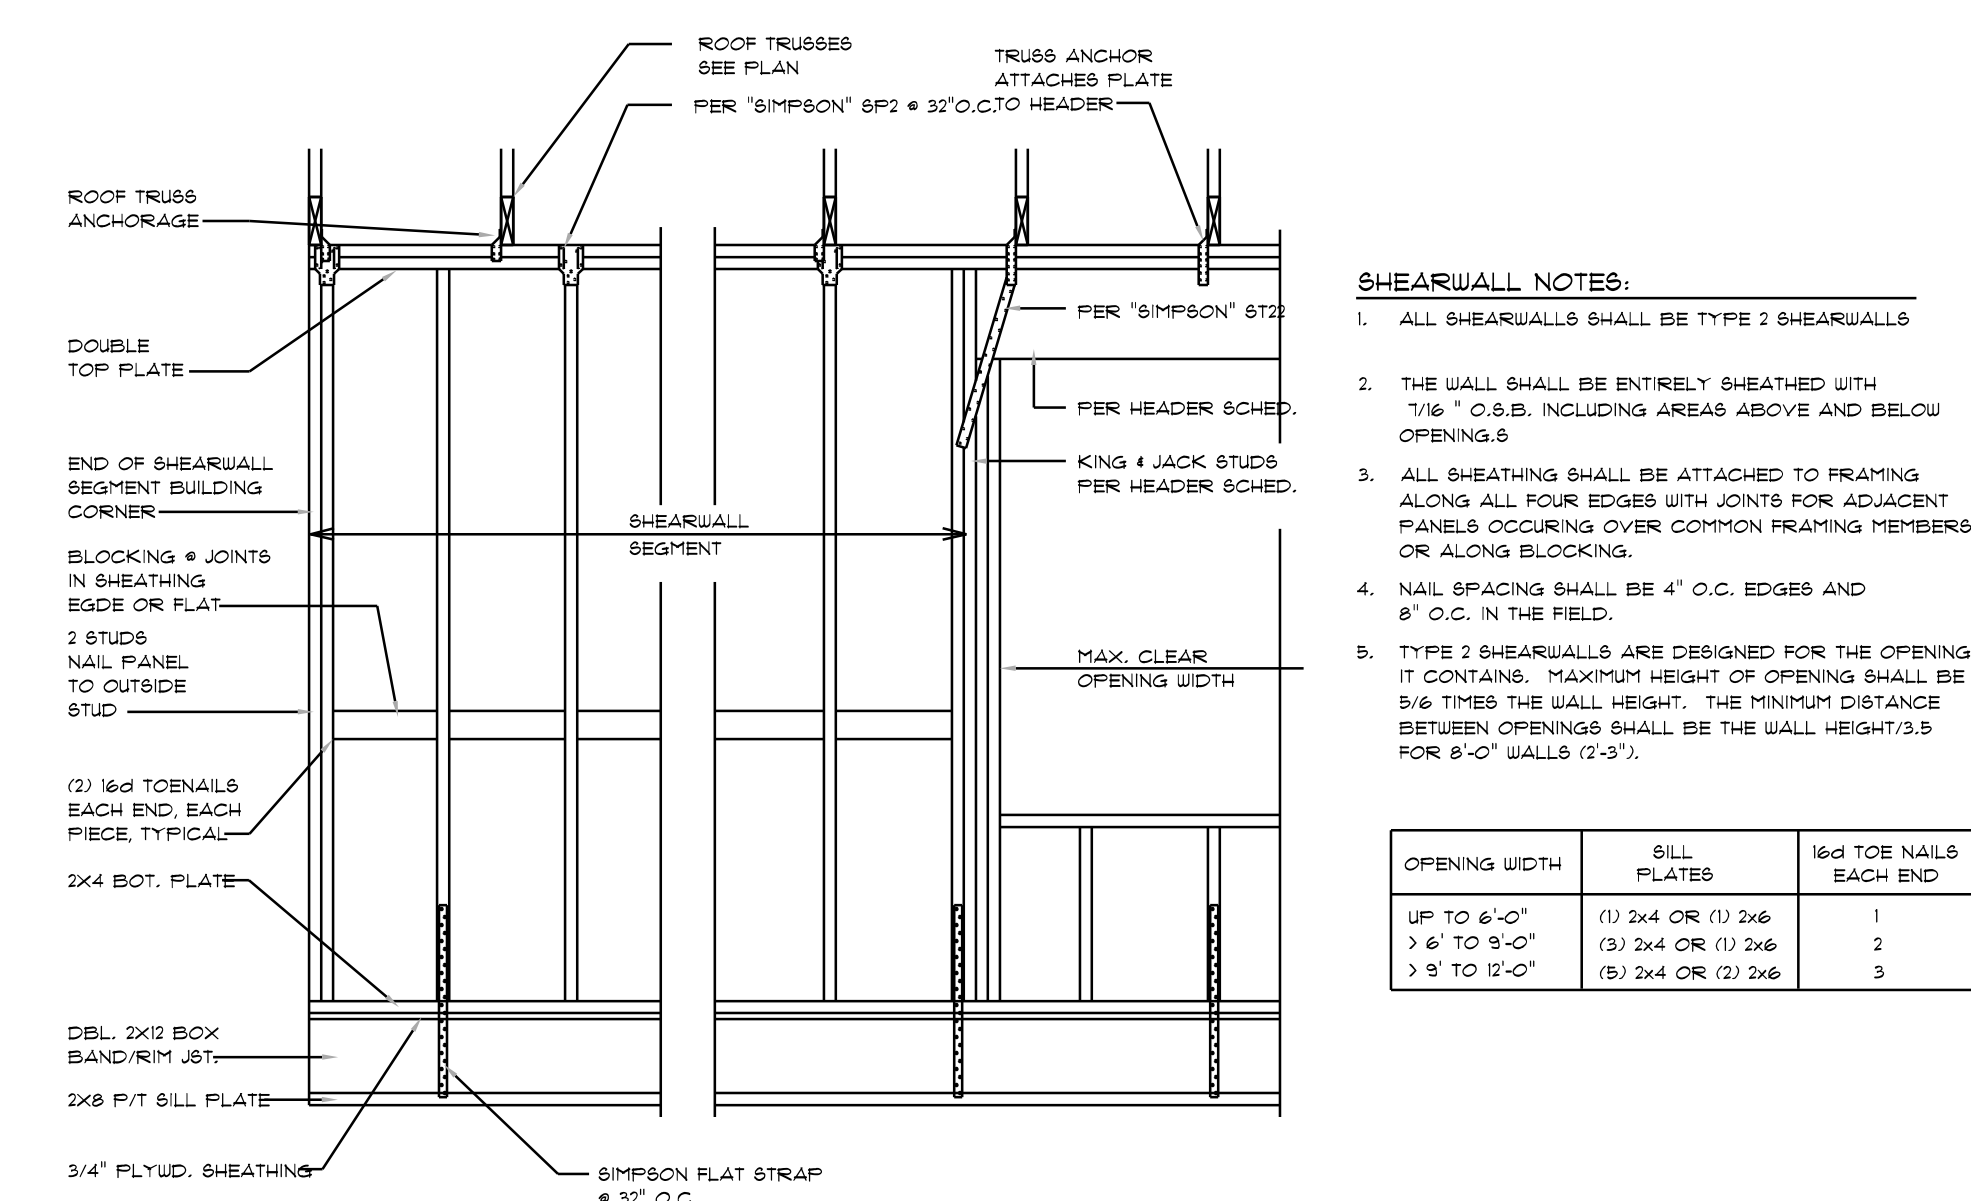

Shear Wall DETAILS
SCALE: NONE
J

REVISIONS
May 22nd, 2026

CUSTOM POOL HOUSE FOR:
DILLON RESIDENCE
COLUMBIA COUNTY, FL

NICHOLAS PAUL GEISLER ARCHITECT
1159 N.W. Brown Rd.
Lakeland, FL 33055

SHEET NUMBER
S.4
OF 4 SHEETS

Nicholas P. Geisler
Digitally signed by Nicholas P. Geisler
Date: 2026.05.22 17:26:23 -04'00'
AR0007005