


5/12 PITCH – 18” OH

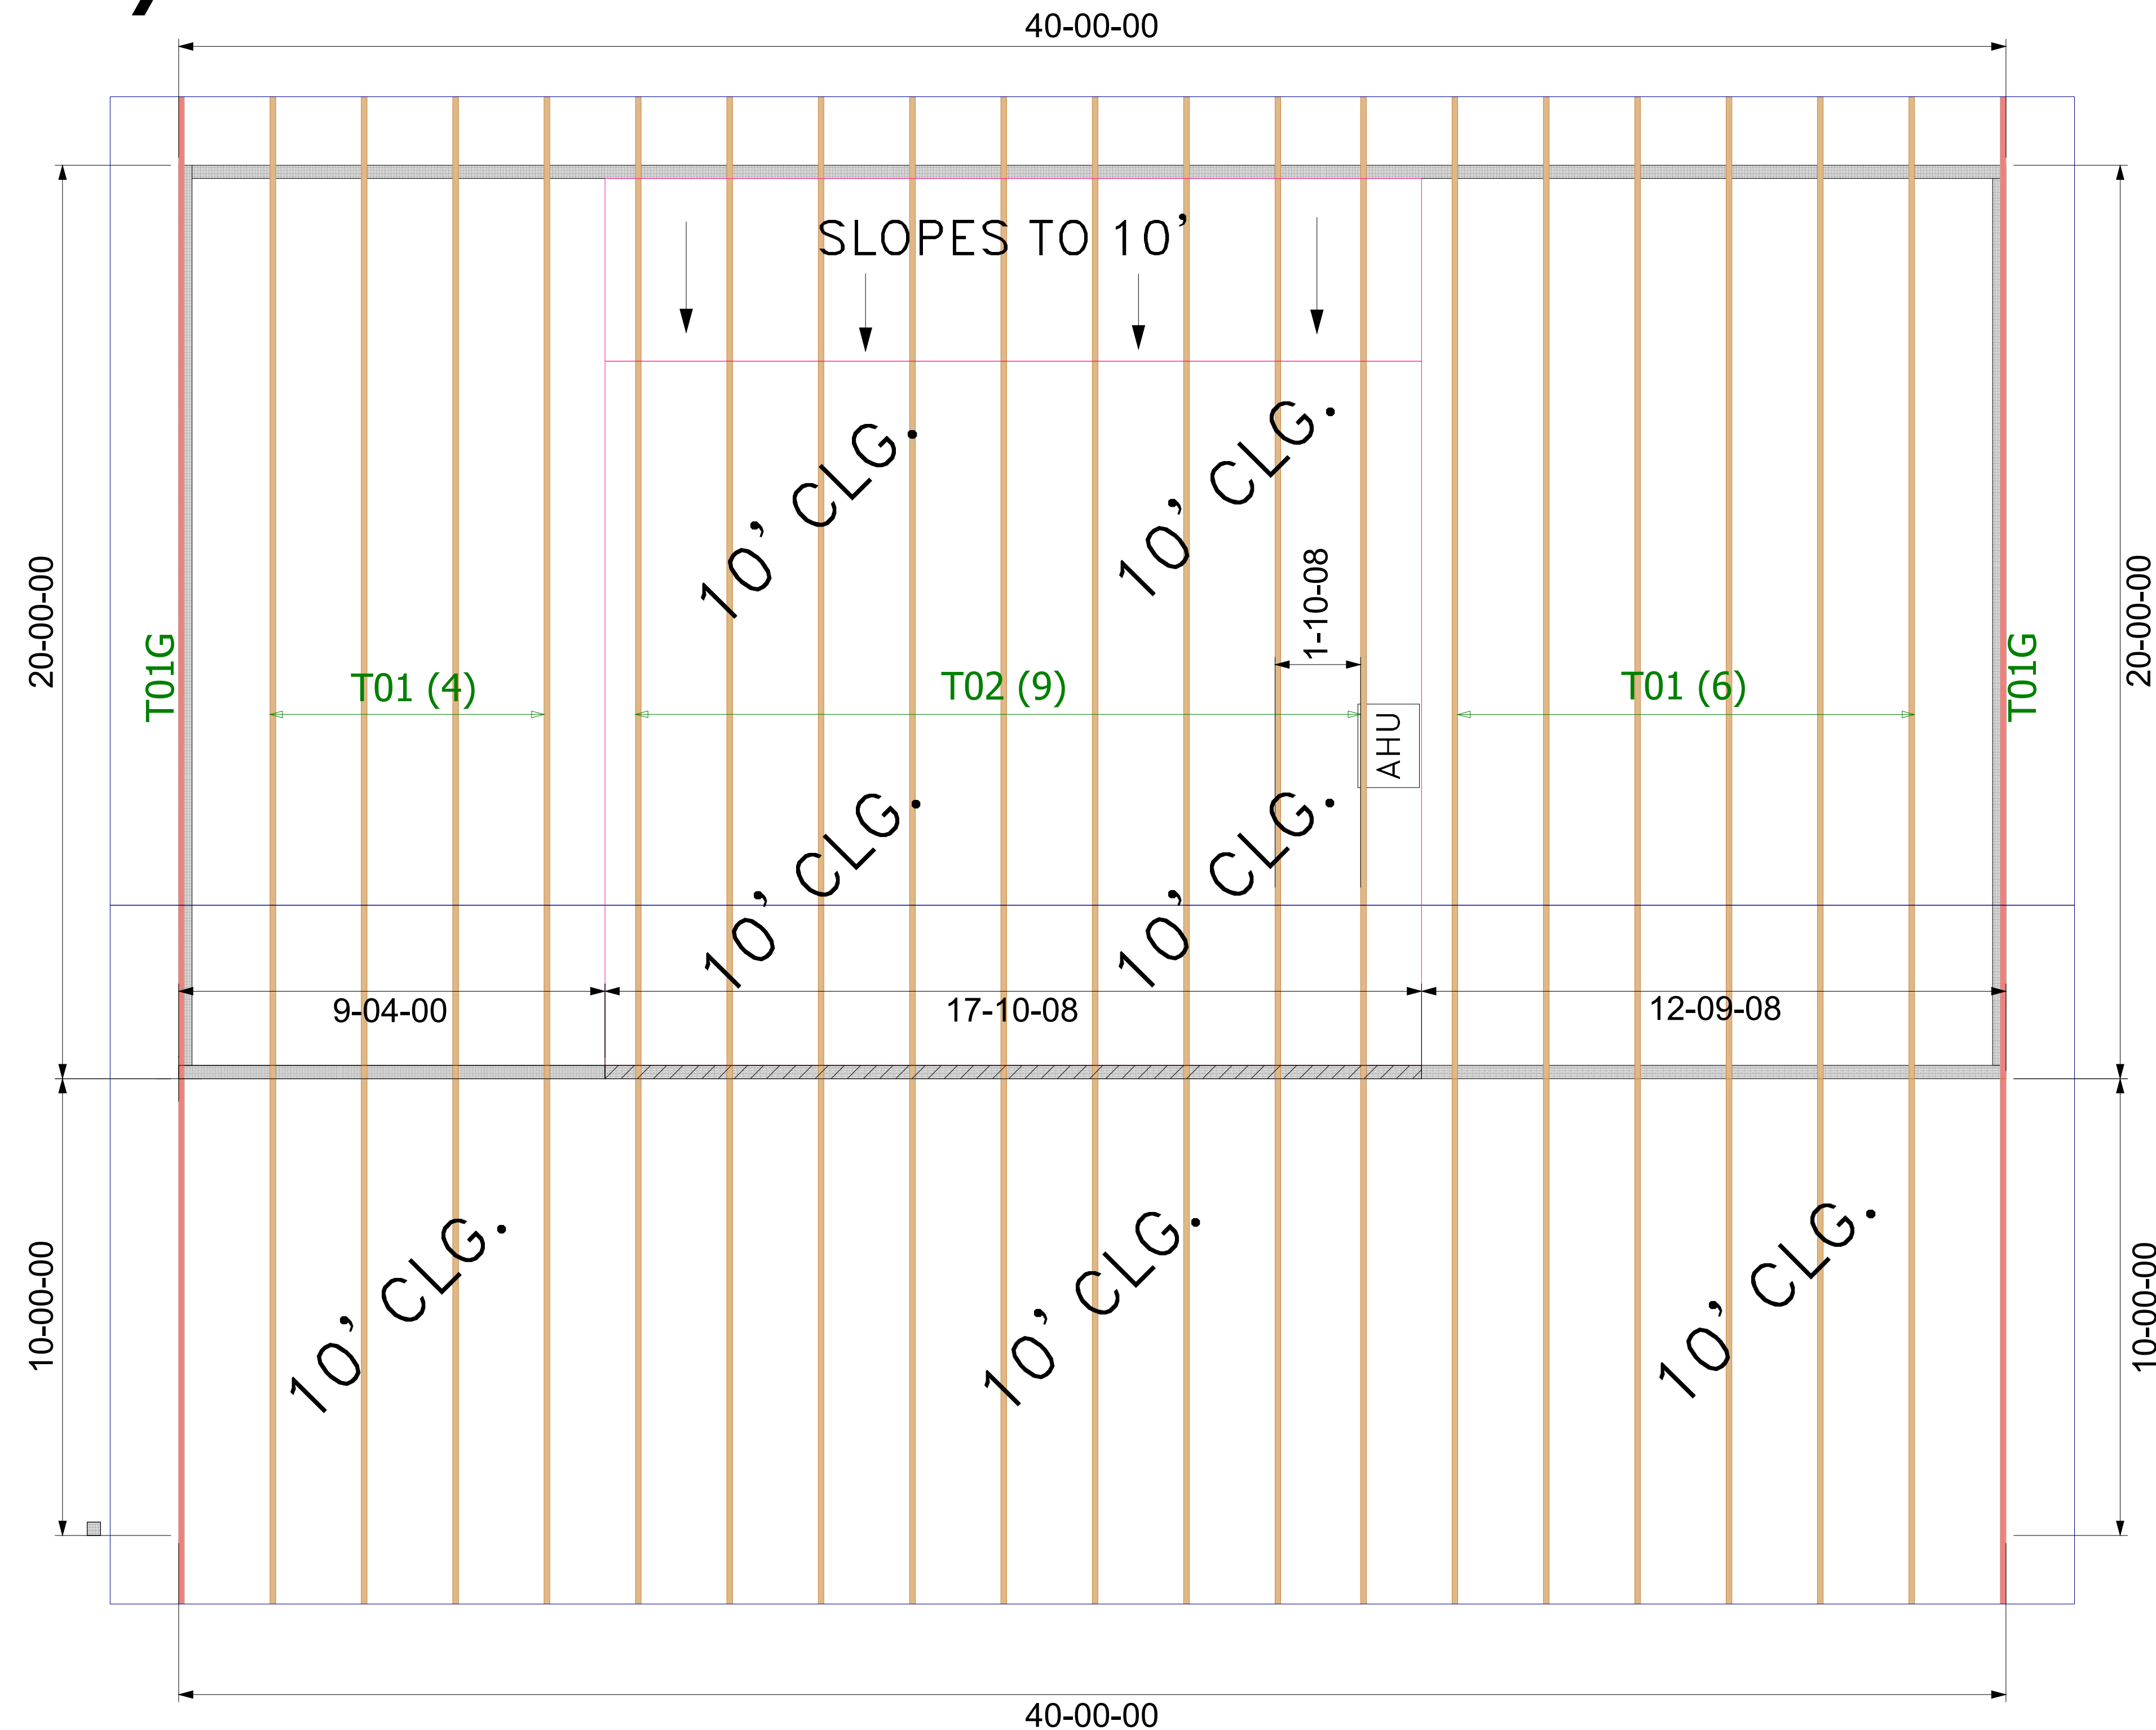

Hatch Legend

9' 1-1/8"

10' 1-1/8"

WARNING

Backcharges Will Not Be Accepted  
Regardless of Fault Without Prior  
Notification By Customer Within 48  
Hours And Investigation By  
Builders FirstSource.  
NO EXCEPTIONS.

IMPORTANT

This Drawing Must Be Approved And  
Returned Before Fabrication Will  
Begin. For Your Protection Check All  
Dimensions And Conditions Prior To  
Approval Of Plan.  
SIGNATURE BELOW INDICATES ALL  
NOTES AND DIMENSIONS HAVE  
BEEN ACCEPTED.

By \_\_\_\_\_ Date \_\_\_\_\_

FINAL LAYOUT FOR PRODUCTION

Initial: \_\_\_\_\_ Date: \_\_\_\_\_  
Requested Delivery Date: \_\_\_\_\_

ROOF LOADING:  
TCLL: 20.0 lb/ft²  
TCDL: 10.0 lb/ft²  
BCLL: 0.0 lb/ft²  
BCDL: 10.0 lb/ft²  
DURATION: 1.25

FLOOR LOADING:  
TCLL: 40.0 lb/ft²  
TCDL: 10.0 lb/ft²  
BCLL: 0.0 lb/ft²  
BCDL: 5.0 lb/ft²  
DURATION: 1.00

5 PSF TCCL + 5 PSF BCDL USED TO RESIST UPLIFT  
WIND\_ASCE\_HYBRID\_22  
ENCLOSED  
EXPOSURE CATEGORY SuburbanAreas  
OCCUPANCY CATEGORY  
WIND LOAD 130 mph  
WIND IMPORTANCE FACTOR 1.00

ROOF PITCH: 5/12

CEILING PITCH: 3/12

TOP CHORD SIZE: 2 X 4

BOTTOM CHORD SIZE: 2 X 4

OVERHANG LENGTH: 18"

END CUT: PLUMB

CANTILEVER: N/A

TRUSS SPACING: 24"

BUILDING CODE:FBC 2023

BEARING HEIGHT SCHEDULE

BUILDER:

John Norris Construction

MODEL: CUSTOM

ELEV: GABLE

ADDRESS: TBD

LOT / BLOCK: N/A

SUBDIVISION: GOODENBURY RES.

CITY: Lake City

DRAWN BY: Holloway, Kim

JOB # : 4847424

DATE: 5/25/2026 SCALE: N.T.S.

REVISIONS:

Builders  
FirstSource®

Summations of limited excerpts of the Code, ANSI/TPI 1-2014, and BCSI, and associated commentary, are provided within the truss submittal package in the Builders FirstSource Component Truss Responsibility and Liability Disclosure. These critical excerpts include, among other elements, critical safety information as well as specific Scope-of-Work assignments (and limitations of the same) for the Owner, Contractor, Building Designer, Truss Designer, and Truss Manufacturer. It is essential that ALL parties to the design and use of the Trusses review and become familiar with the information provided in the Builders FirstSource Component Truss Responsibility and Liability Disclosure, as well as the referenced sources, prior to performing work on the associated project.