


FLORIDA DEPARTMENT OF
Business & Professional Regulation

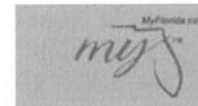

[DBPR HOME](#) | [ABOUT DBPR](#) | [DBPR DIVISIONS](#) | [CONTACT DBPR](#)

[BCIS Home](#) | [Log In](#) | [User Registration](#) | [Hot Topics](#) | [Submit Surcharge](#) | [Stats & Facts](#) | [Publications](#) | [Contact Us](#) | [BCIS Site Map](#) | [Links](#) | [Search](#)



Product Approval
USER: Public User

[Product Approval Menu](#) > [Product or Application Search](#) > [Application List](#) > **Application Detail**

OFFICE OF THE
SECRETARY

FL #

FL11411-R10

Application Type

Revision

Code Version

2023

Application Status

Approved

*Approved by DBPR. Approvals by DBPR shall be reviewed and ratified by the POC and/or the Commission if necessary.

Comments

Archived



Product Manufacturer

Regency Plus Inc

Address/Phone/Email

2000 Locust Gap Highway
Mount Carmel, PA 17851
(570) 339-3374
tony@cwbyrpi.com

Authorized Signature

Tony Procopio
tony@cwbyrpi.com

Technical Representative

Tony Procopio

Address/Phone/Email

2000 Locust Gap Hwy
Mount Carmel, PA 17851
(570) 339-3374
tony@cwbyrpi.com

Quality Assurance Representative

Joe Korzeniecki

Address/Phone/Email

2000 Locust Gap Hwy.
Mount Carmel, PA 17851
(570) 339-3374
joek@window-pros.info

Category

Windows

Subcategory

Horizontal Slider

Compliance Method

Certification Mark or Listing

Certification Agency

National Accreditation & Management Institute

Validated By

National Accreditation & Management Institute

Referenced Standard and Year (of Standard)

Standard

Year

AAMA/WDMA/CSA 101/I.S.2/A440

2008

TAS 201

1994

TAS 202

1994

TAS 203

1994

Equivalence of Product Standards

Certified By

Florida Licensed Professional Engineer or Architect

FL11411_R10_Equiv_EERNo2520_Rev3_FL11411_2000_5405_HS_ss.pdf

Product Approval Method

Method 1 Option A

Date Submitted

09/04/2023

Date Validated

09/05/2023

Date Pending FBC Approval

Date Approved

09/10/2023

Summary of Products

FL #	Model, Number or Name	Description
X 11411.1	Series 2000	Series 2000 Vinyl Horizontal Sliding Window
Limits of Use Approved for use in HVHZ: No Approved for use outside HVHZ: Yes Impact Resistant: No Design Pressure: +40/-40 Other:		Certification Agency Certificate FL11411 R10 C CAC NI006137-R9.pdf Quality Assurance Contract Expiration Date 03/31/2027 Installation Instructions FL11411 R10 II RPLS0055 RevB 2000 HS XOX ss.pdf Verified By: Robert J. Amoruso, PE FL PE No. 49752 Created by Independent Third Party: Yes Evaluation Reports FL11411 R10 AE PERNo2520 Rev3 FL11411 2000 5405 HS ss.pdf Created by Independent Third Party: Yes
11411.2	Series 5405	Series 5405 Impact Vinyl Horizontal Sliding Window
Limits of Use Approved for use in HVHZ: Yes Approved for use outside HVHZ: Yes Impact Resistant: Yes Design Pressure: +55/-55 Other:		Certification Agency Certificate FL11411 R10 C CAC NI006383-R7.pdf Quality Assurance Contract Expiration Date 11/30/2027 Installation Instructions FL11411 R10 II RPLS0056 RevC 5405 HS XO ss.pdf Verified By: Robert J. Amoruso, PE FL PE No. 49752 Created by Independent Third Party: Yes Evaluation Reports FL11411 R10 AE PERNo2520 Rev3 FL11411 2000 5405 HS ss.pdf Created by Independent Third Party: Yes

Back

Next

Contact Us :: [2601 Blair Stone Road, Tallahassee FL 32399](#) Phone: 850-487-1824

The State of Florida is an AA/EEO employer. [Copyright 2007-2013 State of Florida.](#) :: [Privacy Statement](#) :: [Accessibility Statement](#) :: [Refund Statement](#)

Under Florida law, email addresses are public records. If you do not want your e-mail address released in response to a public-records request, do not send electronic mail to this entity. Instead, contact the office by phone or by traditional mail. If you have any questions, please contact 850.487.1395. *Pursuant to Section 455.275(1), Florida Statutes, effective October 1, 2012, licensees licensed under Chapter 455, F.S. must provide the Department with an email address if they have one. The emails provided may be used for official communication with the licensee. However email addresses are public record. If you do not wish to supply a personal address, please provide the Department with an email address which can be made available to the public. To determine if you are a licensee under Chapter 455, F.S., please click [here](#).

Product Approval Accepts:



Credit Card
Safe

SECURITYMETRICS

NOTES:

1. MAXIMUM ACTIVE PANEL SIZE: 35-3/4" X 59-3/4"
2. MAXIMUM D.L.O.: 35" X 57-1/2" (FIXED LITE)
3. (4) 1-1/2" X 1/4" WEEP LOUVERS 3" AND 32" FROM EACH END.
4. (4) 3/4" X 1/4" WEEP NOTCHES AT EXTERIOR OF SILL TRACK.
5. (2) 3/4" X 1/4" WEEP NOTCHES AT INTERIOR TRAK ENDS.

HARDWARE SCHEDULE

HARDWARE SCHEDULE	
A.	(2) METAL CAM-TYPE SWEEP LOCK 11" FROM EACH END OF MEETING STILE
B.	(2) METAL KEEPER AT FIXED MEETING STILE
C.	GALVANIZED STEEL REINFORCEMENT AT RAILS AND STILES OF ACTIVE PANELS

Date: 2018.02.02
13:33:14 -05'00'

PTC Product Design Group, LLC
PO Box 520775
Longwood, FL 32752-0775
321-880-1788 info@ptc-corp.com
FBPE Certificate of Authorization
No. 25935

DATE:	1/11/18	DRAWING NO:	RPLS005
DRAWN BY:	RJA	SCALE:	N.T.S.
		REV:	8
		SHEET:	2 OF 3




Robert J. Amonuso, P.E.
Florida P.E. No. 49752




PROJECT #417-0906		DATE	DESCRIPTION	REV
		1/22/18	UPDATE TO CURRENT EDITION OF FBC	B

INSTALLATION ANCHOR. WOOD SCREW SHOWN. SEE NOTE 5 THIS SHEET FOR ANCHOR TYPE REQUIRED.

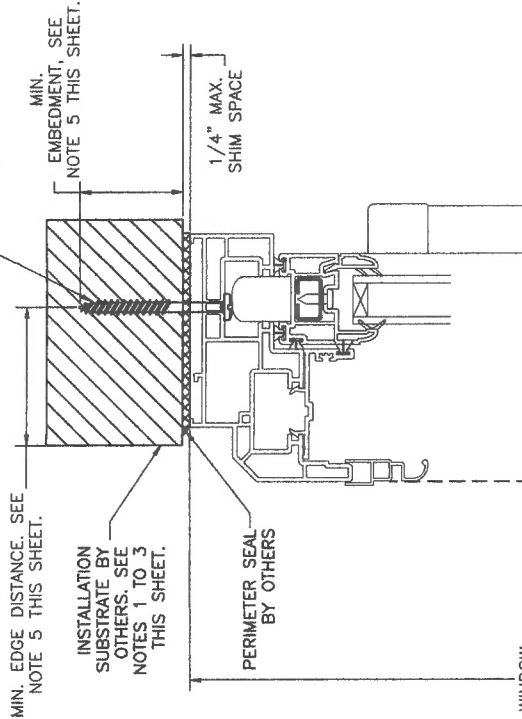

INSTALLATION NOTES:

- APPROVED INSTALLATION SUBSTRATES INCLUDE THE FOLLOWING:
 - WOOD FRAMING
 - STEEL STUD FRAMING AND CONCRETE AND/OR MASONRY
- SUBSTRATE OPENING TO BE DESIGNED AND ANCHORED TO PROPERLY TRANSFER ALL LOADS TO STRUCTURE. FRAMING AND CONCRETE/MASONRY OPENING IS THE RESPONSIBILITY OF THE ARCHITECT OR ENGINEER OF RECORD.
- 1X BUCK OVER CONCRETE/MASONRY IS OPTIONAL. WHERE 1X BUCK IS NOT USED, DISSIMILAR MATERIALS MUST BE SEPARATED WITH APPROVED COATING OR MEMBRANE. SELECTION OF COATING OR MEMBRANE IS THE RESPONSIBILITY OF THE ARCHITECT OR ENGINEER OF RECORD.
- SHIM AS REQUIRED AT EACH INSTALLATION ANCHOR WITH LOAD BEARING SHIM. SHIM WHERE SPACE OF 1/16" OR GREATER OCCURS. MAXIMUM ALLOWABLE SHIM STACK TO BE 1/4".
- SUBSTRATE ANCHORING METHODS:
 - FOR ANCHORING INTO CONCRETE/MASONRY USE 3/16" HEX HEAD TAPCONS WITH SUFFICIENT LENGTH TO ACHIEVE A 1 1/2" MINIMUM EMBEDMENT INTO CONCRETE WITH 1 1/8" MINIMUM EDGE DISTANCE AND 1" MINIMUM EMBEDMENT INTO MASONRY WITH 2" MINIMUM EDGE DISTANCE. LOCATE ANCHORS AS SHOWN IN ELEVATIONS AND INSTALLATION DETAILS. ANCHOR LOCATIONS HAVE +/- 1" TOLERANCE.
 - FOR ANCHORING INTO WOOD FRAMING OR 2X BUCK USE #10 PAN HEAD WOOD SCREWS WITH SUFFICIENT LENGTH TO ACHIEVE A 1 3/8" MINIMUM EMBEDMENT INTO SUBSTRATE WITH 3/4" MINIMUM EDGE DISTANCE. LOCATE ANCHORS AS SHOWN IN ELEVATIONS AND INSTALLATION DETAILS. ANCHOR LOCATIONS HAVE +/- 1" TOLERANCE.
 - FOR ANCHORING INTO METAL STRUCTURE USE #10 PAN OR HEX HEAD SMS OR SELF DRILLING SCREWS WITH SUFFICIENT LENGTH TO ACHIEVE 3 THREADS MINIMUM BEYOND STRUCTURE INTERIOR WALL WITH 3/4" MINIMUM EDGE DISTANCE. LOCATE ANCHORS AS SHOWN IN ELEVATIONS AND INSTALLATION DETAILS. ANCHOR LOCATIONS HAVE +/- 1" TOLERANCE.
- INTERIOR AND EXTERIOR FINISHES BY OTHERS. NOT SHOWN FOR CLARITY.
- PERIMETER AND JOINT SEALANT BY OTHERS TO BE DESIGNED AND/OR SPECIFIED IN ACCORDANCE WITH ASTM E2112.

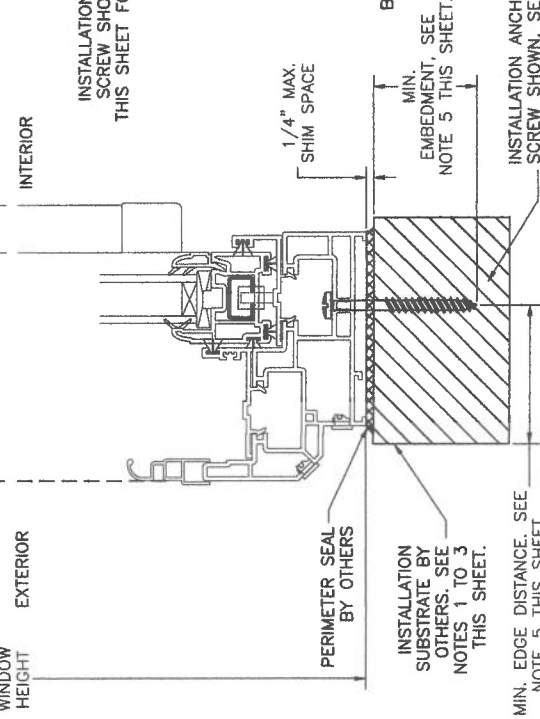

VERTICAL CROSS SECTION
WOOD FRAMING, 2X WOOD BUCK, CONCRETE/MASONRY OR METAL FRAME
APPROVED

HORIZONTAL (JAMB) CROSS SECTION
WOOD FRAMING, 2X WOOD BUCK, CONCRETE/MASONRY OR METAL FRAME
APPROVED

Digitally signed
by Robert J
Amoruso

Date: 2018.02.02
13:33:27 -05'00'

PTC Product Design Group, LLC
PO Box 520775
Longwood, FL 32752-0775
321-680-1788 info@pgc-corp.com
FBPE Certificate of Authorization
No. 25635



Robert J. Amoruso, P.E.
Florida P.E. No. 49752



PREPARED BY:
SERIES 2000 VINYL HORIZONTAL SLIDING WINDOW
MT. CARMEL, PA 17851
2000 LOCUST GAP HIGHWAY
REGENCY PLUS, INC.

DATE: 1/11/18
DRAWN BY: RJA
SCALE: N.T.S.
REV: B
SHEET: 3 OF 3
DRAWING NO.: RPLS0055

REV	DESCRIPTION	DATE	BY
B	UPDATE TO CURRENT EDITION OF FBC	1/22/18	RJA

PROJECT #417-0906