

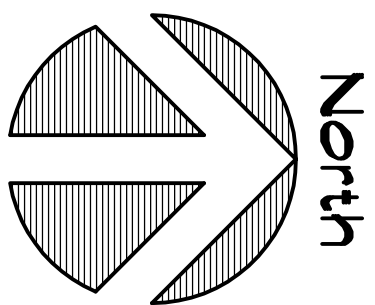
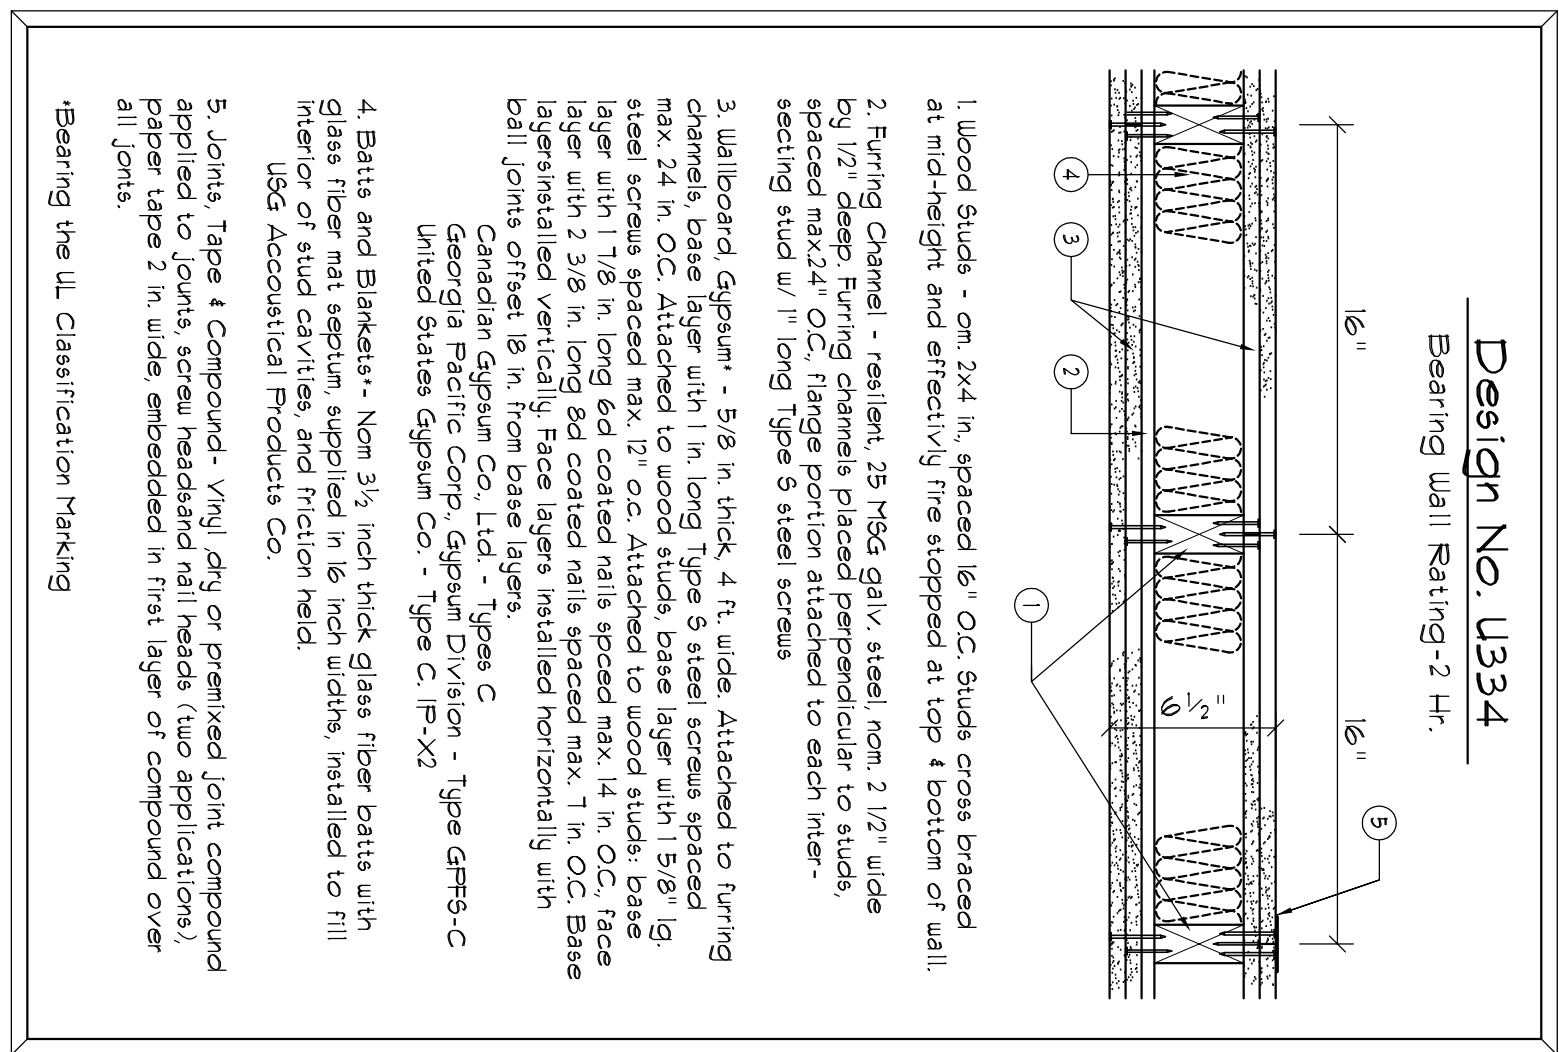


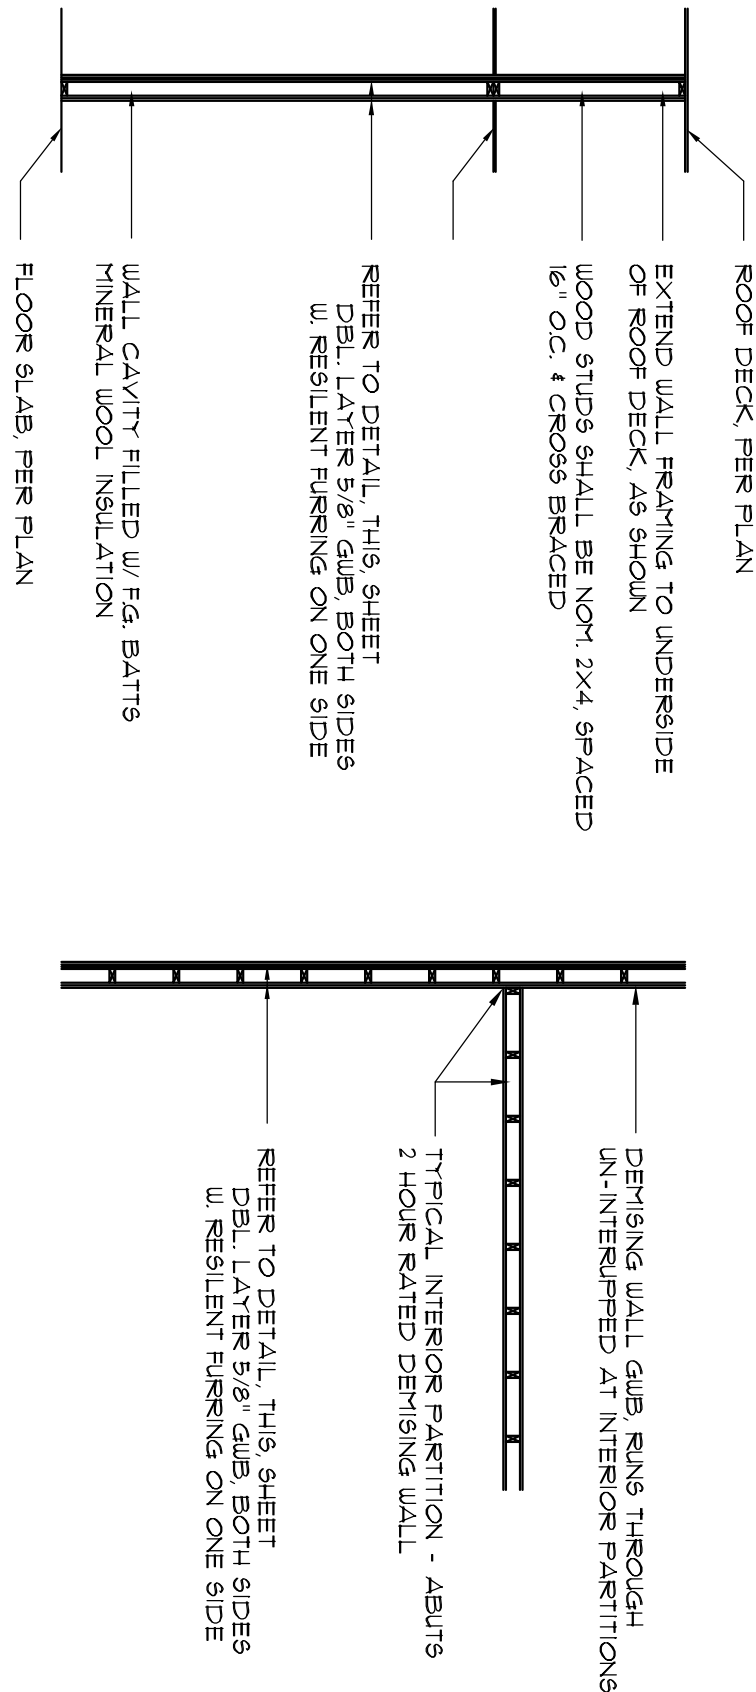


DEMISING WALL PLAN

SCALE: 3/16" = 1'-0"

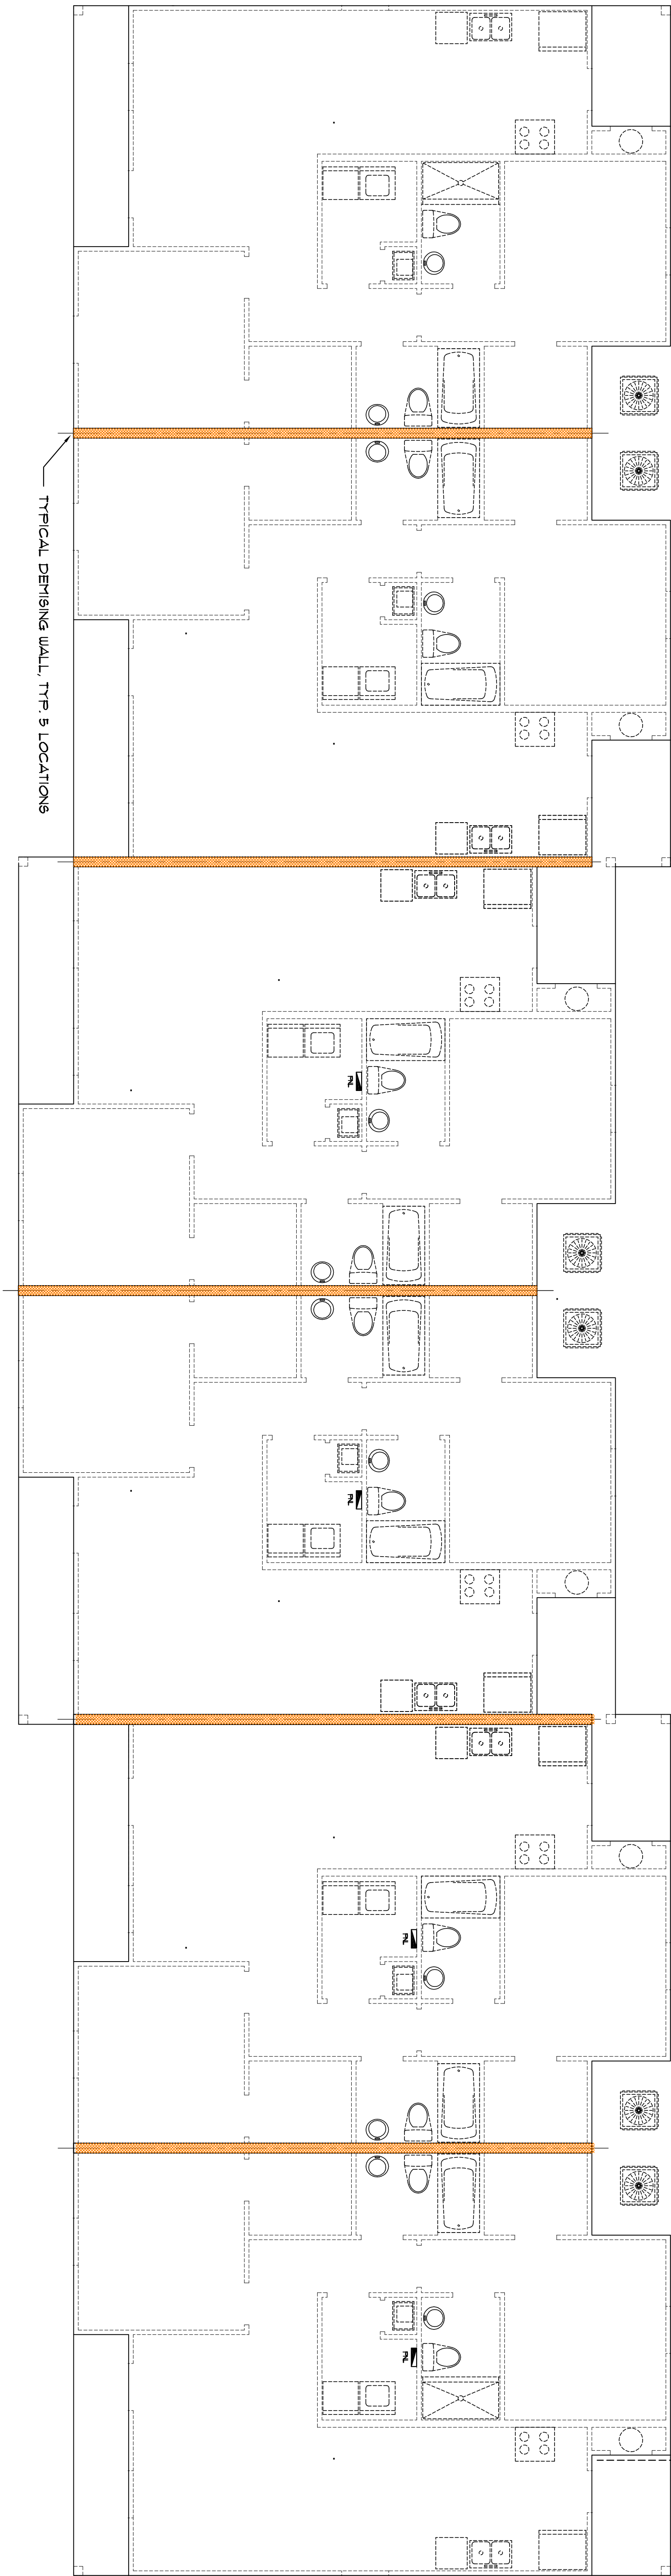

6 UNIT APARTMENT BUILDING for:
TOUCHSTONE CONSTRUCTION INC.
LAKE CITY, FLORIDA
ALTERNATE DEMISING WALL DETAILS

NOCHOLAS GELSER ARCHITECT

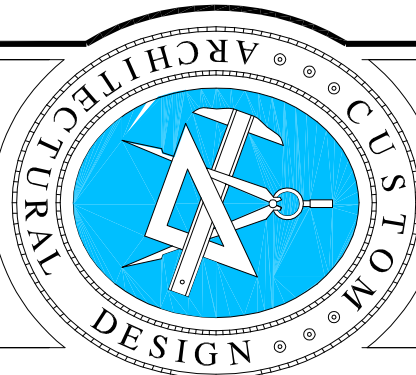

Celebrating
53 Years of Service
1972 - 2025
N.P. Gelsler, Architect
ARCHITECTS

1728 NW BROWN RD
SUITE 100
3360-365-4355

DATE:

17 APR 2026

COMPILE:

2K2549

SHEET:

ADD.1

1 OF 1

AR0007005