
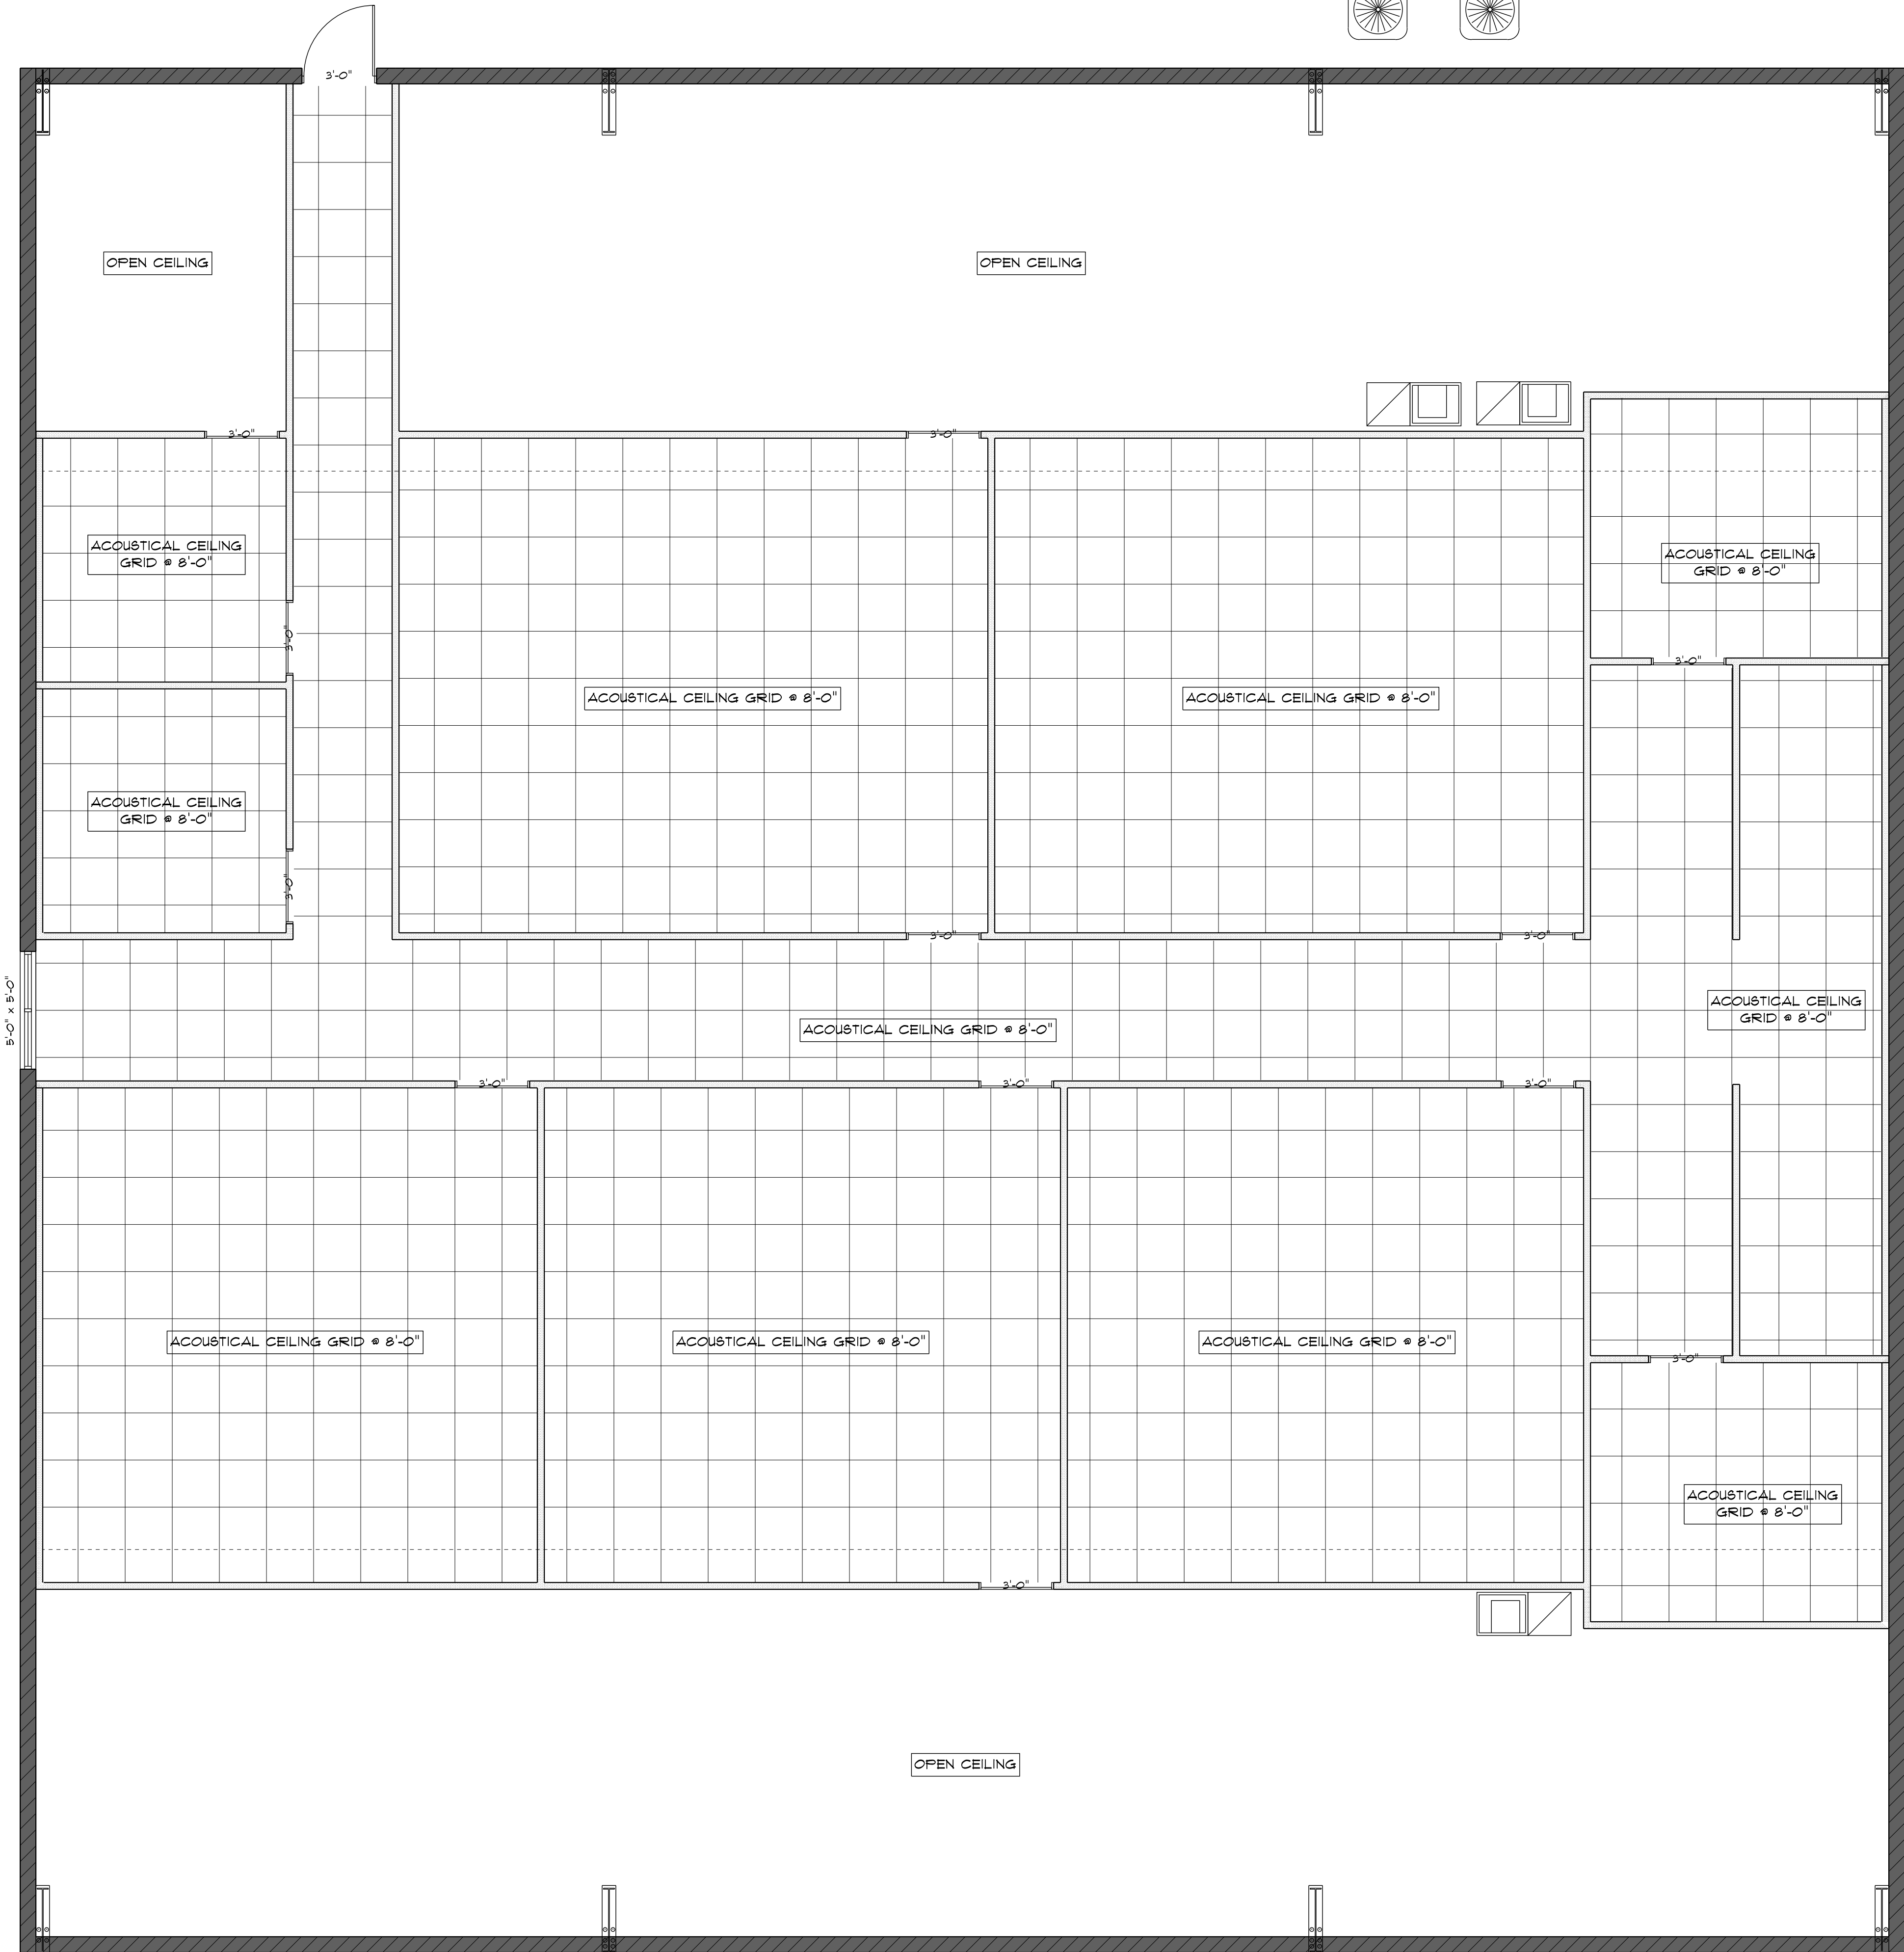


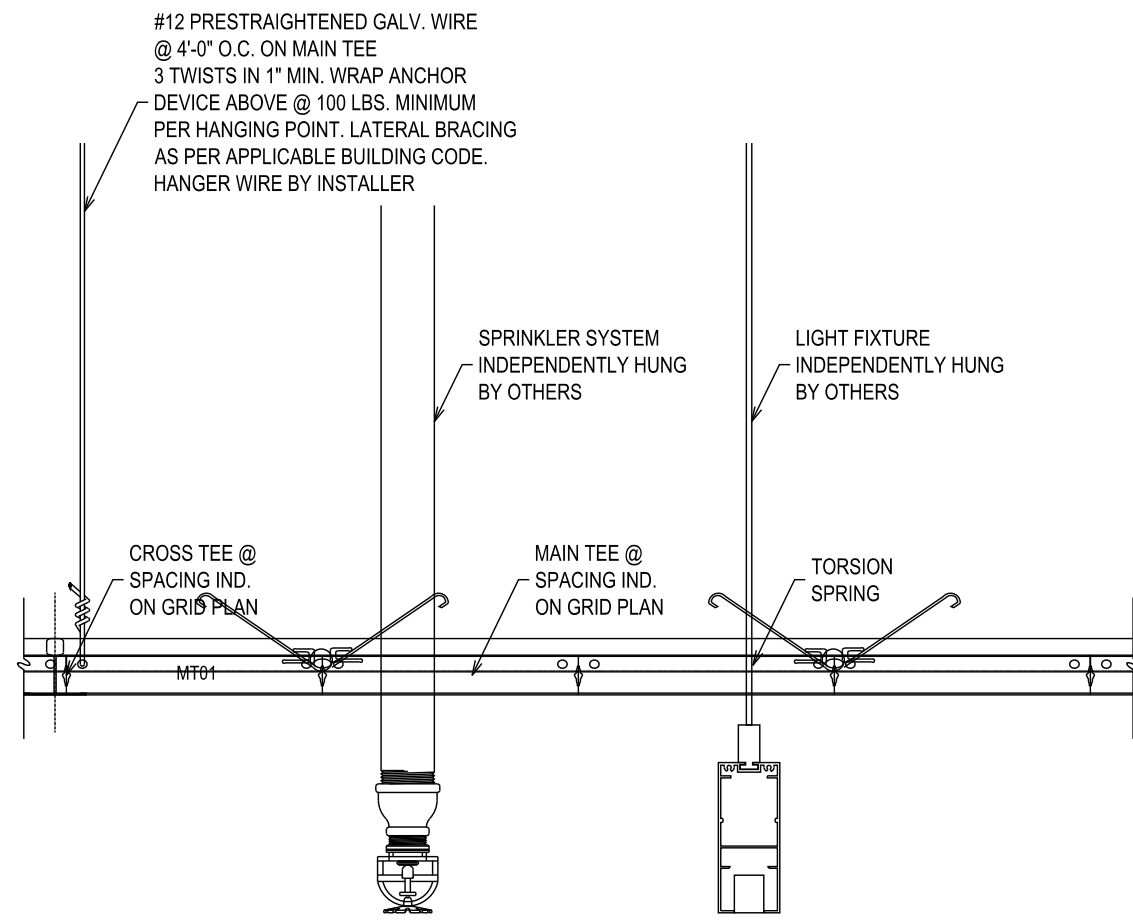

REVISIONS SCHEDULE			
PROPOSAL	Jan. 21st, 2026		
PRELIM. CONST.	Feb. 25th, 2026		
REVISED CONST.	Mar. 31st, 2026		

STUDENT LIFE BUILDING RENOVATIONS FOR:
CHRIST CENTRAL
COLUMBIA COUNTY, FL

RIDGEPOINT DESIGN
516 SW ARLINGTON BLVD, STE 103, LAKE CITY, FL 32025
PH: (386) 288-1188
E: JON@RIDGEPOINTDESIGN.COM
FACEBOOK.COM/RIDGEPOINTDesign

NE
NICHOLAS PAUL
GEISLER
ARCHITECT
N.C.A.R.B. Certified

Nicholas P Geisler

Digitally signed
by Nicholas P
Geisler
Date: 2026.04.01
14:11:35 -04'00'

AR0007005

SHEET NUMBER
A.9
OF 11 SHEETS