




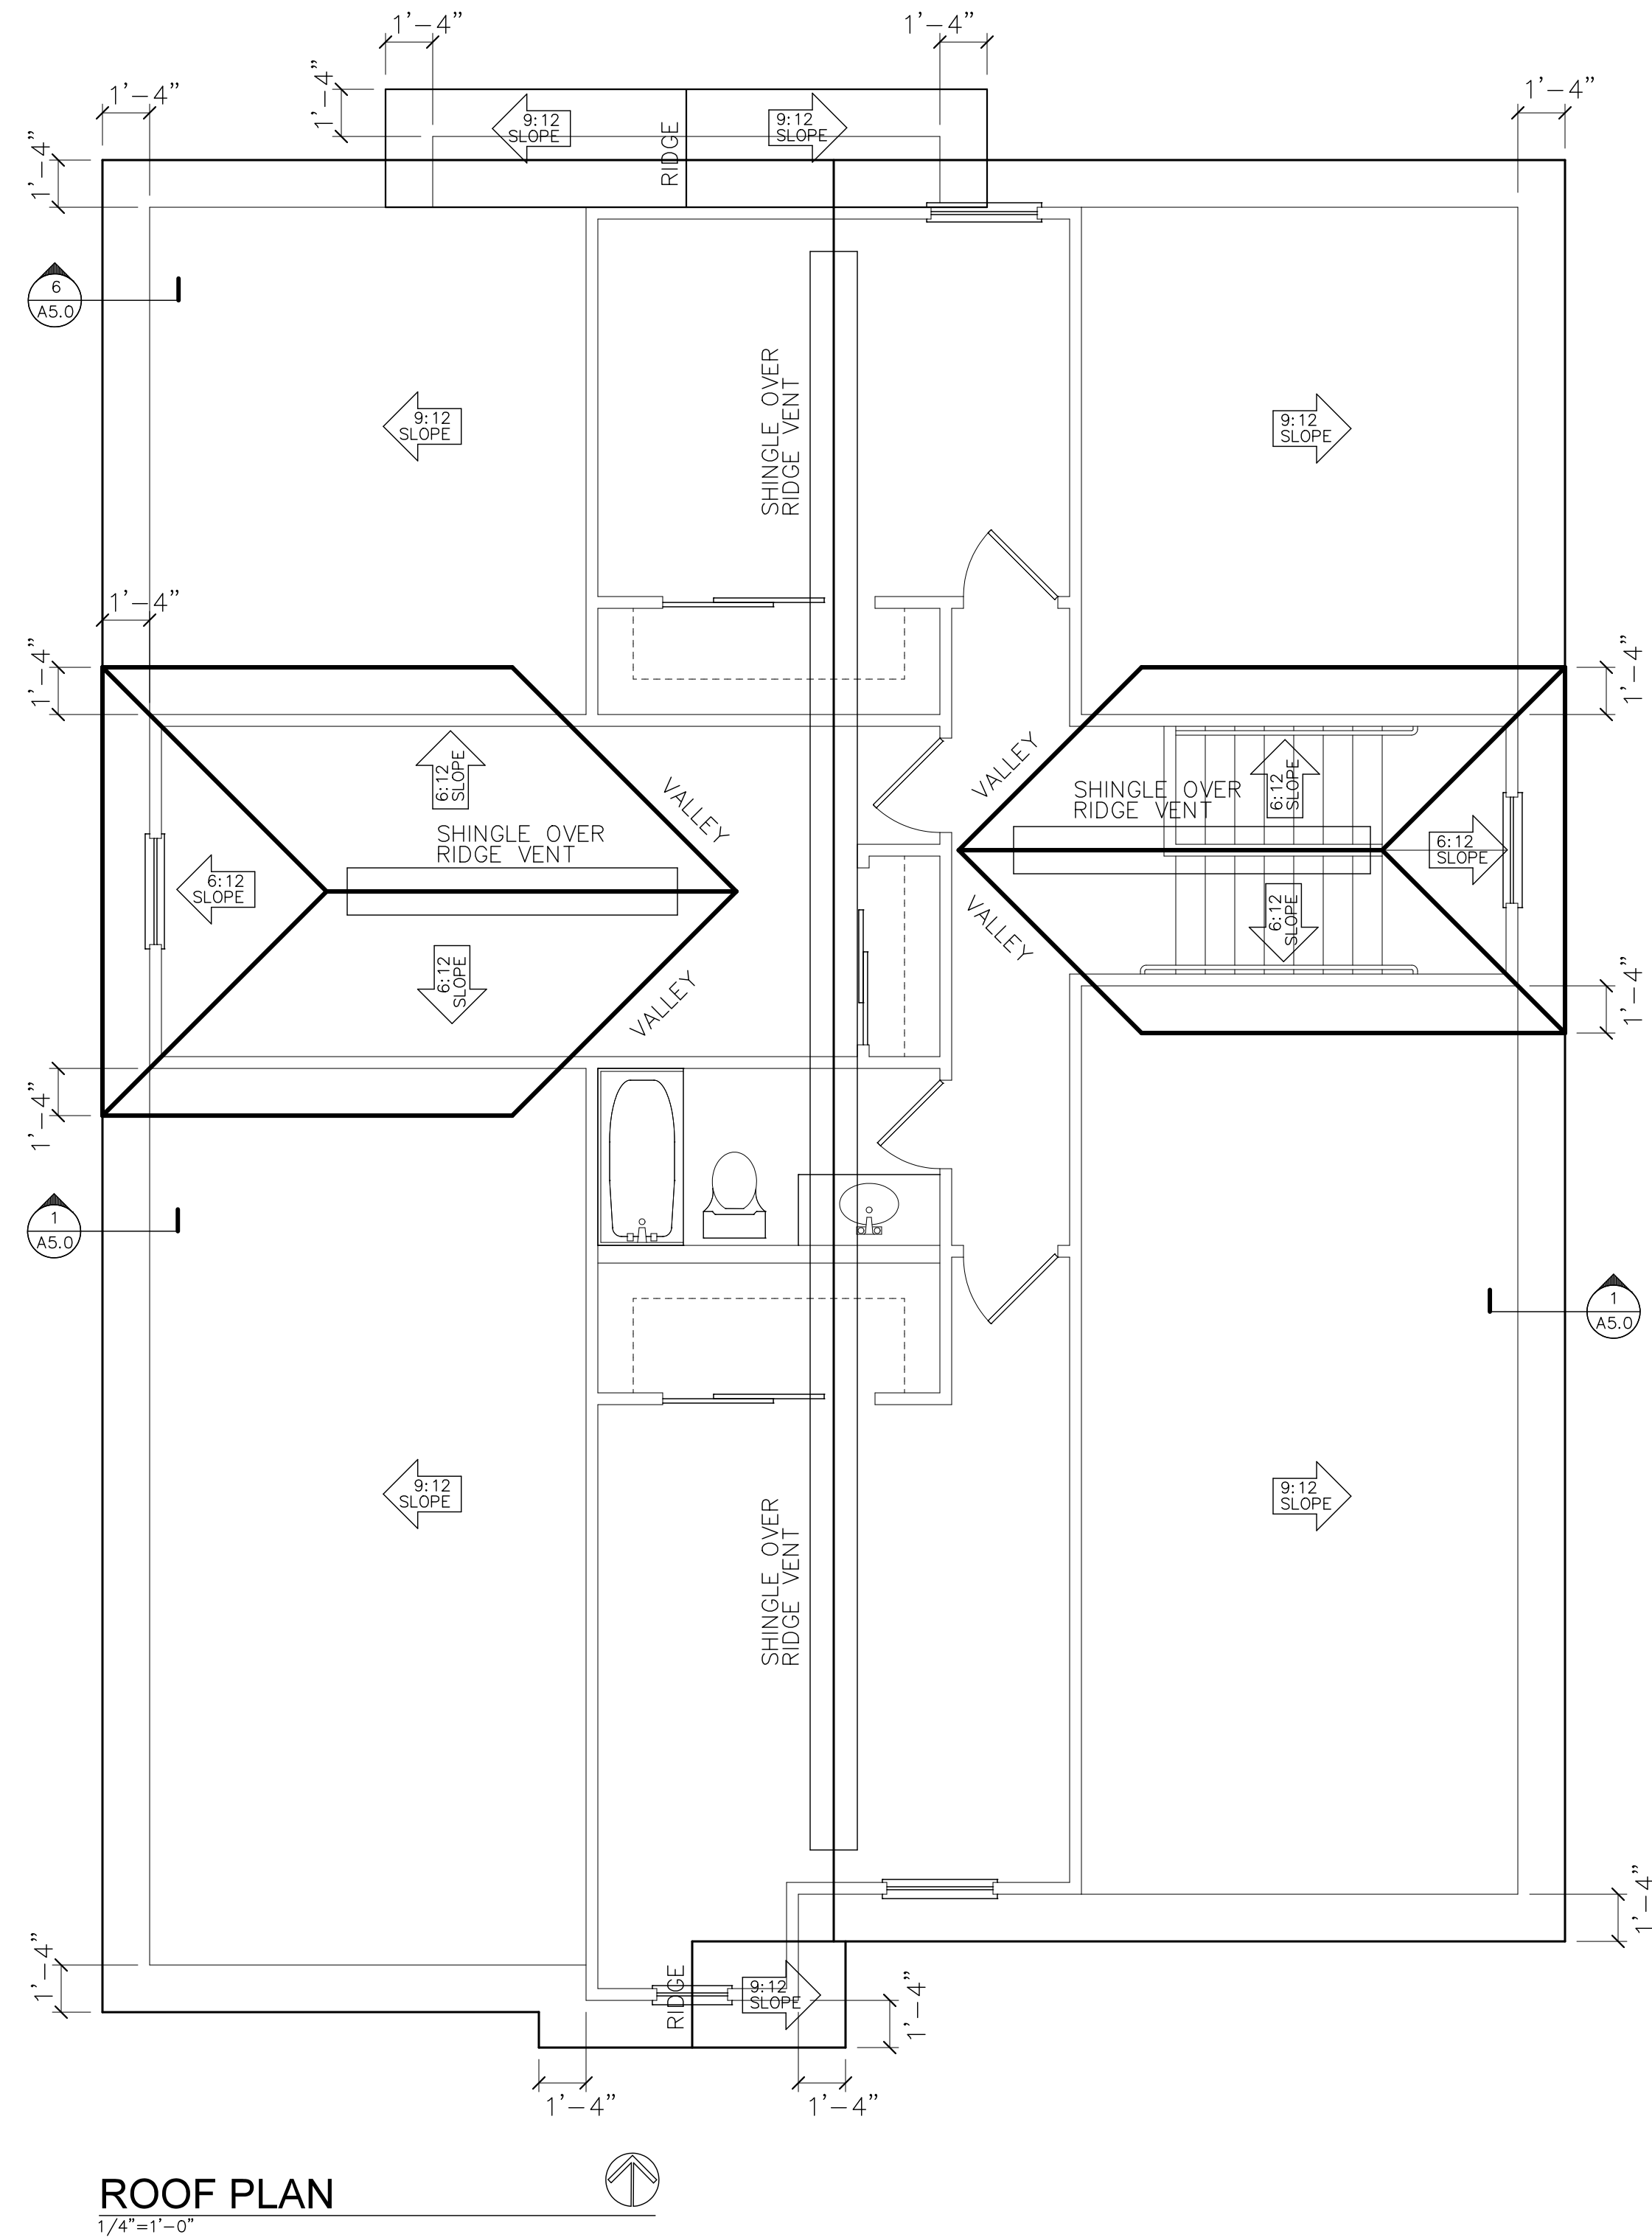

ROOF PLAN
1/4"=1'-0"

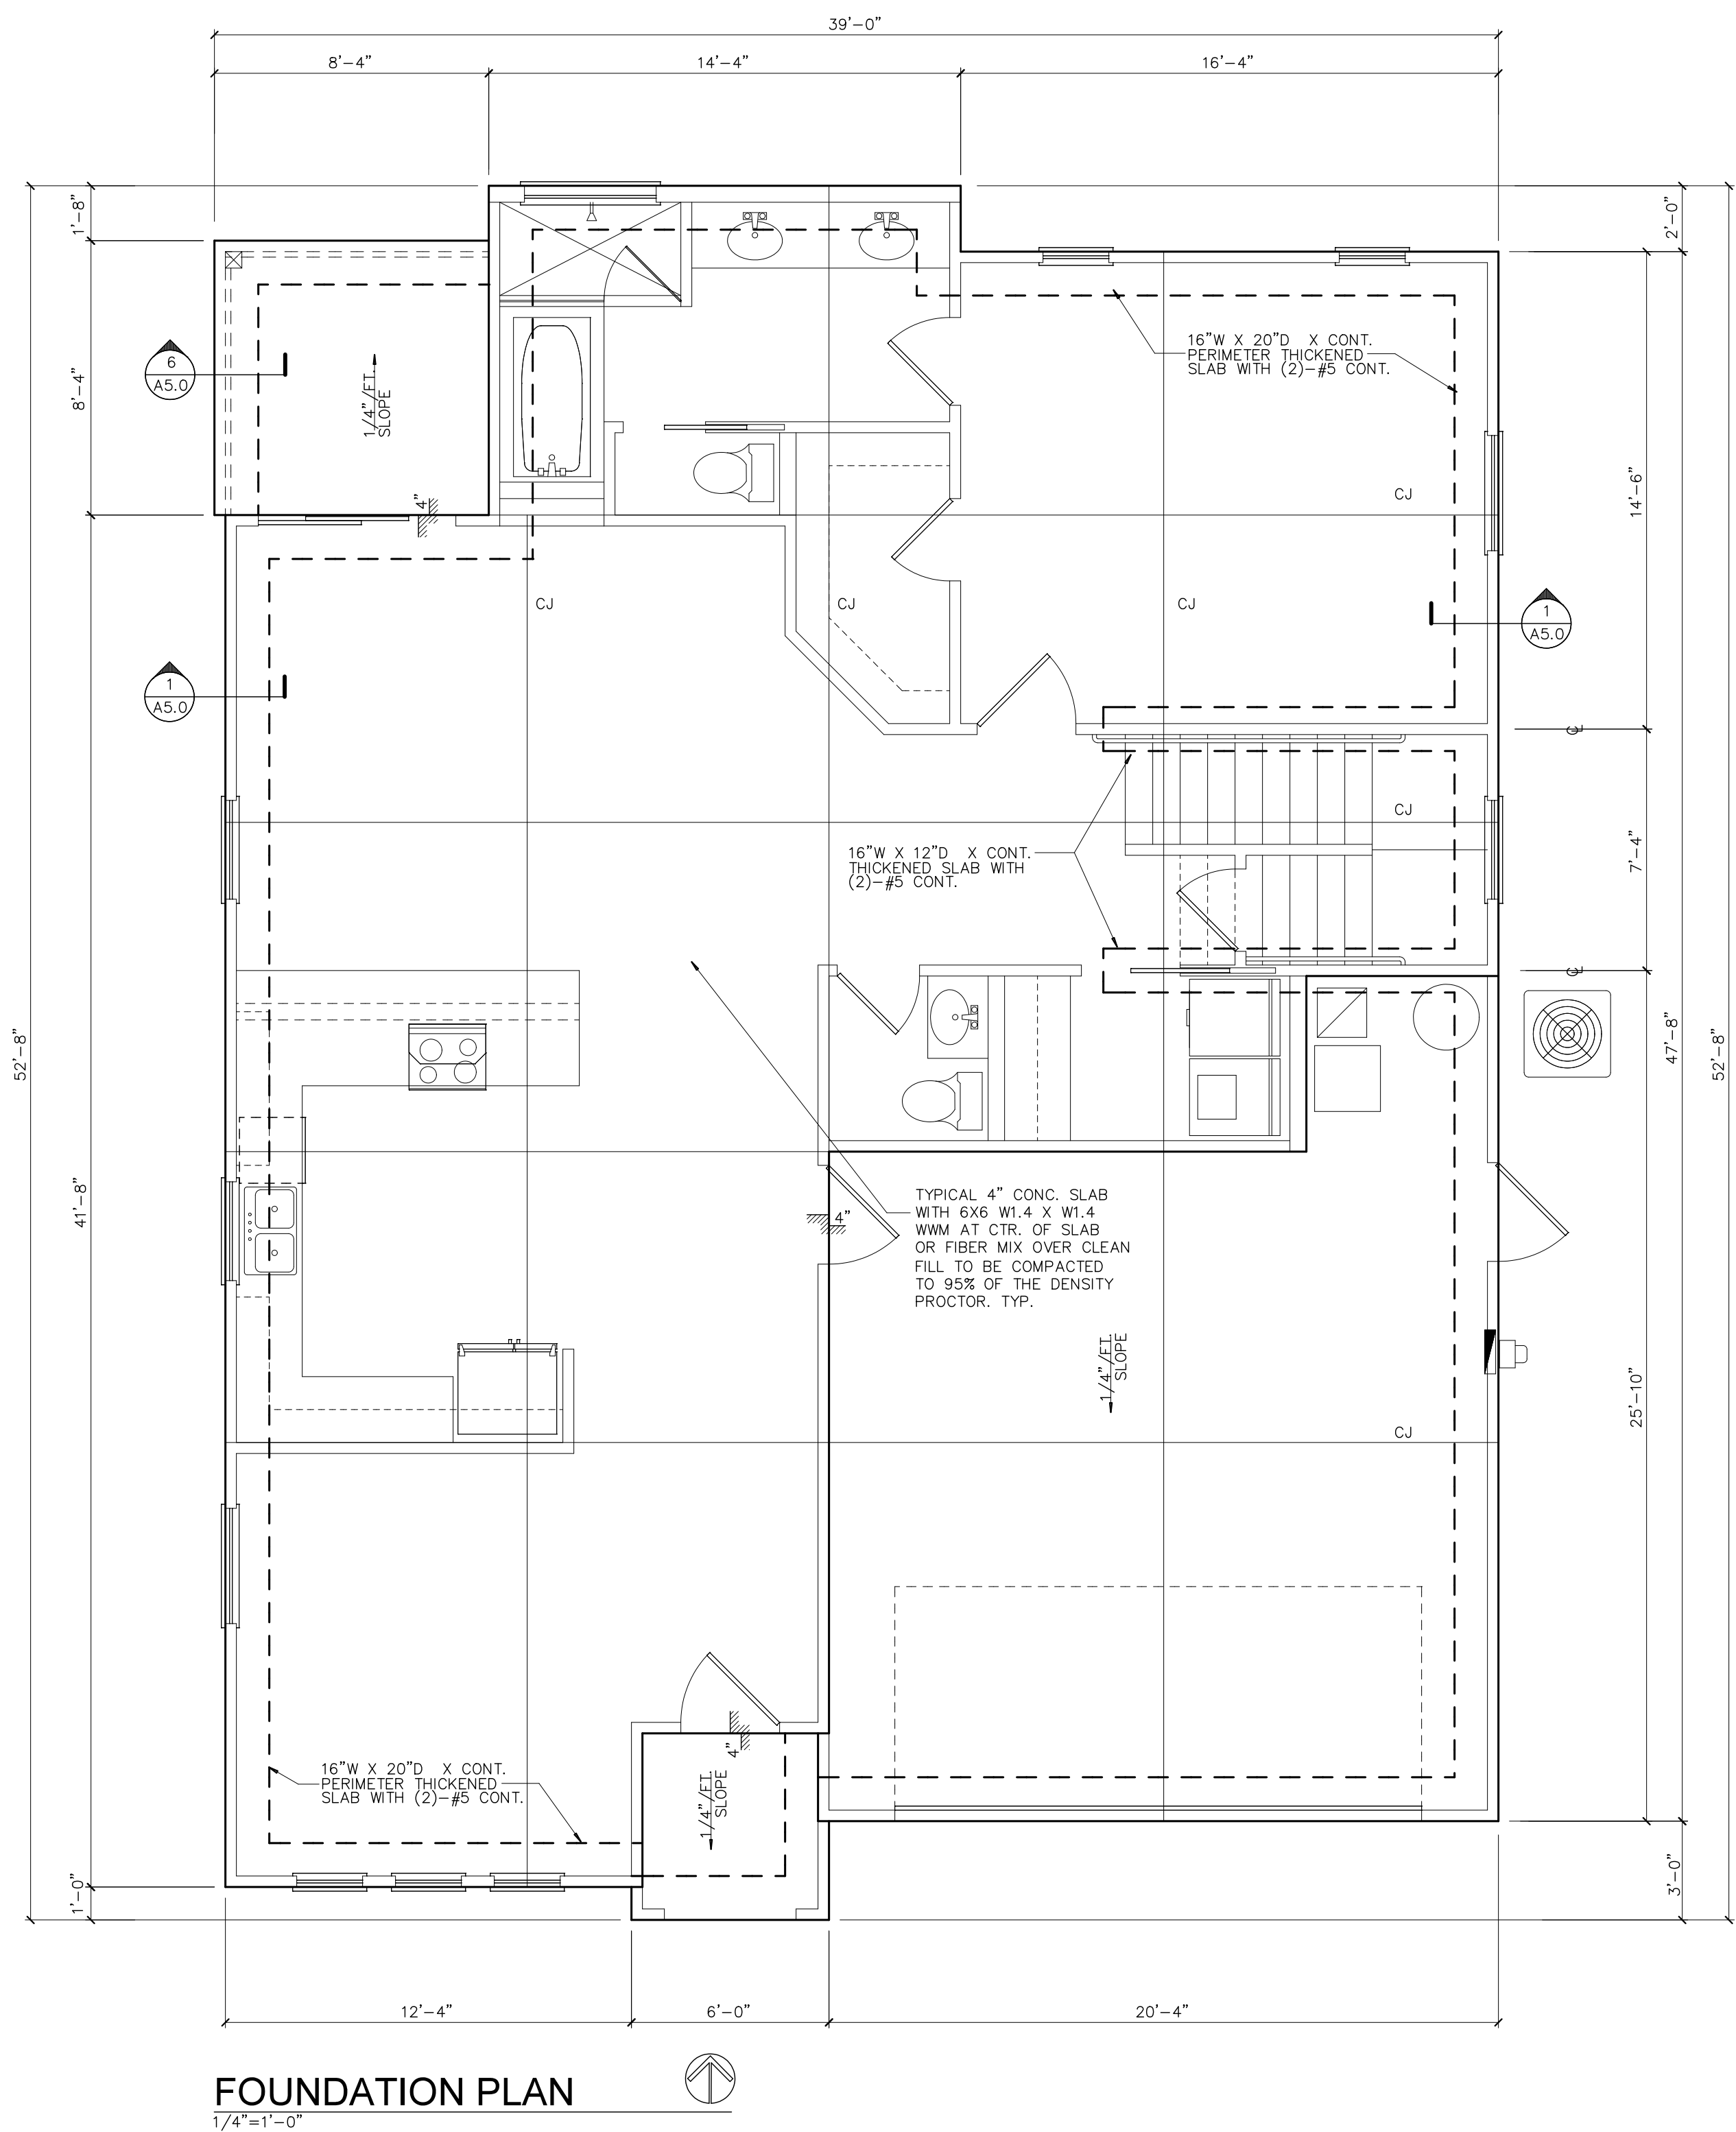

FOUNDATION PLAN
1/4"=1'-0"

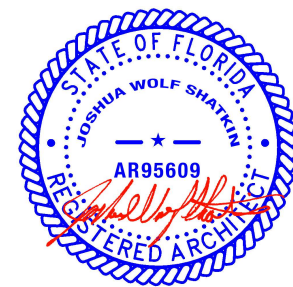

Digitally signed
by Joshua
Shatkin
Date: 2026.06.29
14:06:02 -04'00'